


Site Section A-A

KEY

Existing Ground Level

Proposed Ground Level

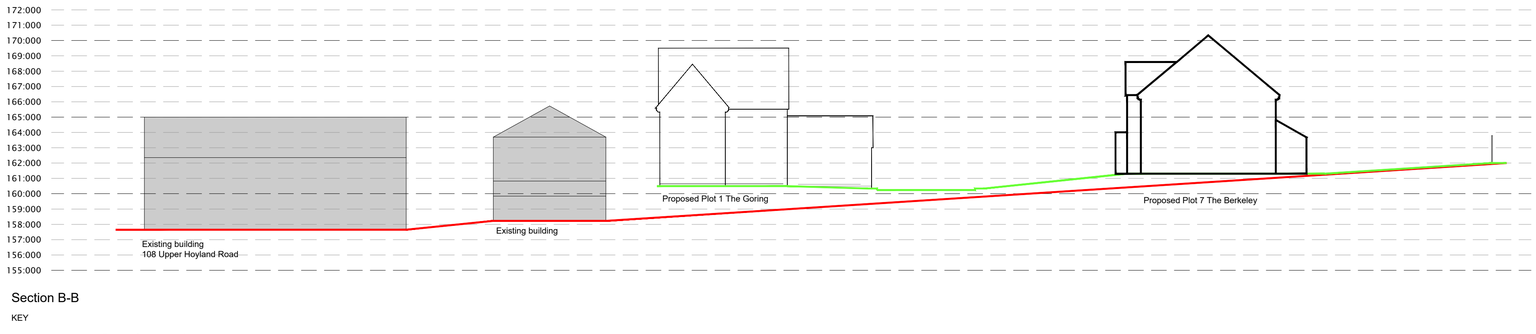


Section B-B

KEY

Existing Ground Level

Proposed Ground Level

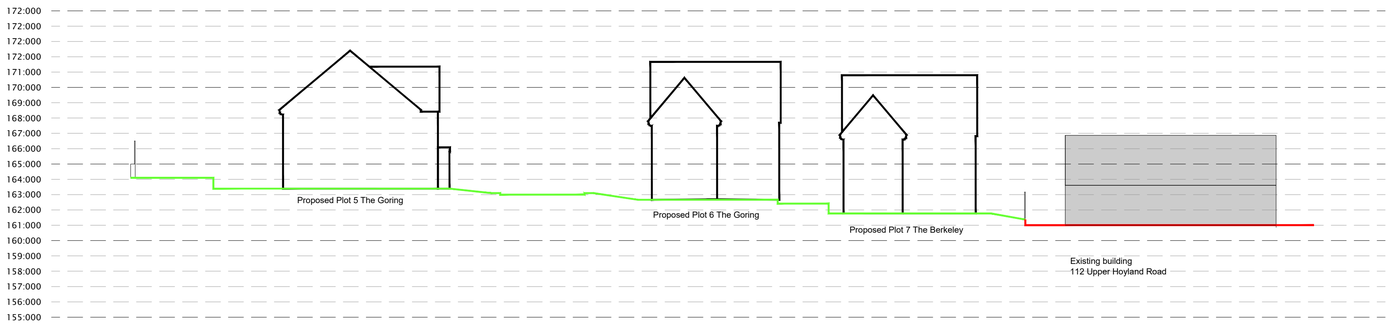


Section C-C

KEY

Existing Ground Level

Proposed Ground Level

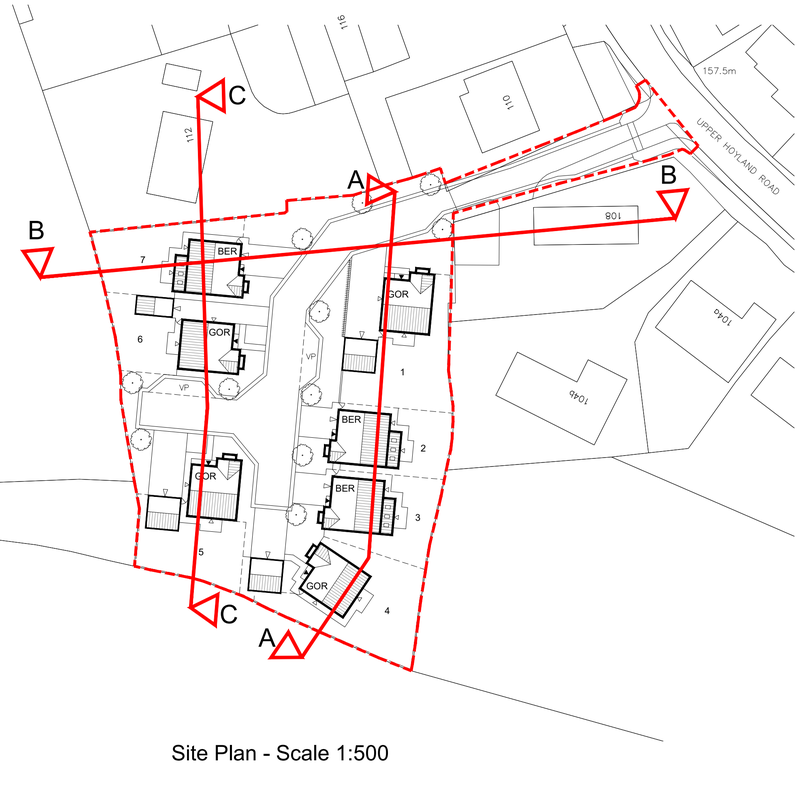

Site Plan - Scale 1:500

NORTH

1:200 SCALE

5m 25m

Riva Homes

A development by Riva Teakwood Limited

Development	**Upper Hoyland**		
Location	Barnsley		
Marketing Name	-		
Drawing Title	Proposed Site Sections		
Drawing Number	**R18:UHR:005**		
Revision	-	Scale	1:200@A1
Drawn By	DRH	Date Started	31.05.18
Checked by	JLB	Date	04.06.18

Riva Homes - W8 House - Unit C - Nepshaw Lane South
Morley - Leeds - LS27 7JQ - 0113 8187840 - www.rivahomes.co.uk