


LHS / EAST

FRONT.

RHS / WEST.

PROPOSED ELEVATIONS.

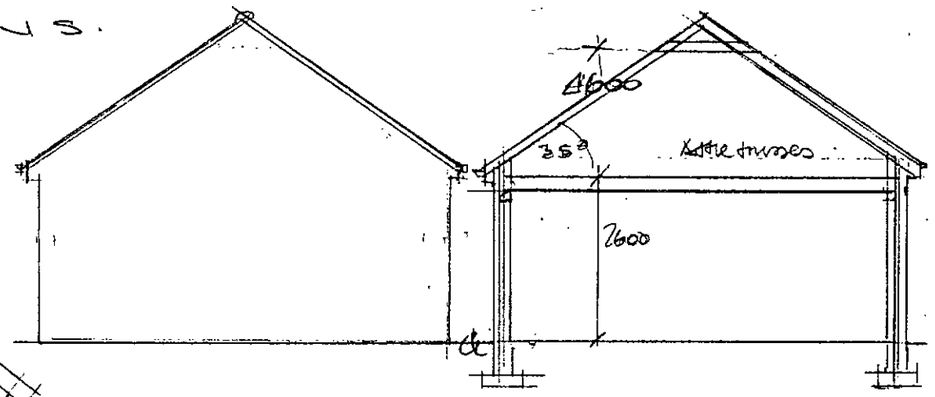

REAR


SECTION.

FIRST FLOOR (ROOFSPACE)


PROPOSED GROUND FLOOR PLAN.

KING STREET.


Scale 1:100	Date OCT 2013	Revision	Drg No 213/45/03
Title PROPOSED DET GARAGE		131 KING STREET, HOYLAND, BARNSLEY	

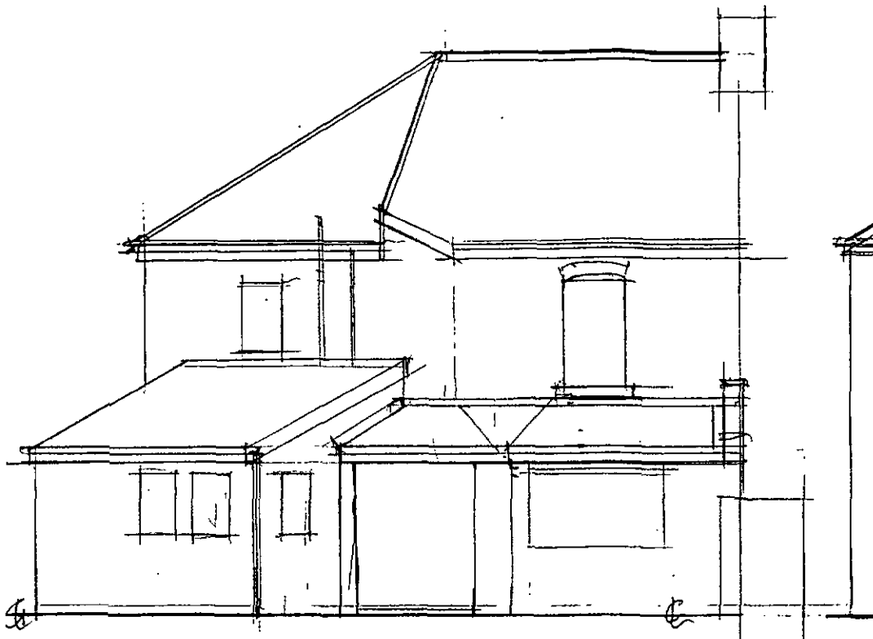


EXISTING REAR ELEVATION (SOUTH)

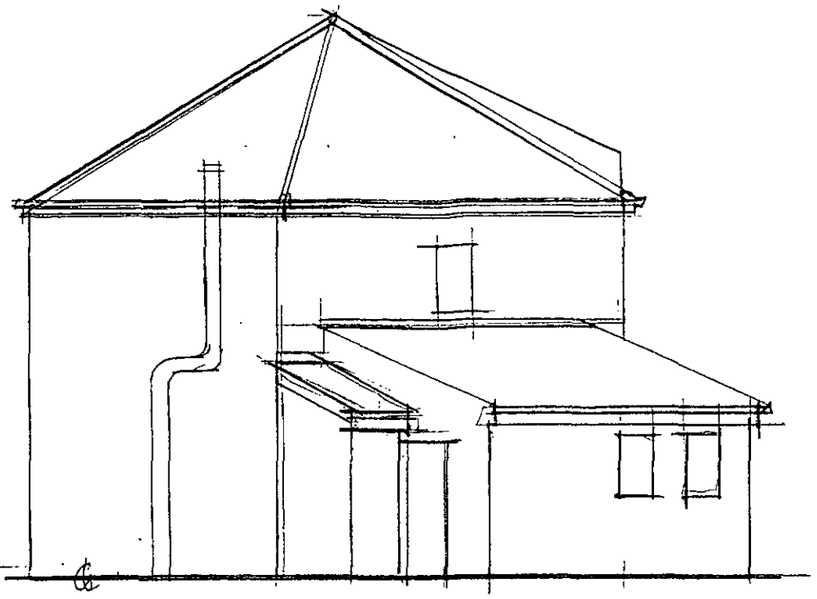

EXISTING GABLE ELEVATION (WEST)

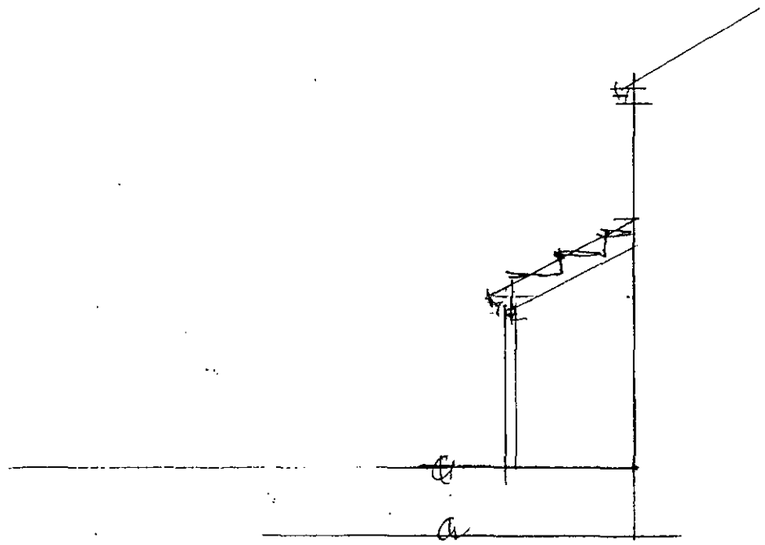


• EXISTING EAST SIDE VIEW

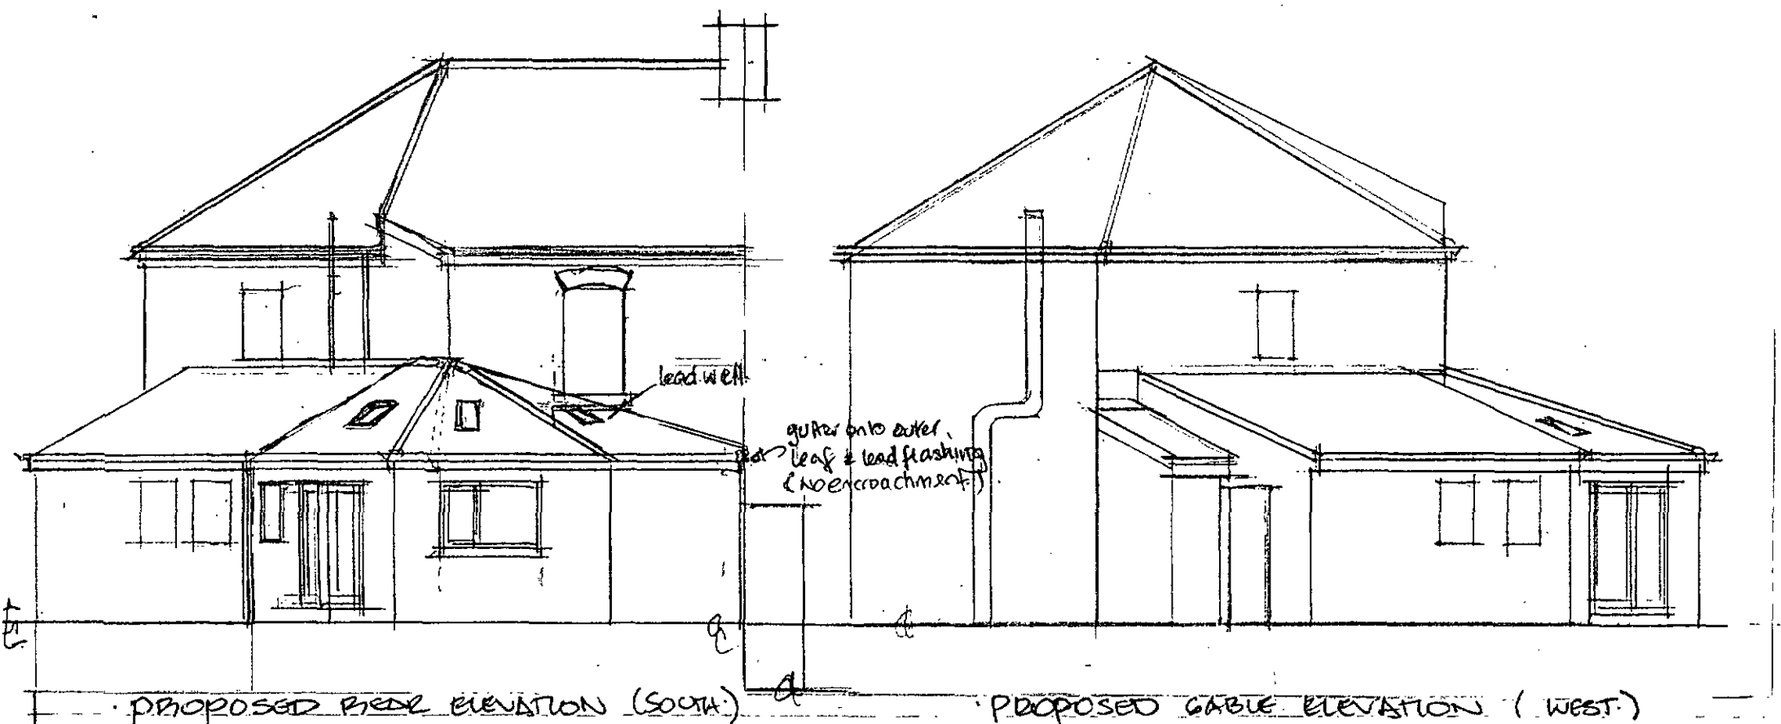


PROPOSED REAR ELEVATION (SOUTH)

PROPOSED GABLE ELEVATION (WEST)

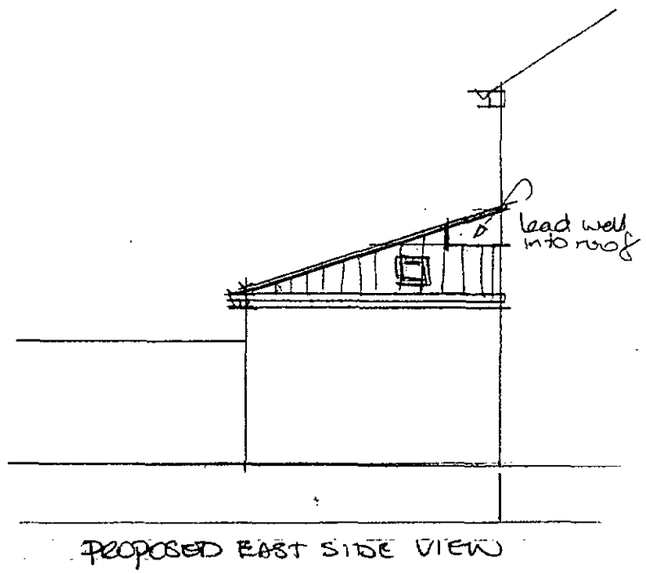


PROPOSED EAST SIDE VIEW

Scale 1:100	Date OCT 2013	Revision	Drg No 213/45/02
Title • PROPOSED EXTENSION & DET' GARAGE.		• 131. KING STREET HOYLAND. BARNSLEY. S74 9LG	

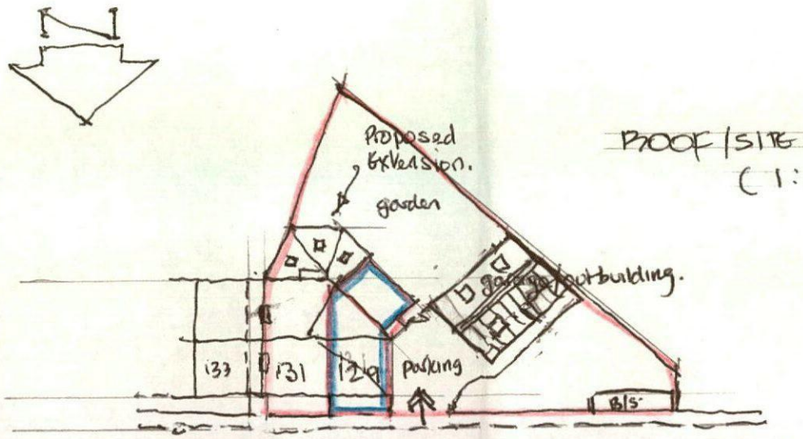


ROOF/SITE PLAN
(1:500.)


AREA OUTLINED IN BLUE NO 129 FOOD/TAKEAWAY. (G. FLOOR ONLY)

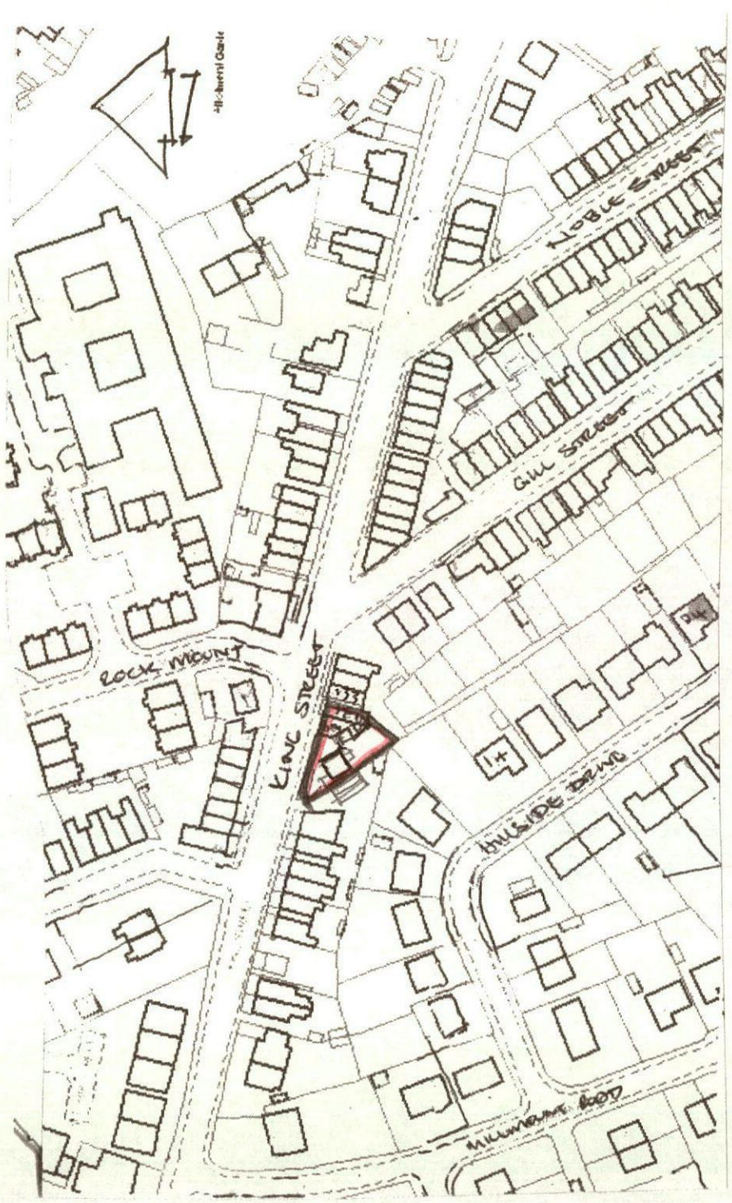

LOCATION PLAN. (1:1250.)

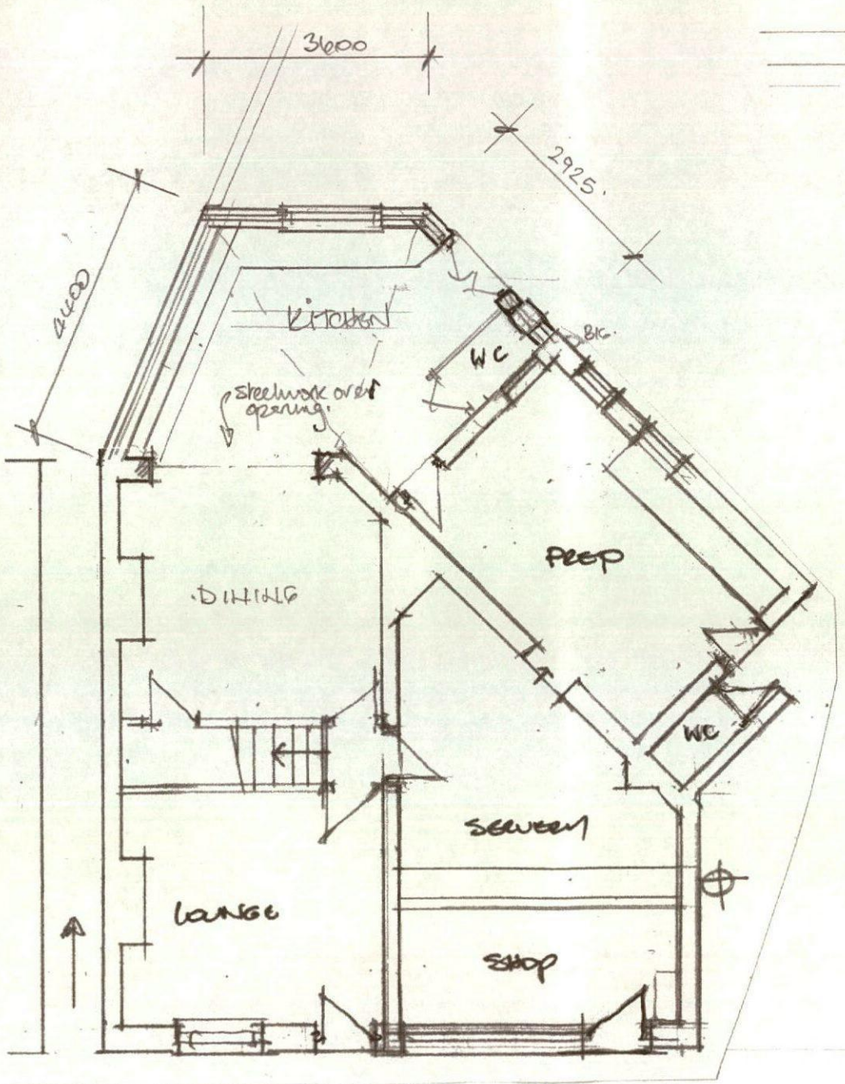

·PROPOSED GROUND FLOOR PLAN.

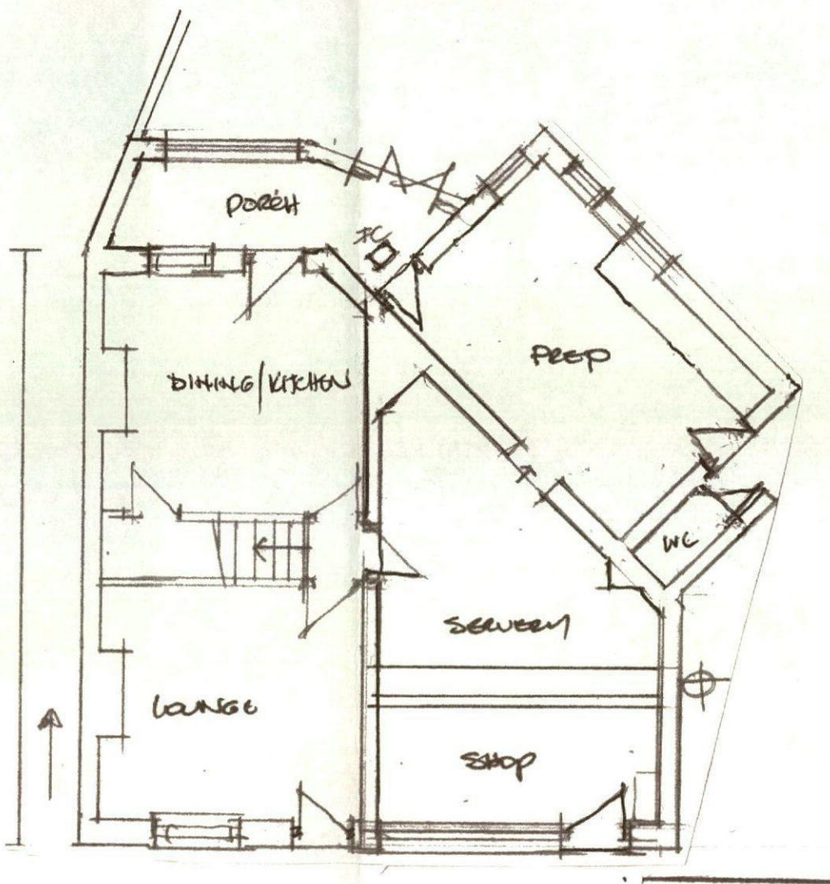

·EXISTING GROUND FLOOR PLAN.

Scale 1:100	Date OCT 2013	Revision	Drg No 213/45/01
Title · PROPOSED EXTENSION & DET GARAGE. FOR MR. D. ELLA.		·131 KING STREET. HOYLAND, BARNSLEY. S74 9LG.	