Drawing No.	Rev No.
MMA001 -004	A

SCALE BARS

1:100 1 2 3 4 5

1:200 2 4 6 8 10


1:500 5 10 15 20 25

1:1250 25 50

DO NOT SCALE: Contractor to check all dimensions and report any omissions or errors

NOTES

EXISTING GROUND FLOOR PLAN
SCALE 1:100 AT A3

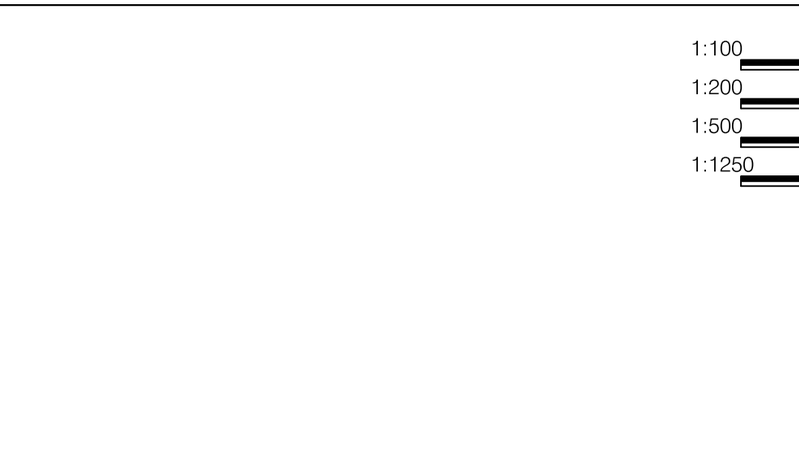

PROPOSED GROUND FLOOR PLAN
SCALE 1:100 AT A3

Rev	Description	By	Chk	App	Date
A	Front window changed	JRB			31/01/24

JRB DESIGNS Ltd
1 Saville Road
Cudworth
Barnsley
S72 8LT
Tel: 01226 383542
Fax: 01226 380078
Mob: 07970 541192
Email: john@jrbdesigns.co.uk

This drawing is copyright. © jrbdesigns Ltd.

Client
MR MARK AUSTWICK

Drawing Title
PROPOSED PLANS

Address
20 WAYCLIFFE
BARNSLEY
S71 2HN

Project Title:
PROPOSED TWO STOREY REAR EXTENSION

Purpose of Issue:
PLANNING

Drawing Status
FIRST ISSUE

Scale at A3	Drawn By	Date	
AS SHOWN	JRB	17/01/2024	
Checked By	Date	Approved By	Date
	17/01/2024		17/01/2024
Project No.	Drawing No.		Revision
MMA001	004		A

APPROVAL ☒ INFORMATION ☐ TENDER ☐ CONTRACT ☐ CONSTRUCTION ☐