

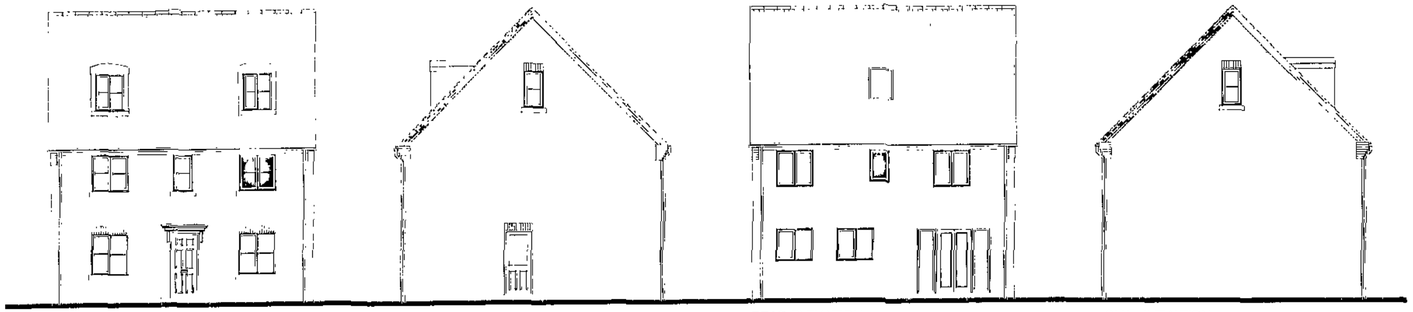



FRONT ELEVATION | SIDE ELEVATION | REAR ELEVATION | SIDE ELEVATION

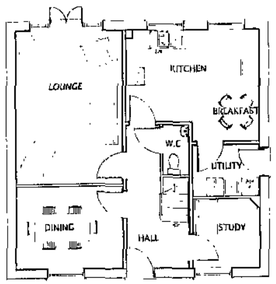

GROUND FLOOR LAYOUT

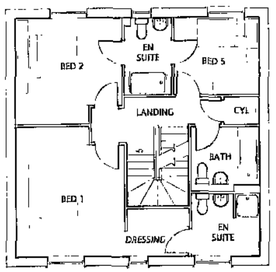

FIRST FLOOR LAYOUT

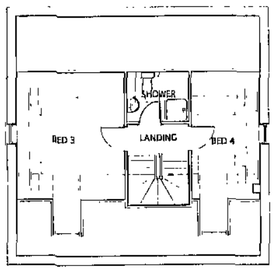

SECOND FLOOR LAYOUT

HOUSE TYPE 1735 (AS) - PLANNING DRAWING

Barnsley Metropolitan
27 JUL 2010

■ architectural design
■ town planning
■ landscape architecture

John R Paley Associates

CLIENT
TAYLOR WIMPEY

PROJECT
RESIDENTIAL DEVELOPMENT
GREEN ROAD, PENISTONE
RE-SUBMISSION

DRAWING OF
HOUSE TYPE 1735 (AS)
PLANNING DRAWINGS

MARKETING NAME
EMERALD GREEN

drawing no	rev	date
P10:4330:20	0	JUNE 10
scale @ A2	drawn / check	date
1:100	RAN / CAH	JUNE 10

1 Bee Hall Crescent
Peregen Business Village
Wakefield
WF1 2QT