Drawing No.	Rev No.
MMK001 -001	

Scale 1:100


0 1 2 3 4 5 10 15

N

W E

S

INDICATIVE ONLY

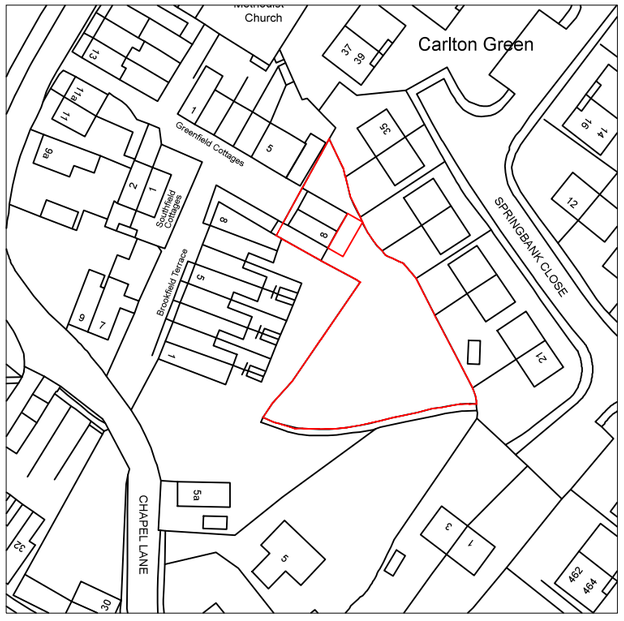

LOACATION PLAN
SCALE 1:1250 AT A3

SITE AREA 1129m²

PROPOSED EXTENSION AREA 29m²



SITE PLAN
SCALE 1:500 AT A3

DO NOT SCALE: Contractor to check all dimensions and report any omissions or errors

NOTES

Rev	Description	By	Chk	App	Date

JRB DESIGNS Ltd
1 Saville Road
Cudworth
Barnsley
S72 8LT
Tel: 01226 383542
Fax: 01226 380078
Mob: 07970 541192
Email: john@jrbdesigns.co.uk

This drawing is copyright. © jrbdesigns Ltd.

Client
MR. A KING

Drawing Title
SITE PLANS

Address
8 - 7 GREENFIELD COTTAGE
CARLTON
BARNSLEY
S71 3LF

Project Title:
PROPOSED TWO STOREY REAR EXTENSION

Purpose of Issue:
PLANNING

Drawing Status
FIRST ISSUE

Scale at A3	Drawn By	Date	
AS SHOWN	JRB	07/08/2023	
Checked By	Date	Approved By	Date
	07/08/2023		07/08/2023
Project No.	Drawing No.		Revision
MMK001	001		-

APPROVAL [X] INFORMATION [ ] TENDER [ ] CONTRACT [ ] CONSTRUCTION [ ]