brick houses

brick houses

brick houses

stone houses

STONE HOUSE

stone building

brick and cladded building

brick block and cladded building

SMITHY HILL

rough grass

rough grass

Station	Eastings	Northings	Levels
ST01	429827.603	401180.483	229.788
ST02	429821.398	401155.428	228.419
ST03	429885.012	401142.365	227.424
ST04	429964.226	401177.038	225.693
ST05	429930.055	401153.818	224.797
ST06	429896.306	401126.176	224.[illegible]
ST08	429895.524	401162.548	226.[illegible]

CT Surveys
Topographic & Building Surveys
THE OLD MILL
HIGHFIELD, TINGLEY
WAKEFIELD
WF3 1LA
Tel: 0113 2507023
Mob: 07949 195784
email: mail@ct-surveys.com
Web Site: www.ct-surveys.com
THE SURVEY ASSOCIATION

LEGEND

AV	AIR VALVE	KW	KERB WIDE		
B	BOLLARD	LB	LETTER BX		
BH	BOREHOLE	LP	LAMP HOLE		
BS	BUS STOP	LP	LAMP POST		
BT	BRITISH TELECOM	MC	METAL COVER		
CC	CONCRETE COVER	MH	MANHOLE		
CM	CABLE MARKER	MV	MEDIUM VOLTAGE	C	CEIL HEIGHT
CP	CATCH PIT	P	POST / POLE	H	HEAD HEIGHT
CATV	CABLE TV	RE	RODDING EYE	HW	CEILING HEIGHT
DP	DOWN PIPE	RS	ROAD SIGN	S/H	PALES CEILING HEIGHT
ELP	ELEC CABLE PIT	S	STAY	T	BEAM HEIGHT
EP	ELEC DISTRIBUTION	SC	STOP COCK	TP	APPROX POINT
ER	EARTH ROD	ST	STOP TAP	W	DOOR HEIGHT
FH	FIRE HYDRANT	SV	STOP VALVE		STAIRS UP
RWH	RAIN WATER HEAD	WM	SURFACE WATER GRATE		
TL	TRAFFIC LIGHTS	TL	TRAFFIC LIGHTS		
GV	GAS VALVE	TP	TELEC TAPE POLE		
HV	HIGH VOLTAGE	TP	TYPE UNKNOWN		
IC	INSPECTION COVER	WM	WATER METER		
JB	JUNCTION BOX	WO	WASH OUT		


CLIENT
Mike Clynch

LOCATION
Smithy Hill Farm
Smithy Hill
Thurgoland

SHEET 2 OF 3
SCALE 1 : 500@A3
DATE June 2011
LEVEL DATUM OSGB by GPS
GRID DATUM OSGB fixed at ST02
B.M. USED nail at ST02 surveyed by GPS Value 228.419m

DRAWING NO.
2147AB/2


All dimensions to be checked on site. All drawings remain the property of CT Surveys until payment in full has been made.
© Copyright CT Surveys Limited 2011

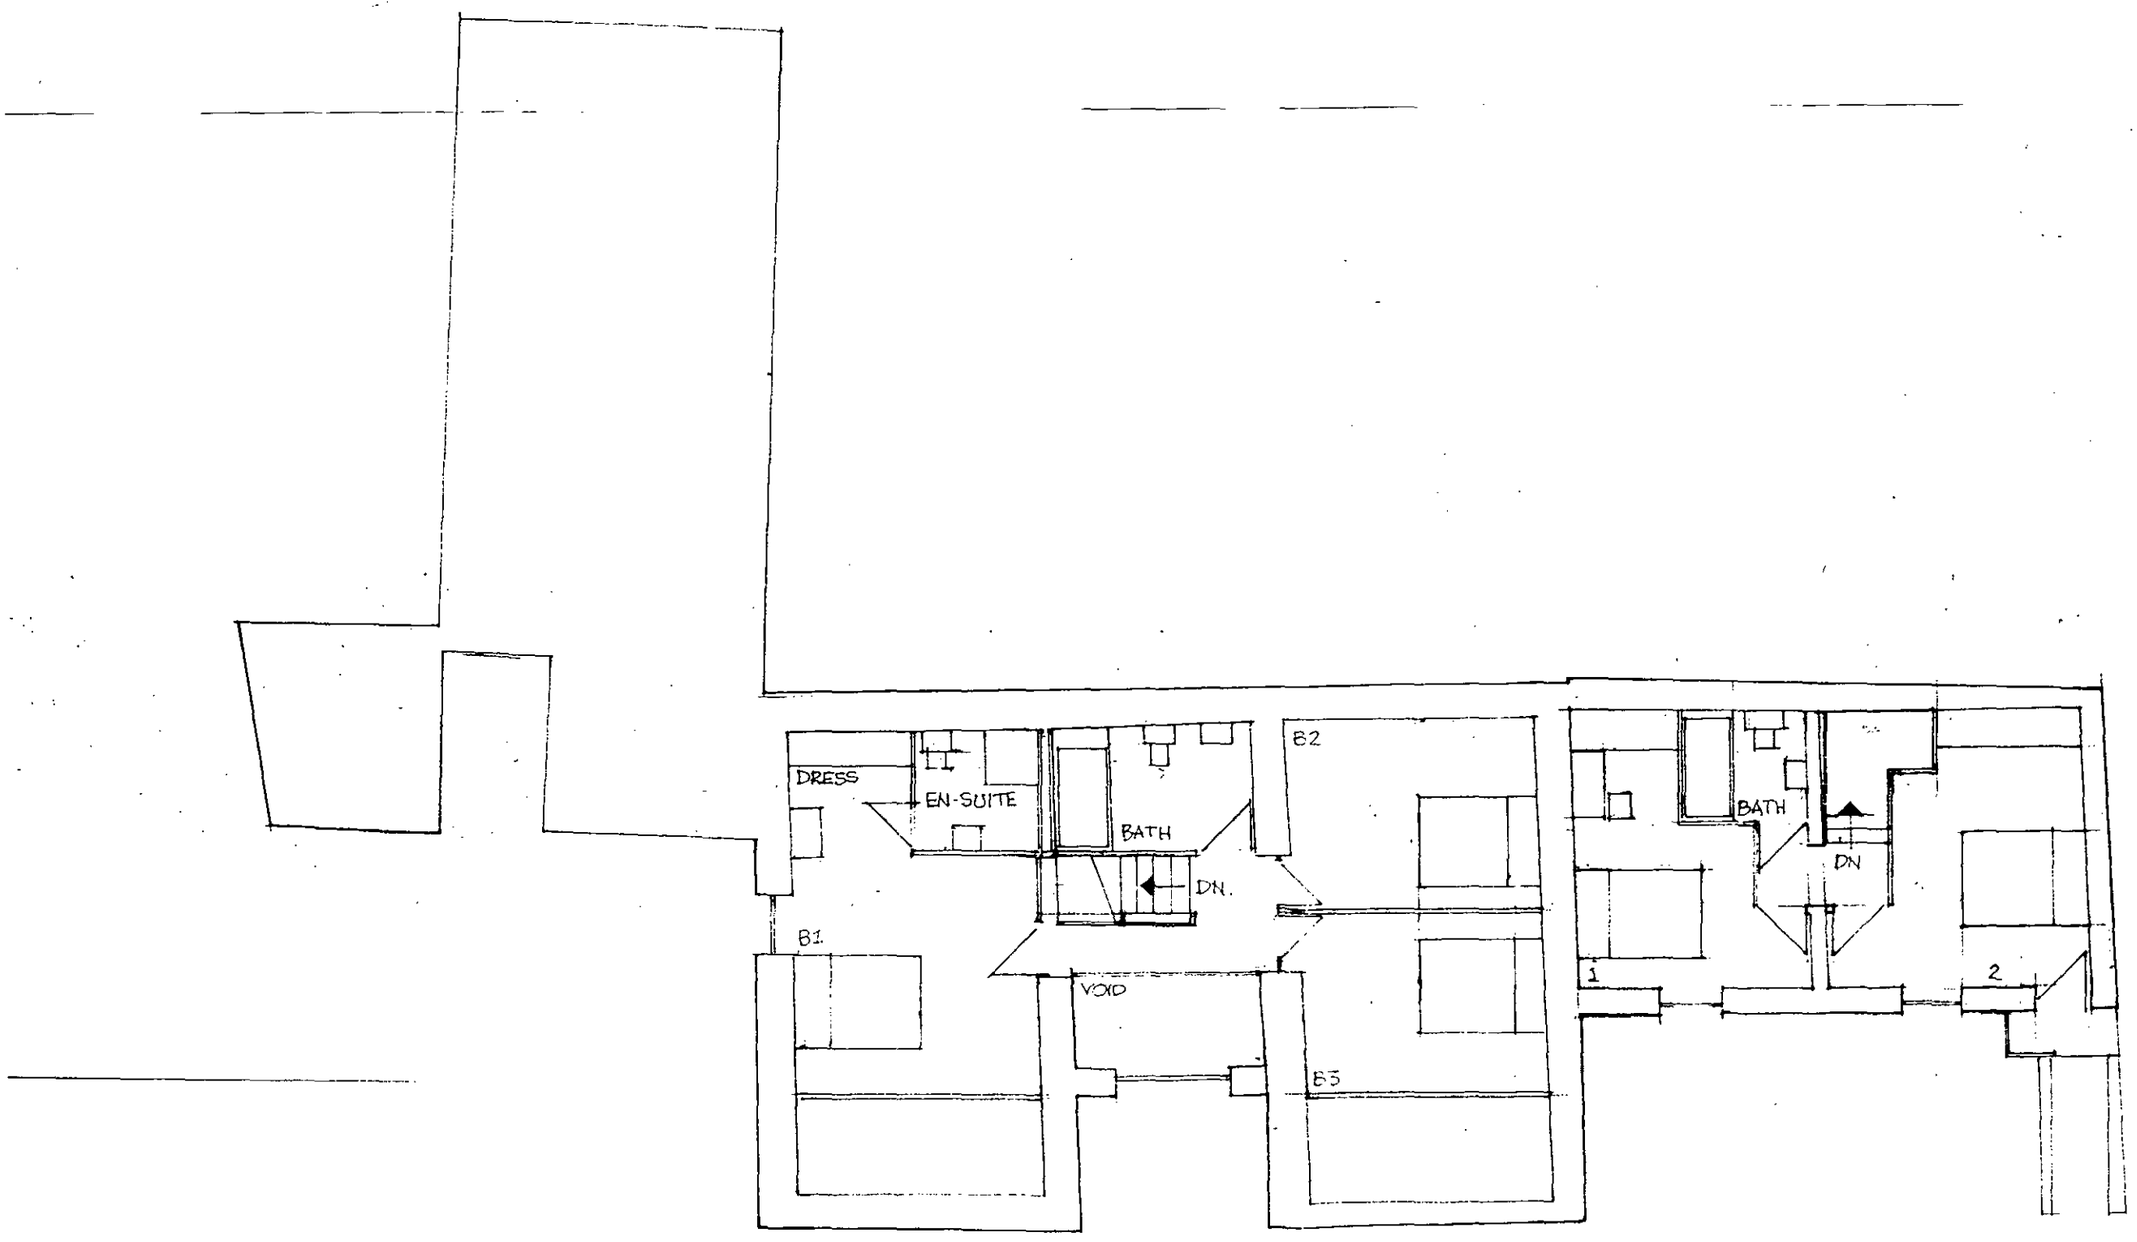

THURGOLAND BARNS PLANS 1ST FLOOR 1:100 9/11 DRG A4

1st

MICHAEL A CLYNCH
Dip. Arch. Dip. T. P. A.R.I.B.A.
Architect & Town Planner
14 Huddersfield Road, Ingbirchworth
Sheffield S36 7GF Tel: 01226 766308

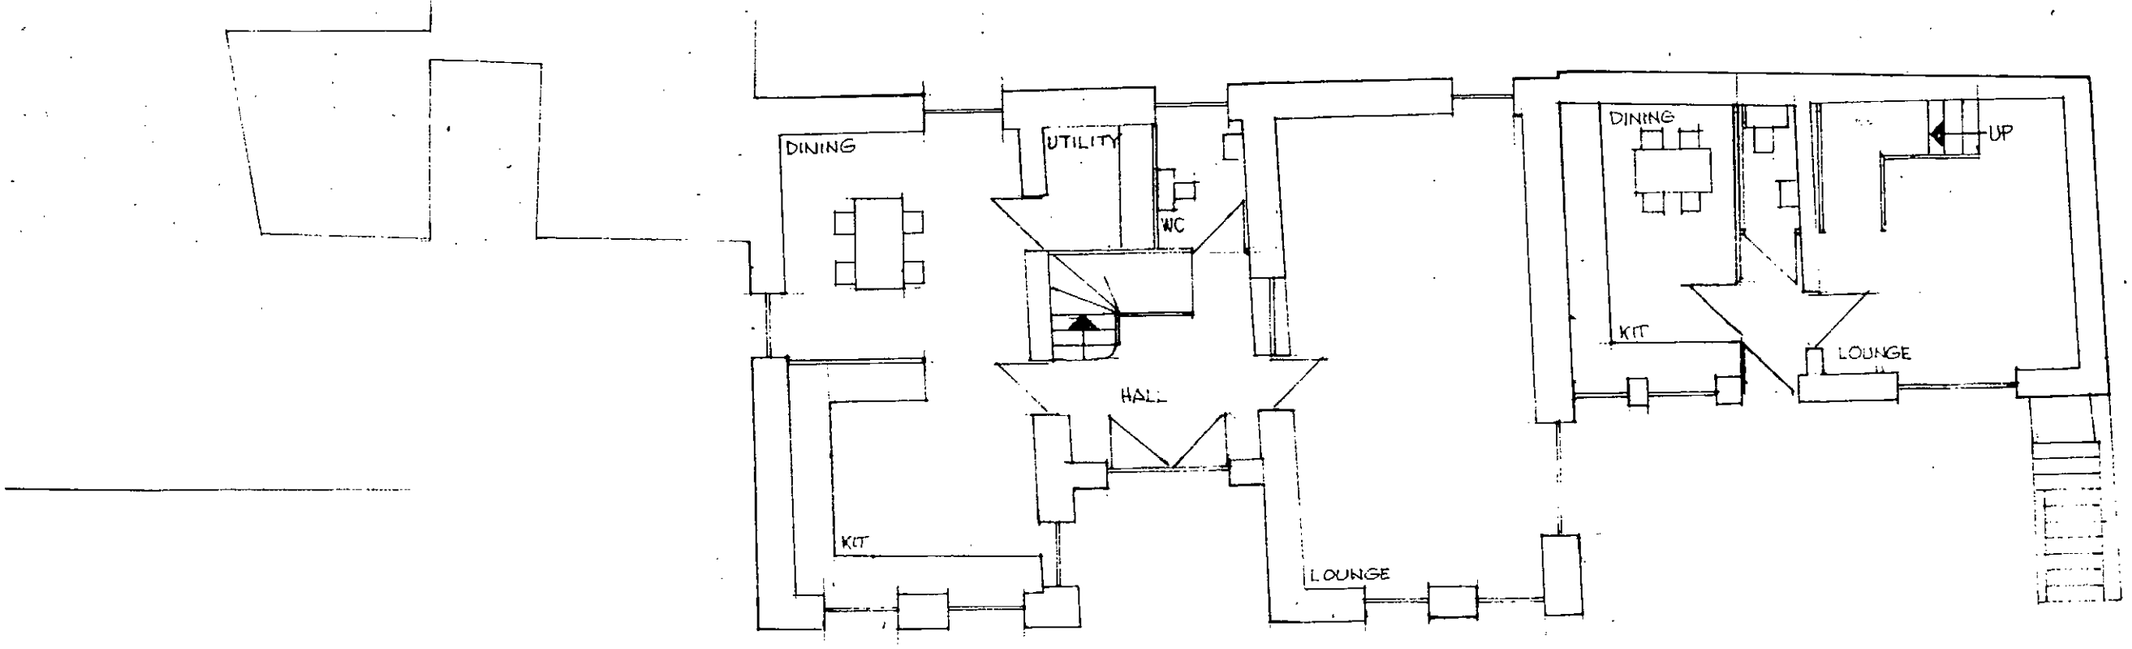


GF

THURGOLAND BARNS PLANS GROUND FLOOR 1:100 9/11 DRG A3

MICHAEL A CLYNCH
Dip. Arch. Dip. T. P. A.R.I.B.A.
Architect & Town Planner
14 Huddersfield Road, Ingbirchworth
Sheffield S36 7GF Tel: 01226 766308




EAST

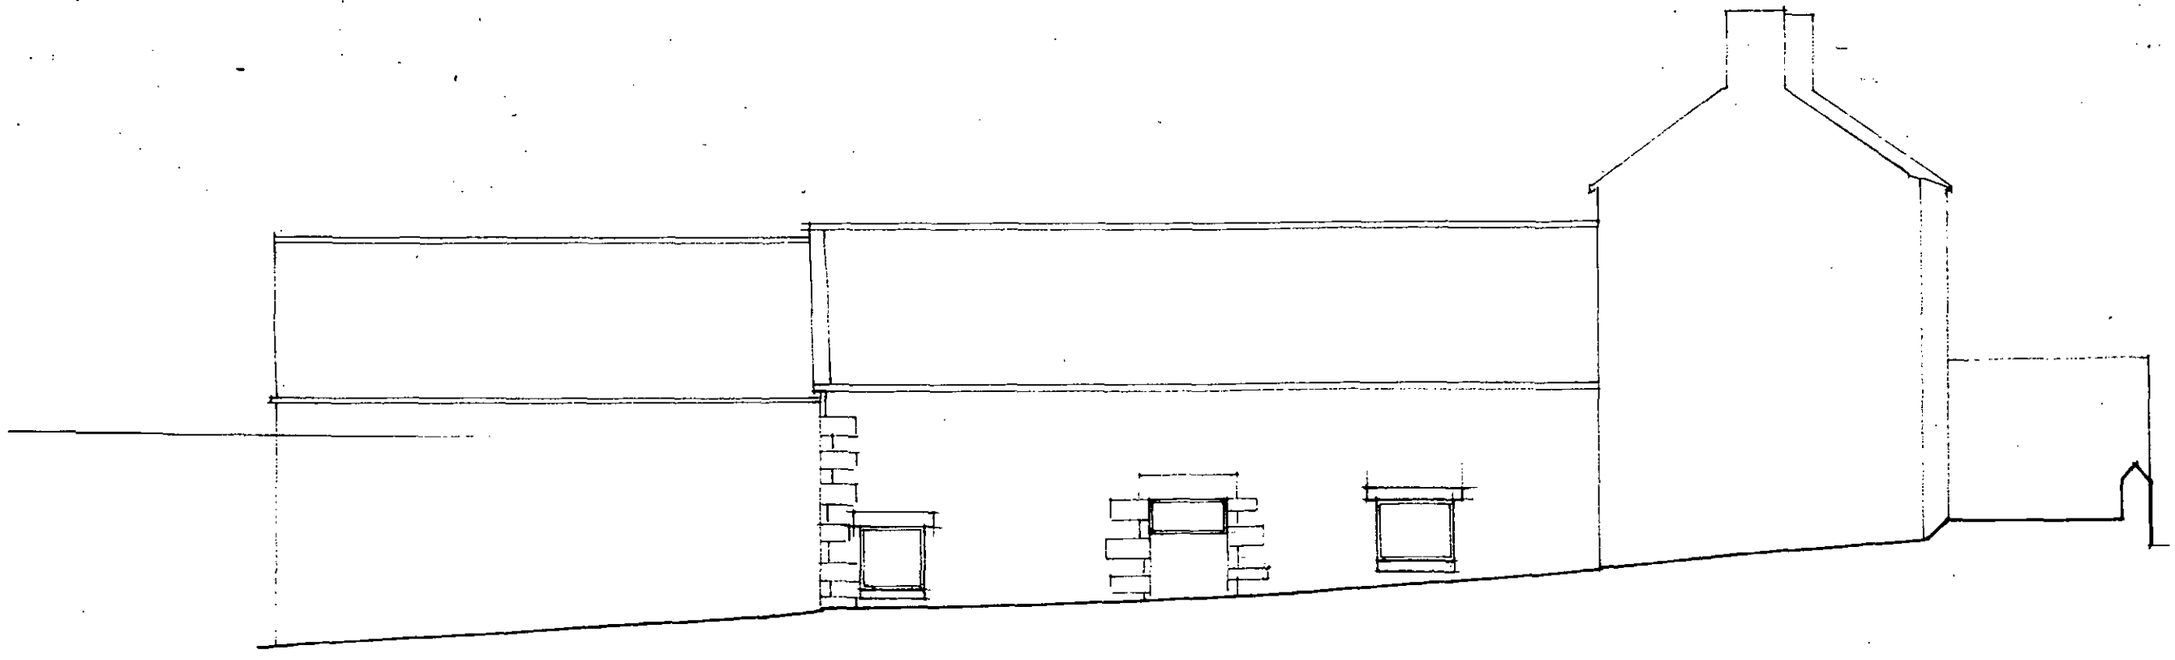


WEST

THURGOLAND BARNS ELEVATIONS 1:100 9/11 DRG A2.


MICHAEL A CLYNCH
Dip. Arch. Dip. T. P. A.R.I.B.A.
Architect & Town Planner
94 Huddersfield Road, Ingbirchworth
Sheffield S36 7GF Tel: 01226 766308

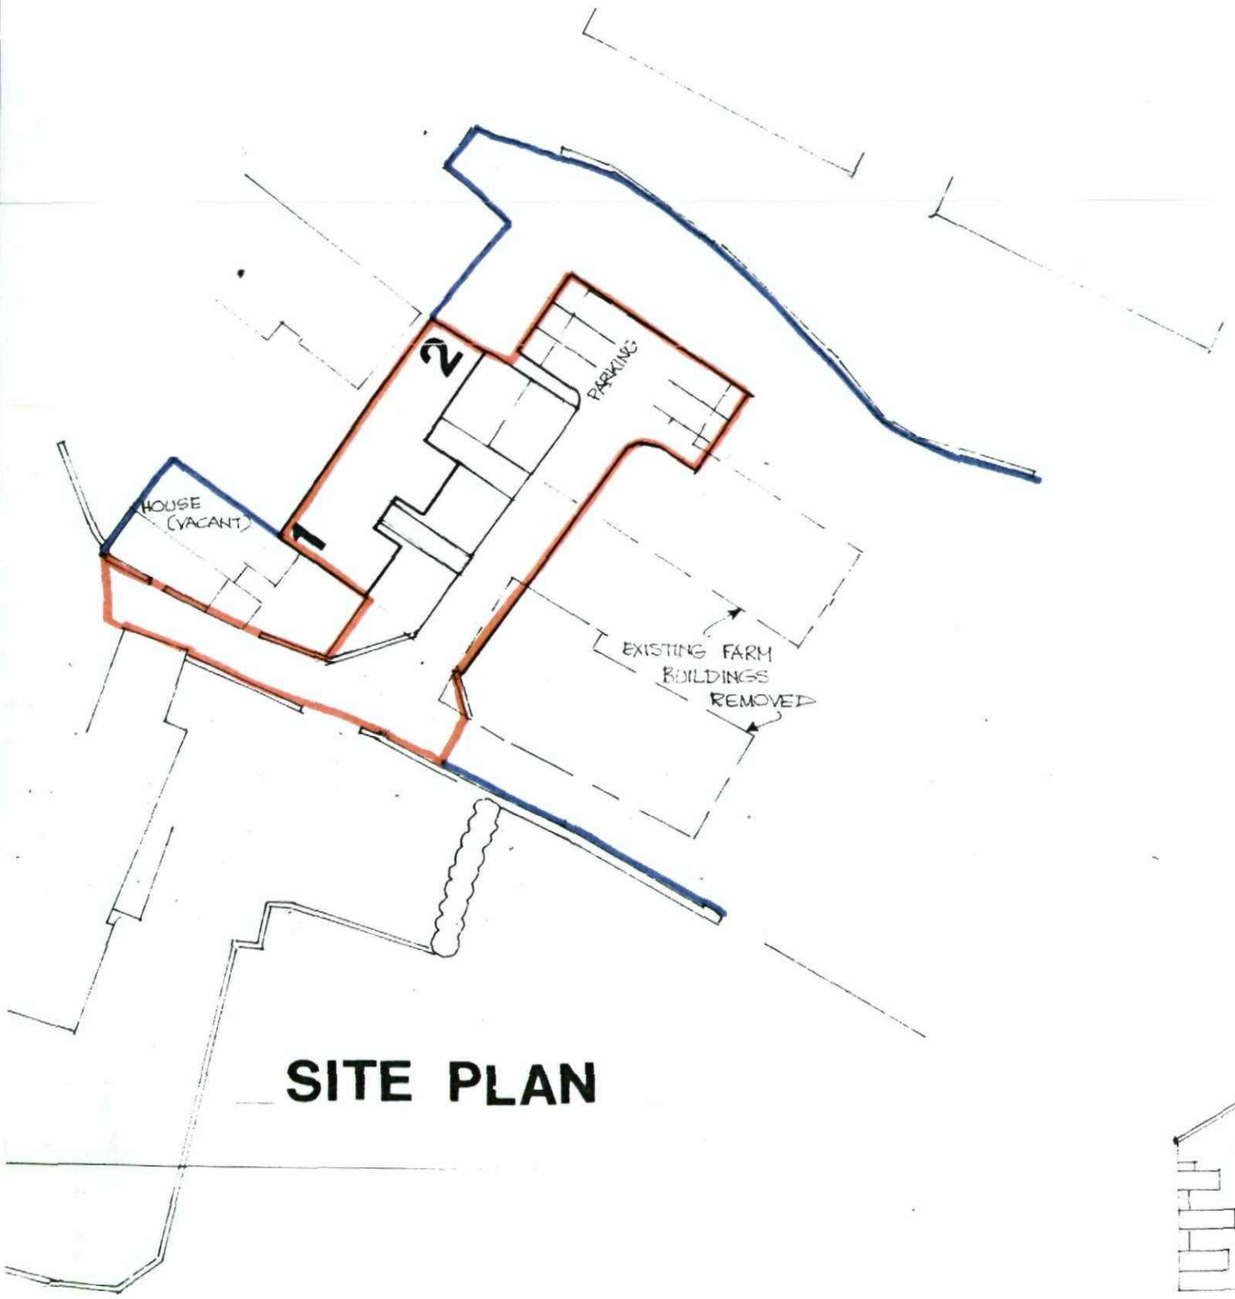

SITE PLAN

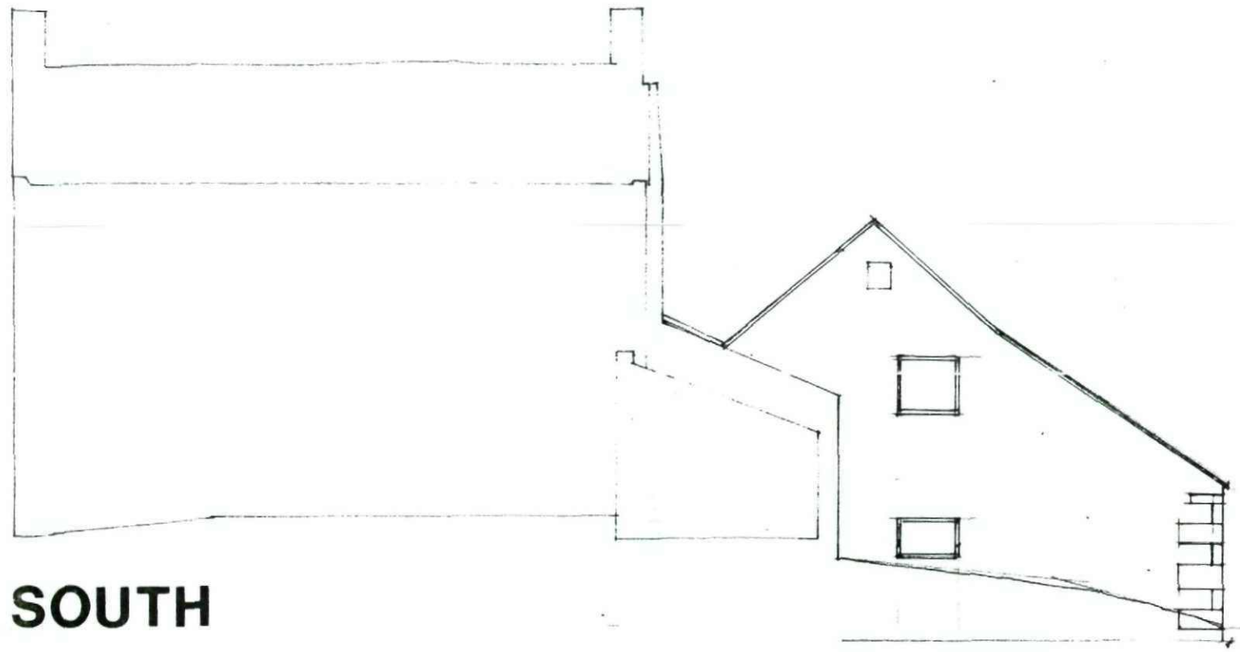

SOUTH

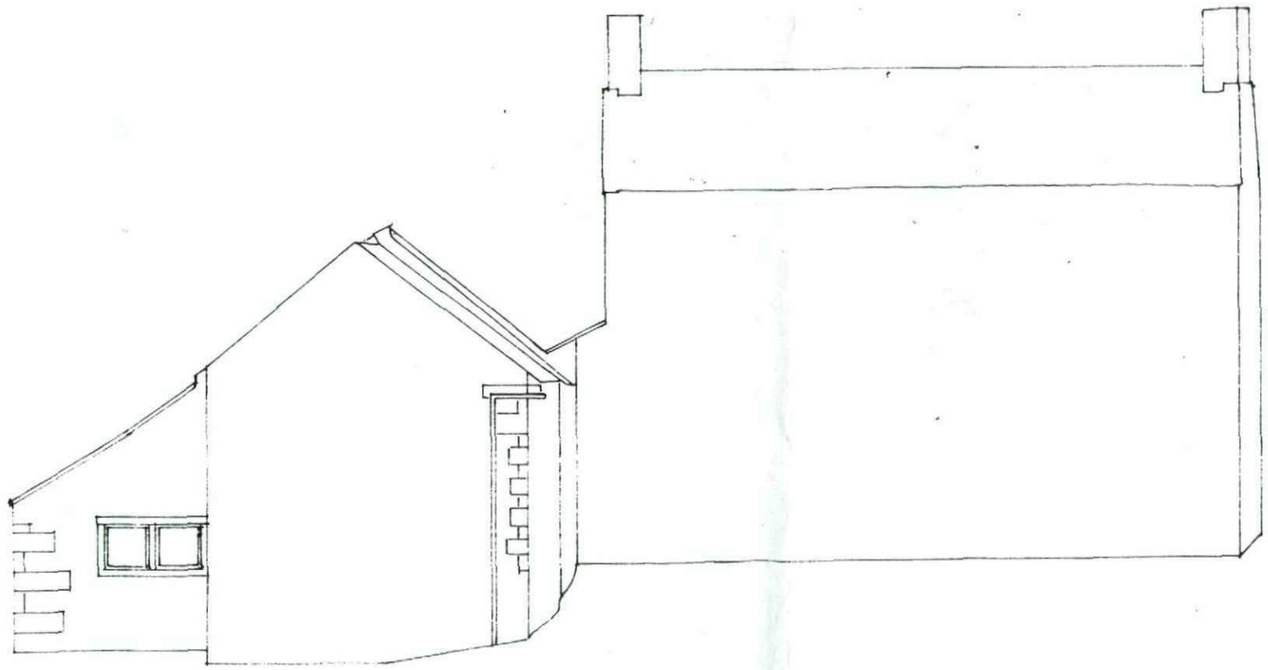

NORTH

THURGOLAND BARNS LAYOUT AND ELEVATIONS 1:500 1:100 9/11 DRG Al.

MICHAEL A CLYNCH
Dip. Arch. Dip. T. P. A.R.I.B.A.
Architect & Town Planner
94 Huddersfield Road, Ingbirchworth
Sheffield S36 7GF Tel: 01226 766308