

0m 0.4m 0.8m 1.2m 1.6m 2m

VISUAL SCALE 1:20 @ A2

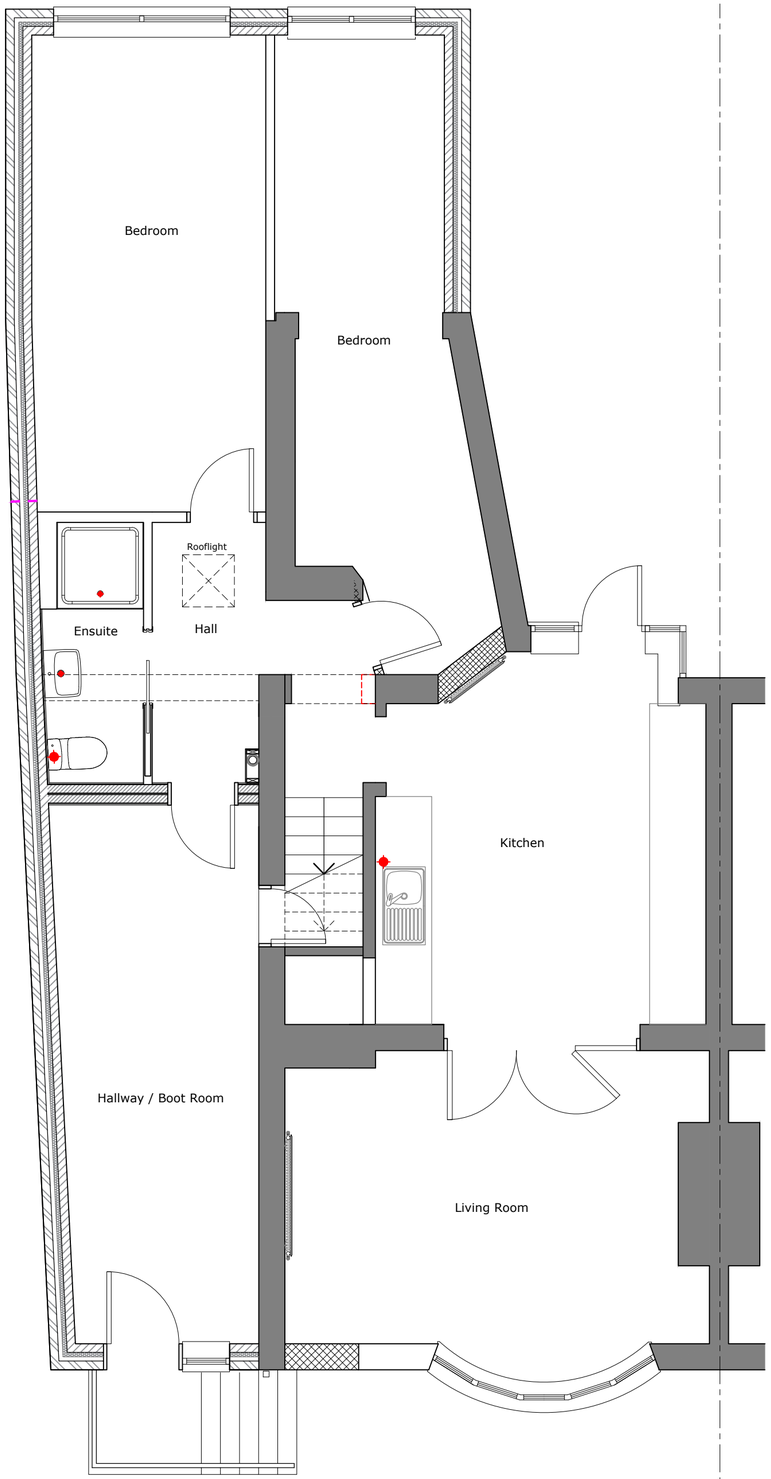

Proposed Ground Floor Plan - 1:50

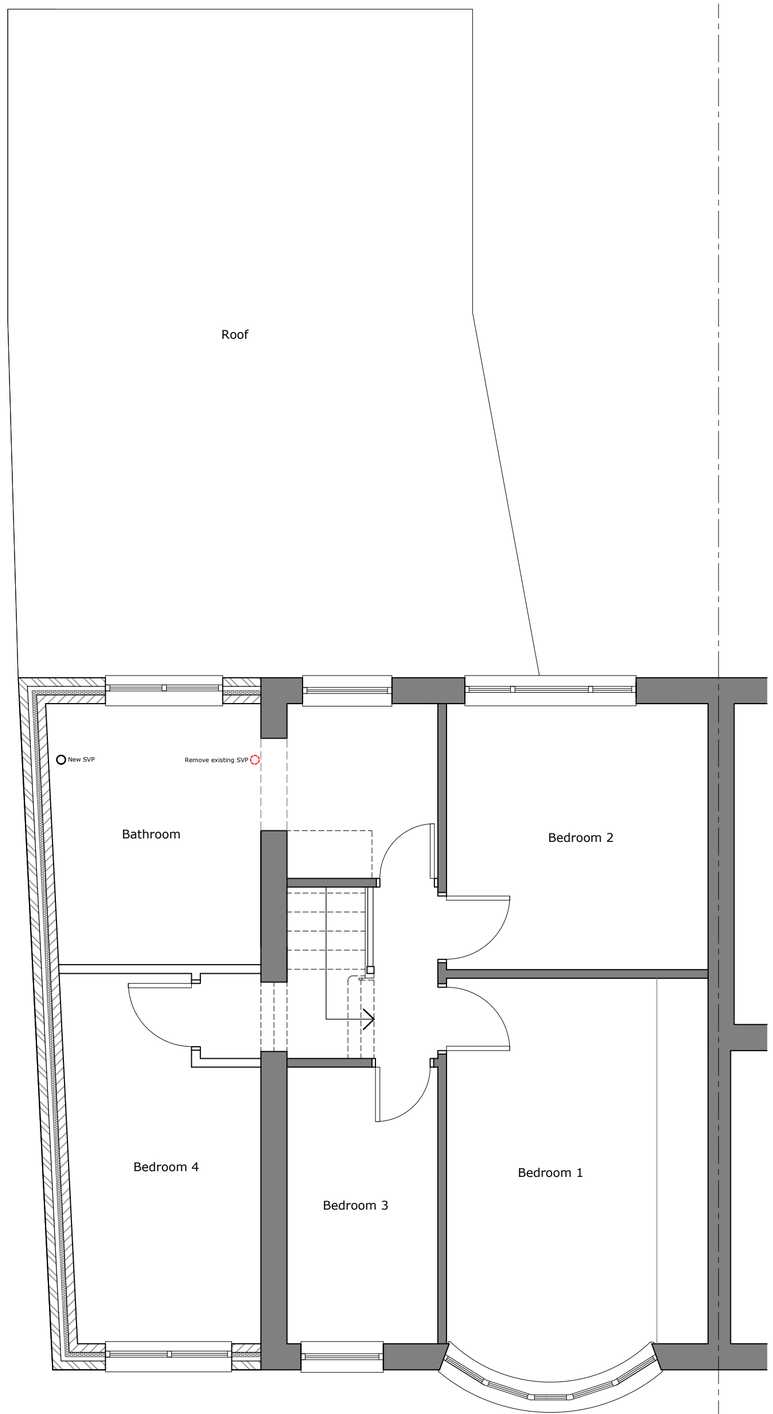

Proposed First Floor Plan - 1:50

A2

Do not scale from this drawing
The contractor is to check all dimensions on site and report any discrepancies to the architect
All rights described in chapter IV of the copyright, designs and patents act 1988 have been generally asserted

Notes

Rev	Description	Date
A	Initial Issue	13.04.20

S75. DESIGN

Project
89 Vernon Road,
Barnsley

Drawing
Proposed GA Plans

Scale	Drawn	Date
1:50	CJR	13.04.20

Drawing Purpose
FOR INFORMATION

Ref	Rev.
1012A-XX-XX-DR-A-2000	A