
Proposed Plan 1:50 @ A1

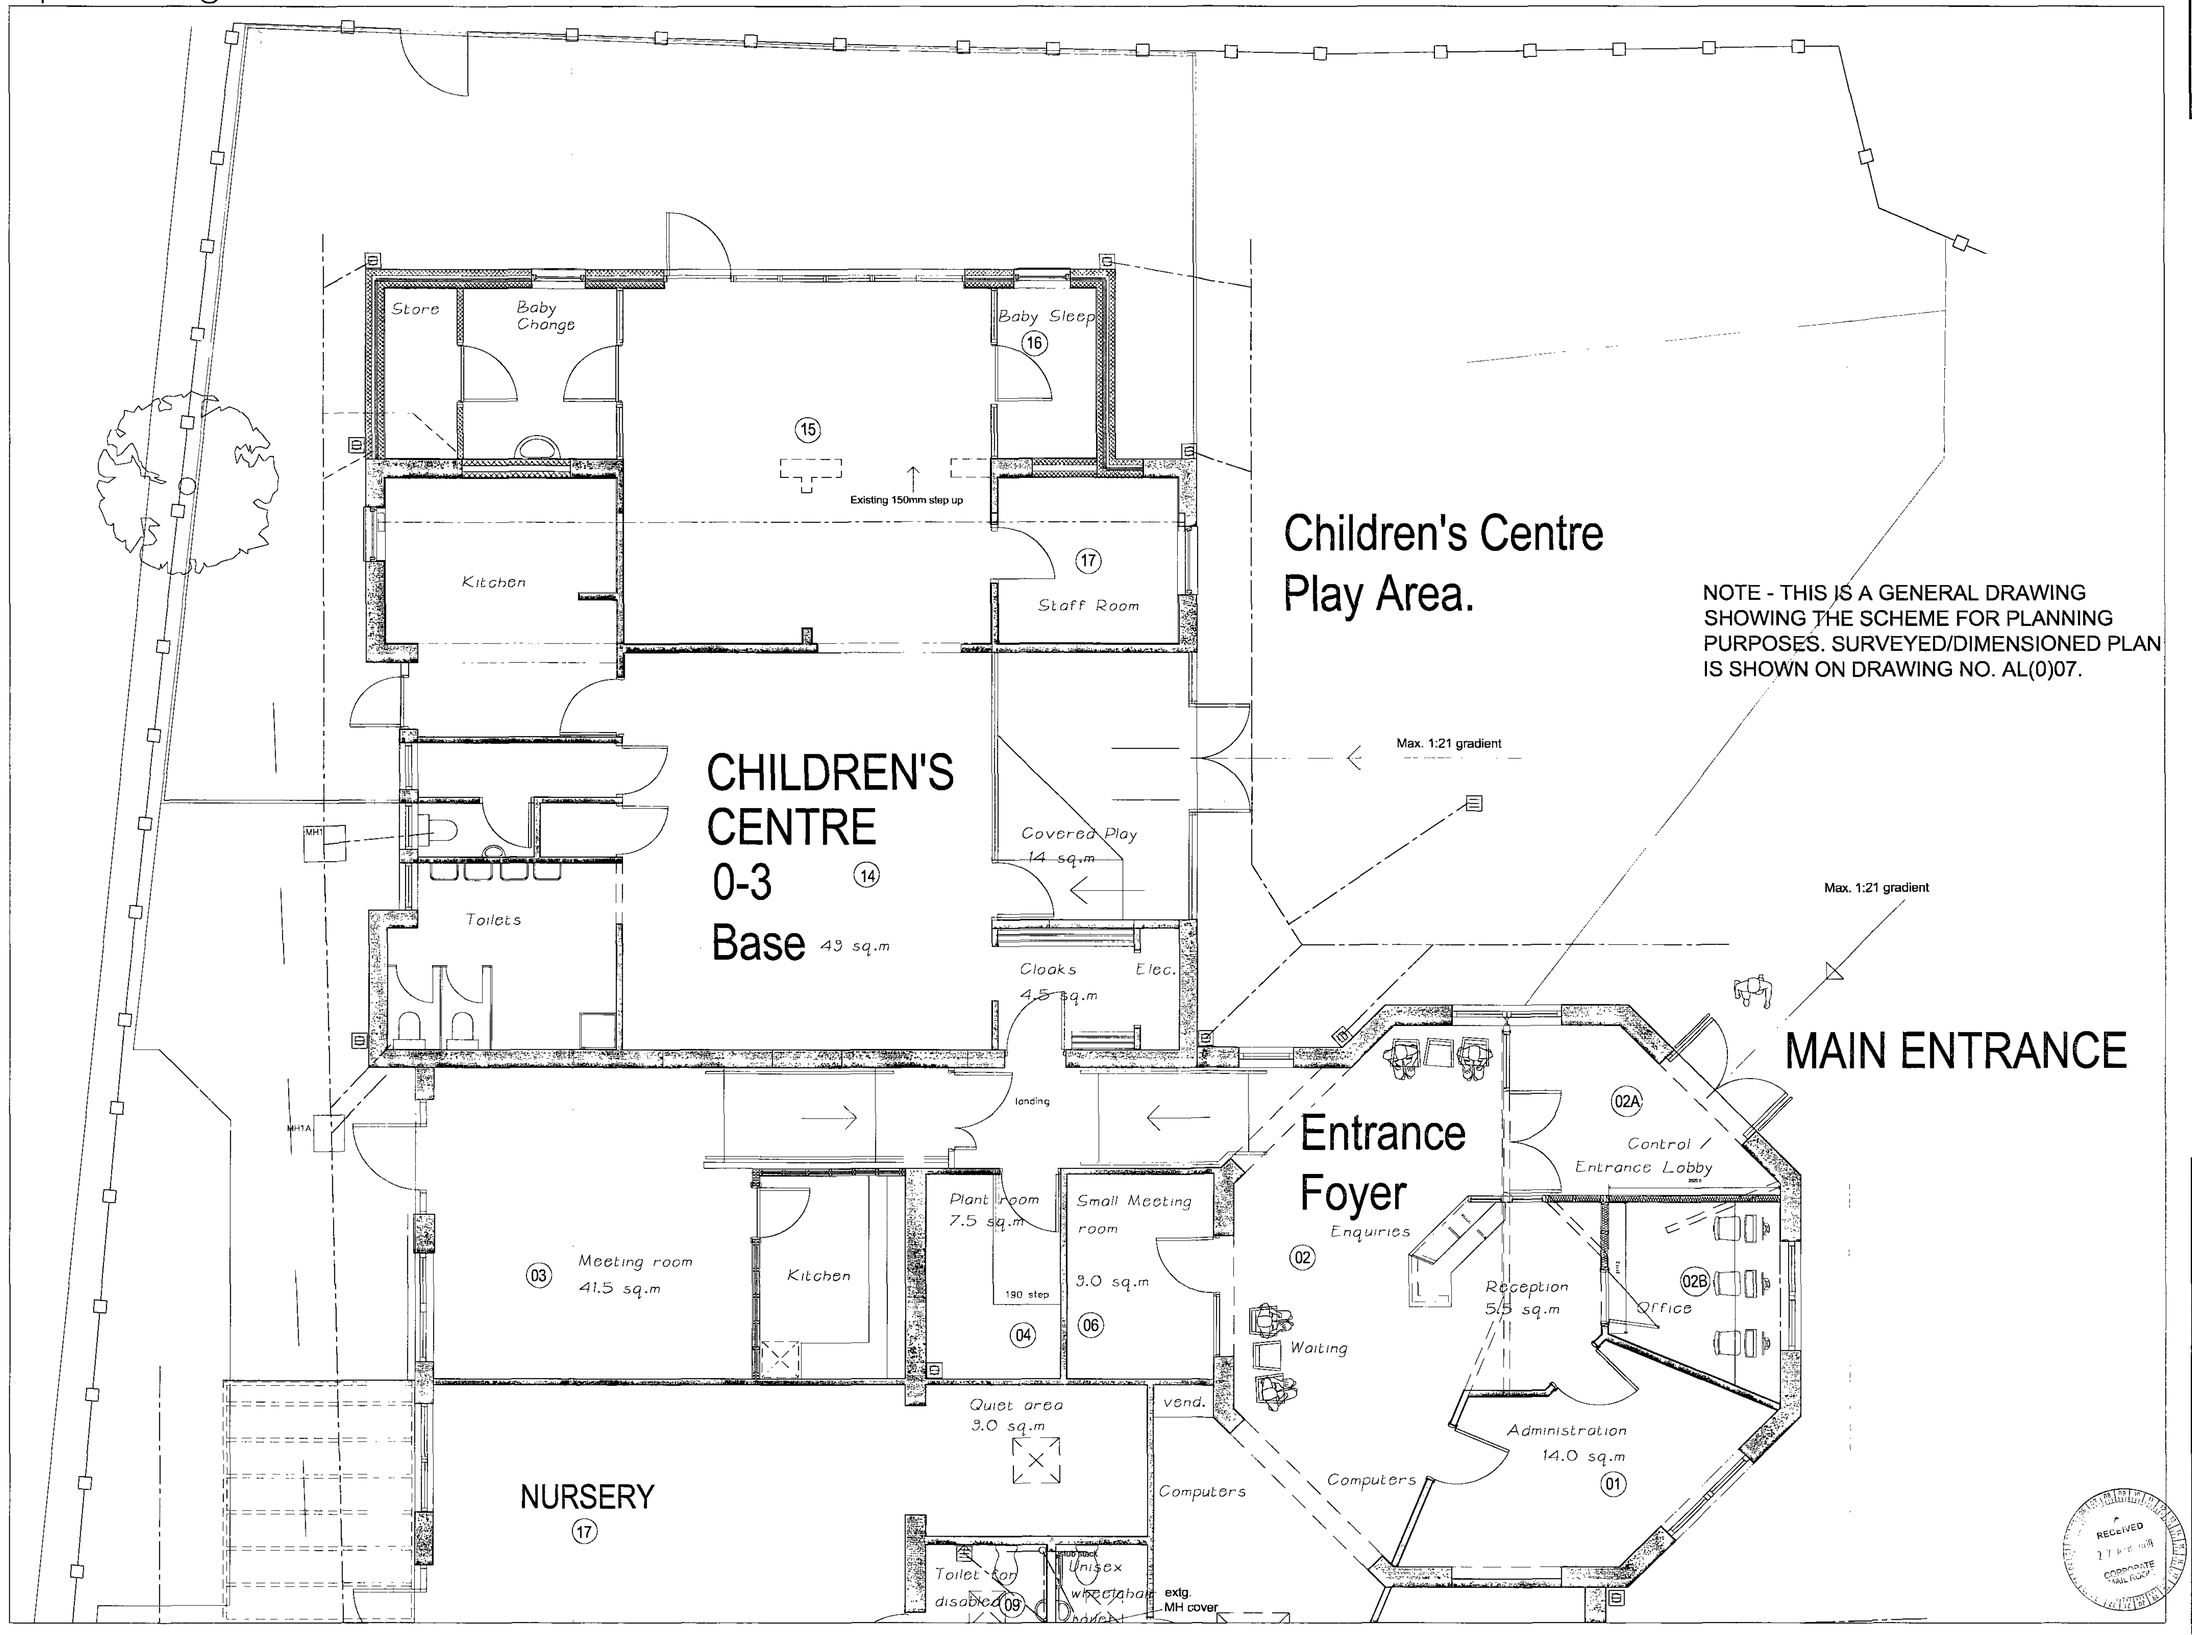

Children's Centre Play Area.

NOTE - THIS IS A GENERAL DRAWING SHOWING THE SCHEME FOR PLANNING PURPOSES. SURVEYED/DIMENSIONED PLAN IS SHOWN ON DRAWING NO. AL(0)07.

NATIONAL HOME ENERGY RATING SCHEME
REGISTERED MEMBER

H:\Software\CLIPART\LOGOS\BEACON COUNCIL.jpg

RECEIVED 17 DEC 2008 CORPORATE MAIL ROOM

BARNSLEY
Metropolitan Borough Council

Property & Procurement
Alan White
Assistant Executive Director
Springfield House, Springfield St
Barnsley S70 6HH
Tel. 01226 770770
Fax. 01226 774399

PROJECT
ED 2035
Buttercup Childrens Centre
Cudworth & Birkwood


DRAWING
Proposed plan

Drawn		Revision
ljk		–

Scale	Date
1:50 @ A1	FEB 08

Project Code	Drawing No.
ED 2035A	AL(0)02

Site Plan 1:1250 @ A1

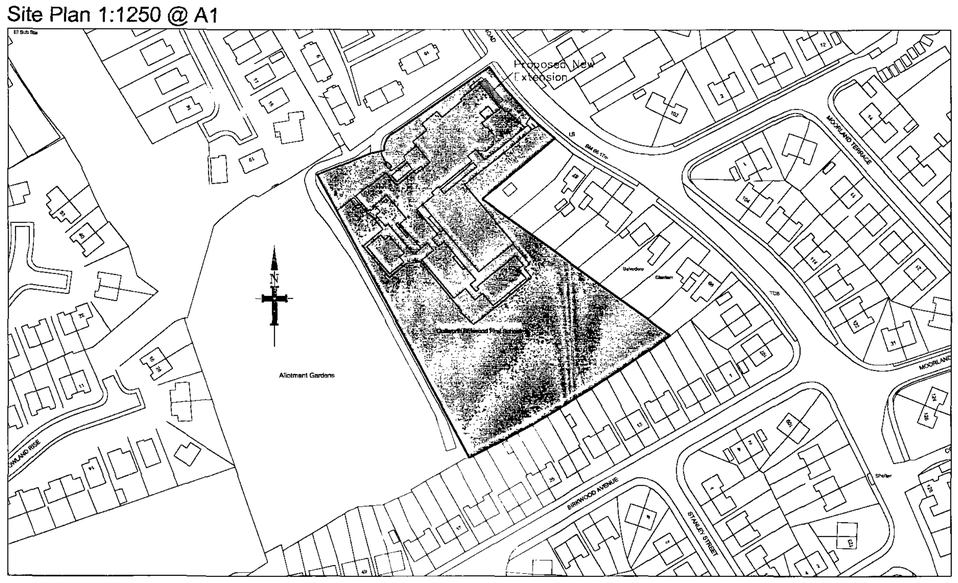


North East Elevation 1:100 @ A1




Main Entrance

Ground Floor Plan 1:100 @ A1

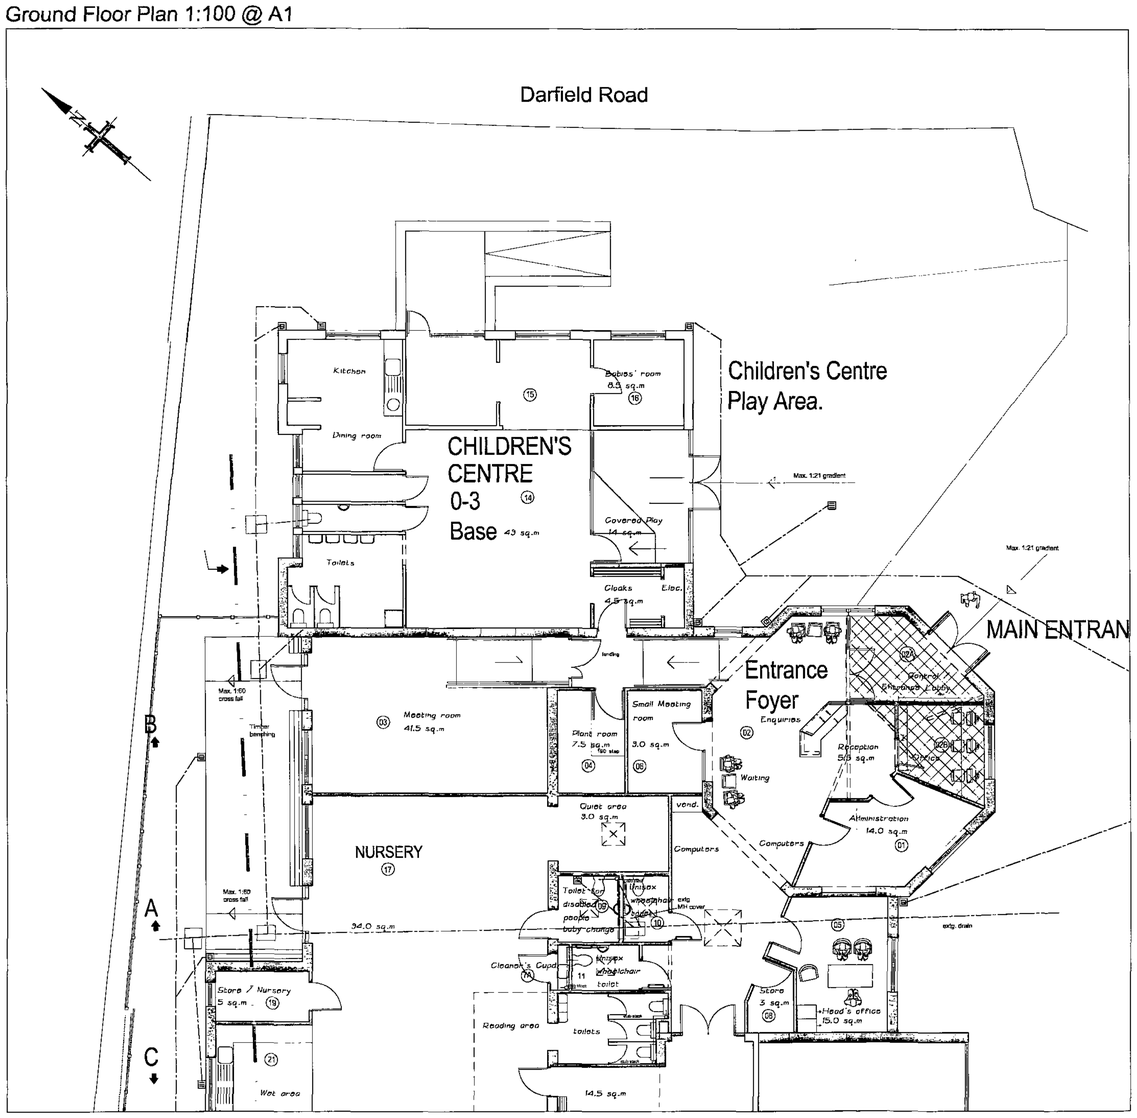

North West Elevation 1:100 @ A1

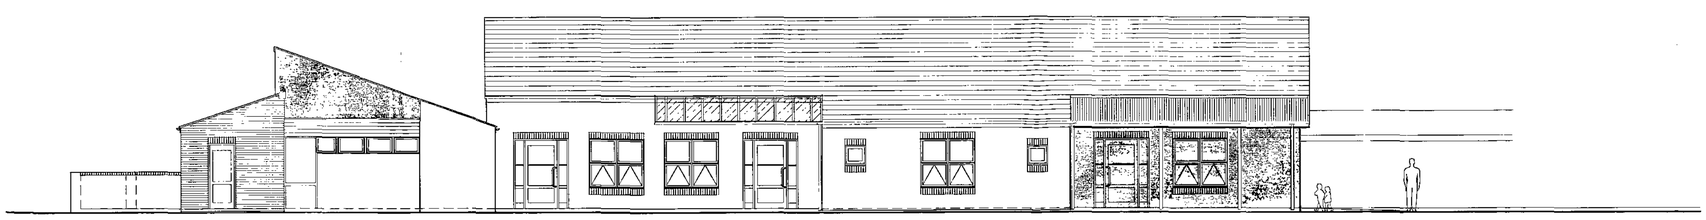

REAR ELEVATION

NATIONAL HOME ENERGY RATING SCHEME
REGISTERED MEMBER
H:\Software\CLIPART\LOGOS\BEACON COUNCIL.jpg

BARNSLEY
Metropolitan Borough Council
Property & Procurement
Alan White
Assistant Executive Director
Springfield House, Springfield St
Barnsley S70 6HH
Tel. 01226 770770
Fax. 01226 774399

PROJECT
ED 2035
Buttercup Childrens Centre
Cudworth & Birkwood

DRAWING
Plan & Elevations as Existing

Drawn		Revision
ljk		–

Scale	Date
As shown	FEB 08

Project Code	Drawing No.
ED 2035A	AL(0)01


RECEIVED
CORPORATE MAIL ROOM

NATIONAL HOME ENERGY RATING SCHEME

REGISTERED MEMBER


M:\Software\CLIPART\LOGOS\BEACON COUNCIL.jpg

Existing Northwest Elevation 1:100 @ A1

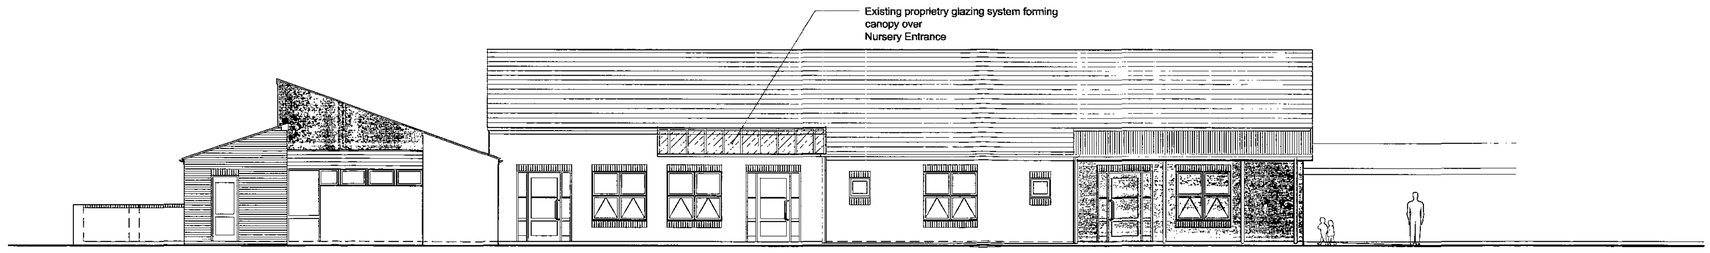


REAR ELEVATION

Proposed Northwest Elevation 1:100 @ A1

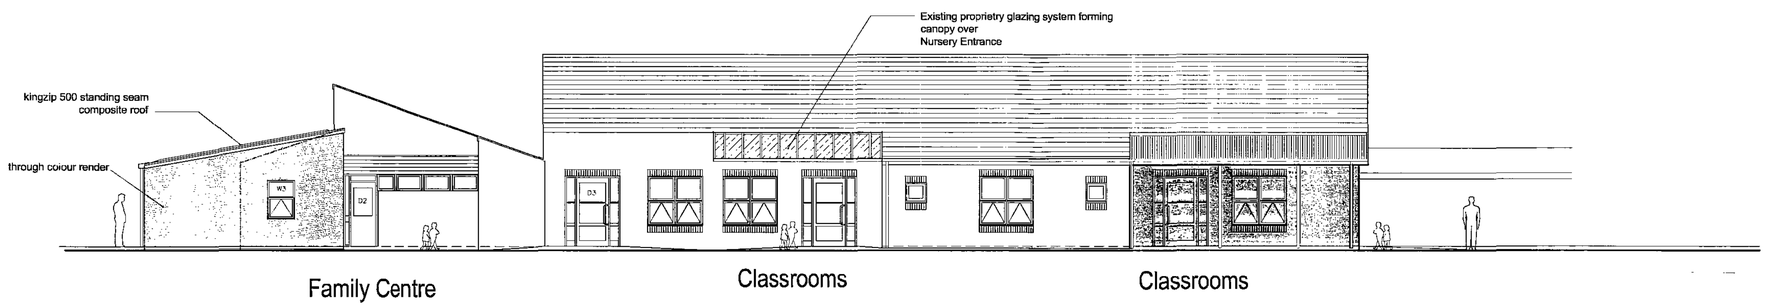

Existing Northeast Elevation 1:100 @ A1

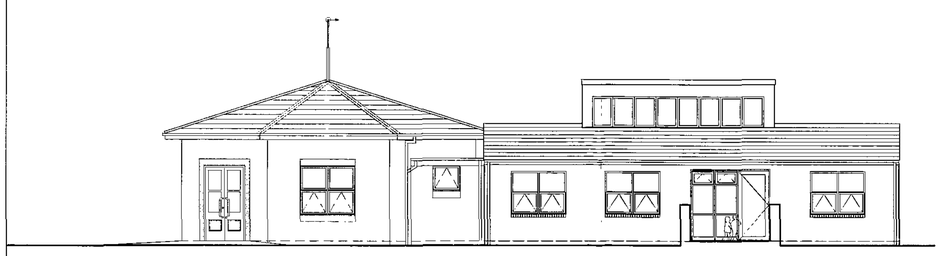

Proposed Northeast Elevation 1:100 @ A1



RECEIVED
17 APR 2008
CORPORATE MANAGER

BARNSLEY
Metropolitan Borough Council

Property & Procurement

Alan White
Assistant Executive Director
Springfield House, Springfield St
Barnsley S70 6HH
Tel. 01226 770770
Fax. 01226 774399

PROJECT
Ed 2035
Buttercup Childrens Centre
Cudworth & Birkwood

DRAWING
Proposed Elevations

Drawn		Revision
ljk		–

Scale	Date
1:100 @ A1	FEB 08


Project Code	Drawing No.
ED 2035A	AL(0)03

NATIONAL HOME ENERGY RATING SCHEME


REGISTERED MEMBER

H:\Software\CLIPART\LOGOS\BEACON COUNCIL.jpg

Proposed plan 1:200 @ A1

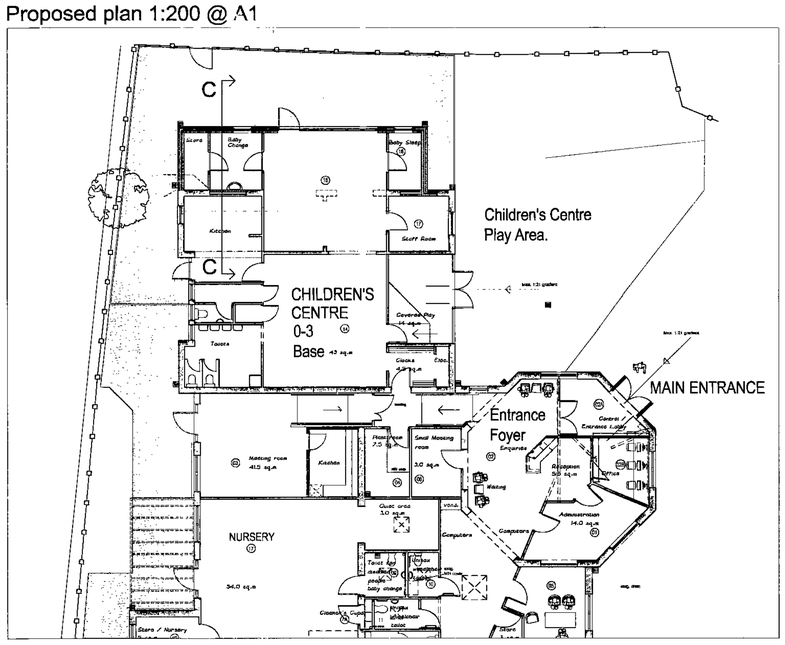

Proposed Section C-C 1:20 @ A1

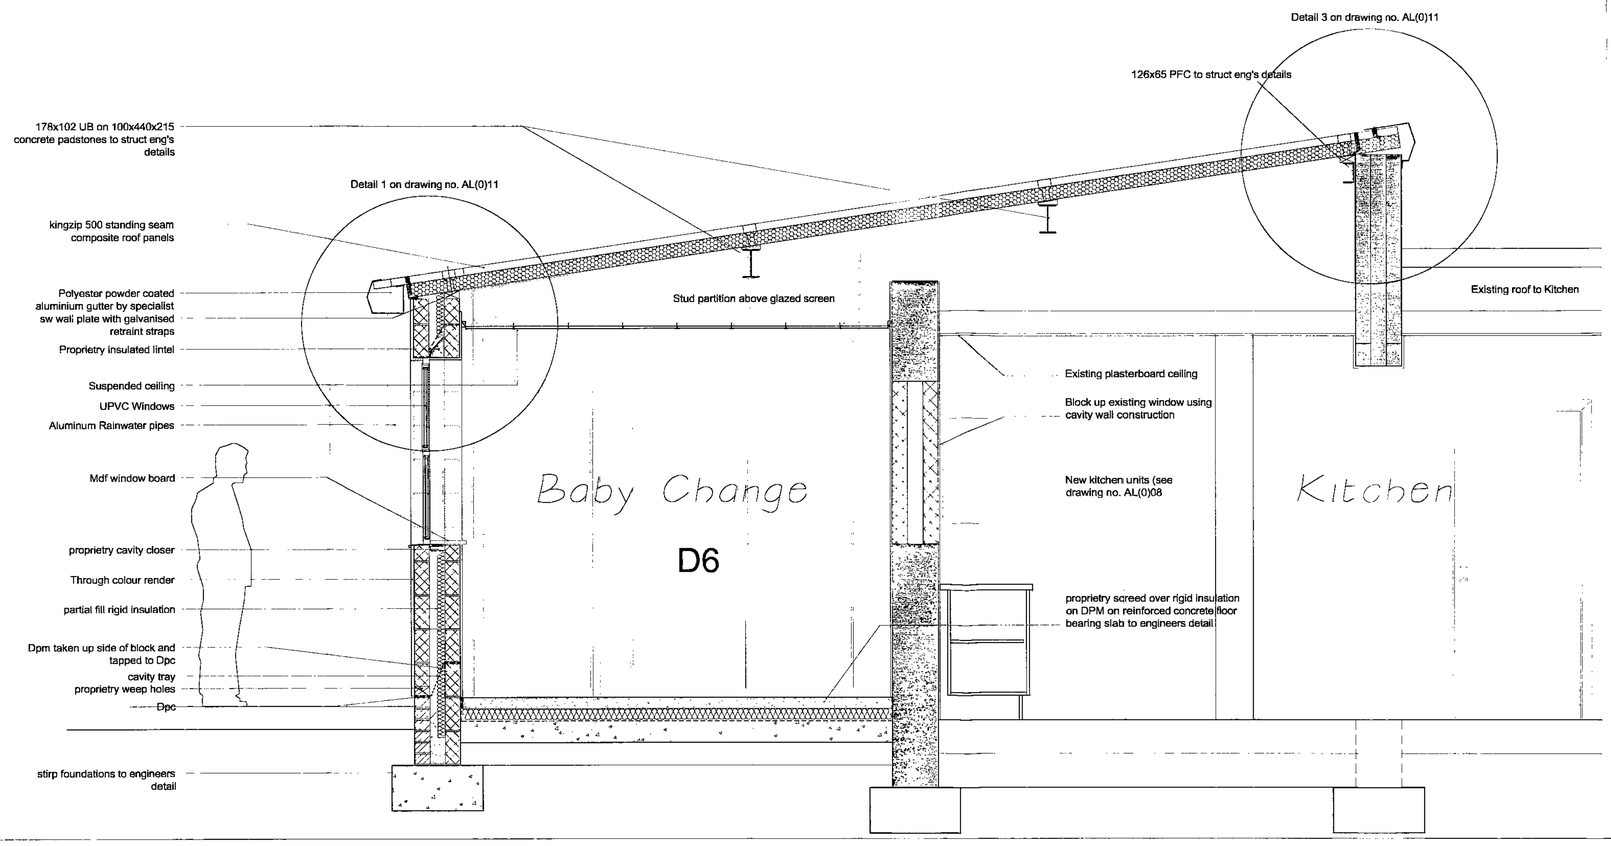

RECEIVED 17 JAN 08 CORPORATE PROCUREMENT

BARNSLEY
Metropolitan Borough Council

Property & Procurement
Alan White
Assistant Executive Director
Springfield House, Springfield St
Barnsley S70 6HH
Tel. 01226 770770
Fax. 01226 774399

PROJECT
Ed 2035
Buttercup Childrens Centre
Cudworth & Birkwood

DRAWING
Proposed Sections 2

Drawn		Revision
ljk		–

Scale	Date
1:100 @ A1	FEB 08

Project Code	Drawing No.
ED 2035A	AL(0)05

NATIONAL HOME ENERGY RATING SCHEME
REGISTERED MEMBER

Beacon Council 2003-2004 Rethinking Construction

THIS AREA TO BE RAISED AND GRADED LEVEL FROM THE FENCE/KERB LINE TO THE NEW ENTRANCE DOOR. FALLS WILL BE REQUIRED TO TIE IN WITH EXISTING LEVELS AT CHILDREN'S CENTRE PLAY AREA TO THE RIGHT, AND WITH EXISTING TARMAC FOOT PATH AT GLAZED CANOPY AREA (SEE DRAWING NO. AL(0)13).

203x102 UB STEEL COLUMN BOXED IN WITH TIMBER FRAMEWORK AND PLASTERBOARD & SKIM.

2015 910 1340 4960 1115 910 890

W2 W1 D1

ALLOW FOR TIMBER SHELVING TO NEW STORE. 400MM DEEP SHELVES TO 3 WALLS 1400MM VERTICAL HEIGHT BETWEEN SHELVES.

200

STORE 3.5sq.m

D6

Baby Change

D5

5sq.m

NEW FULL HEIGHT GLAZED SCREENS AND DOOR TO BABY CHANGE AND BABY SLEEP ROOM. FULL HEIGHT GLAZED OPEN SCREEN TO BABY CHANGING AREA (SEE DRAWING NO. AL(0)11). SUPPLY AND FIT NEW KITCHEN UNITS AND SINK TO BABY CHANGE (SEE DRAWING NO. AL(0)08)., INCLUDING WATER SUPPLIES AND DRAINAGE FROM KITCHEN AREA.

203x102 UB STEEL COLUMN BOXED IN WITH TIMBER FRAMEWORK AND PLASTERBOARD & SKIM.

BABY SLEEP

35sq.m

'STABLE' DOOR D4

2850

3150

TARMAC

203x102 UB STEEL COLUMN BOXED IN WITH TIMBER FRAMEWORK AND PLASTERBOARD & SKIM.

6sq.m

REMOVE EXISTING UPVC DOOR AND FRAME. REUSE DOOR IN KITCHEN. BUILD UP OPENING WITH CAVITY WALL CONSTRUCTION TO SILL HEIGHT, PROVIDE AND FIX NEW UPVC WINDOW.
NOTE – THIS IS TO BE THE FIRST ITEM TO BE COMPLETED ON THE CONTRACT (IF NOT BEFORE).

LINE OF CHANGE BETWEEN NEW VINYL AND CARPET FLOORING

CHILDRENS AREA

EXISTING TREE

203x102 UB STEEL COLUMN BOXED IN WITH TIMBER FRAMEWORK AND PLASTERBOARD & SKIM. 'BOXING IN' TO BE WIDE ENOUGH TO HIDE SIDES OF 300MM DEEP WALL UNITS.

REMOVE EXISTING WINDOWS AND DOORS. DEMOLISH EXISTING EXTERNAL CAVITY WALL.

3710

W3

KITCHEN

D7

10sq.m

2680

REDECORATE WALLS AND CEILING IN NEW STAFF ROOM.

ALL WALLS IN CHILDRENS AREA, BABY SLEEP, BABY CHANGE AND STORE TO BE PAINTED FAIR FACED BLOCK. THREE QUARTERS OF CHILDRENS AREA (UP TO STEP) AND BABY SLEEP TO HAVE CARPET TILE FLOORING. BABY CHANGE AND STORE TO HAVE VINYL FLOORING. INCLUDE FOR 450MM ALTRO PVC WHITEROCK SPLASHBACK TO WORKTOPS IN BABY CHANGE.

REPLACE THIS DOOR IN EXISTING OPENING.

STAFF ROOM

ALL WALLS IN KITCHEN ARE PAINTED FAIR FACED BLOCK. MAKE GOOD TO WALLS AFTER REMOVAL OF UNITS AND TOTALLY REDECORATE. INCLUDE FOR 450MM ALTRO PVC WHITEROCK SPLASHBACKS TO WORKTOPS AND FULL HEIGHT BEHIND COOKER. FLOOR TO HAVE VINYL FLOOR COVERING.

REMOVE EXISTING KITCHEN WALL AND BASE UNITS AND PROVIDE NEW. SEE DRAWING NO. AL(0)08.

STEP UP

14.5sq.m

D2

REMOVE EXISTING FULL HEIGHT UPVC DOOR AND SCREEN FROM EXTERNAL WALL AND REPLACE WITH NEW SIDE SCREEN AND FRAME, AND EXISTING DOOR RELOCATED FROM KITCHEN AREA.
NOTE – THIS DOOR IS TO BE USED AS A FIRE ESCAPE DOOR DURING THE WORKS AND SHOULD BE COMPLETED AS A PRIORITY IN THE CONTRACT PERIOD (IF NOT BEFORE).

COVERED PLAY

STAFF CLOAKS

CHILDRENS CENTRE

MH1

WC

EXISTING STORAGE UNIT

REMOVE EXISTING SHELVING, MAKE GOOD TO WALLS AND REDECORATE. STORE TO BE USED FOR WASHER/DRYER. WATER SUPPLIES AND DRAINAGE TO BE SUPPLIED FROM ADJACENT WC.
VINYL FLOOR FINISH. NOTE – WORKS TO THIS CUPBOARD TO BE COMPLETED AS A PRIORITY.

TOILETS

CLOAKS

BUILD UP IN SW STUDS/FRAME WITH PLASTERBOARD & SKIM TO SAME HEIGHT AS DWARF WALL. 25MM TIMBER BOARD TOP, PAINTED TO MATCH EXISTING. (TO STRAIGHTEN THE AWKWARD CORNER)

EXISTING RAMP UP

2450

D3

3350

41sq.m

MEETING ROOM

CONSTRUCT NEW STUD PARTITION WALLS TO CREATE NEW TRAINING KITCHEN (BUILT OFF EXISTING DWARF WALL TO RAMP). 100x50mm STUDS WITH PLASTERBOARD AND SKIM BOTH SIDES. QUILT INSULATION BETWEEN STUDS. SKIRTINGS BOTH SIDES. PROVIDE AND FIX NEW WALL AND BASE UNITS. SEE DRAWING NO. AL(0)08.
WATER SUPPLIES AND DRAINAGE TO BE SUPPLIED FROM ADJACENT PLANT ROOM. DECORATE NEW WALLS EXTERNALLY.

TRAINING KITCHEN 8.5sq.m

PLANT

EXISTING VINYL ON FLOOR OF NEW KITCHEN. DECORATIONS TO WALLS AND CEILING. INCLUDE FOR 450MM HIGH ALTRO PVC WHITEROCK SPLASHBACK TO ALL WORKTOPS AND FROM TOP OF SKIRTING BEHIND COOKER.

LINE OF EXISTING CHANGE BETWEEN VINYL AND CARPET TILE FLOORING.

AREA SHOWN HATCHED TO BE CARPET TILES TO MATCH EXISTING IN MAIN MEETING ROOM.

EXISTING STEEL AND GLASS CANOPY

MH2

RECEIVED 27 APR 2010 COPY

BARNSLEY Metropolitan Borough Council

Property & Procurement
Jeremy Sykes
Head of Asset Management,
PO Box 687, Barnsley,
S70 9JN
Tel. 01226 770770
Fax. 01226 774389

PROJECT
BUTTERCUP CHILDRENS CENTRE
CUDWORTH

DRAWING
PROPOSED FLOOR PLAN WITH DIMENSIONS

Drawn		Revision
ab		

Scale	Date
1:50	March 2010


Project Code	Drawing No.
ED 2035A	AL(0)07

NATIONAL HOME ENERGY RATING® SCHEME


REGISTERED MEMBER

H:\Software\CLIPART\LOGOS\BTACON COUNCIL.jpg

Proposed plan 1:200 @ A1

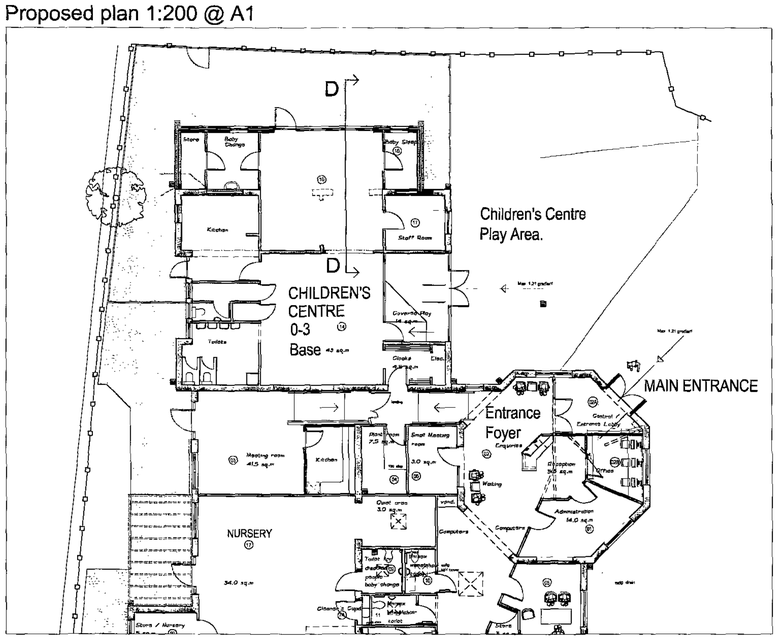

Proposed Section D-D 1:20 @ A1

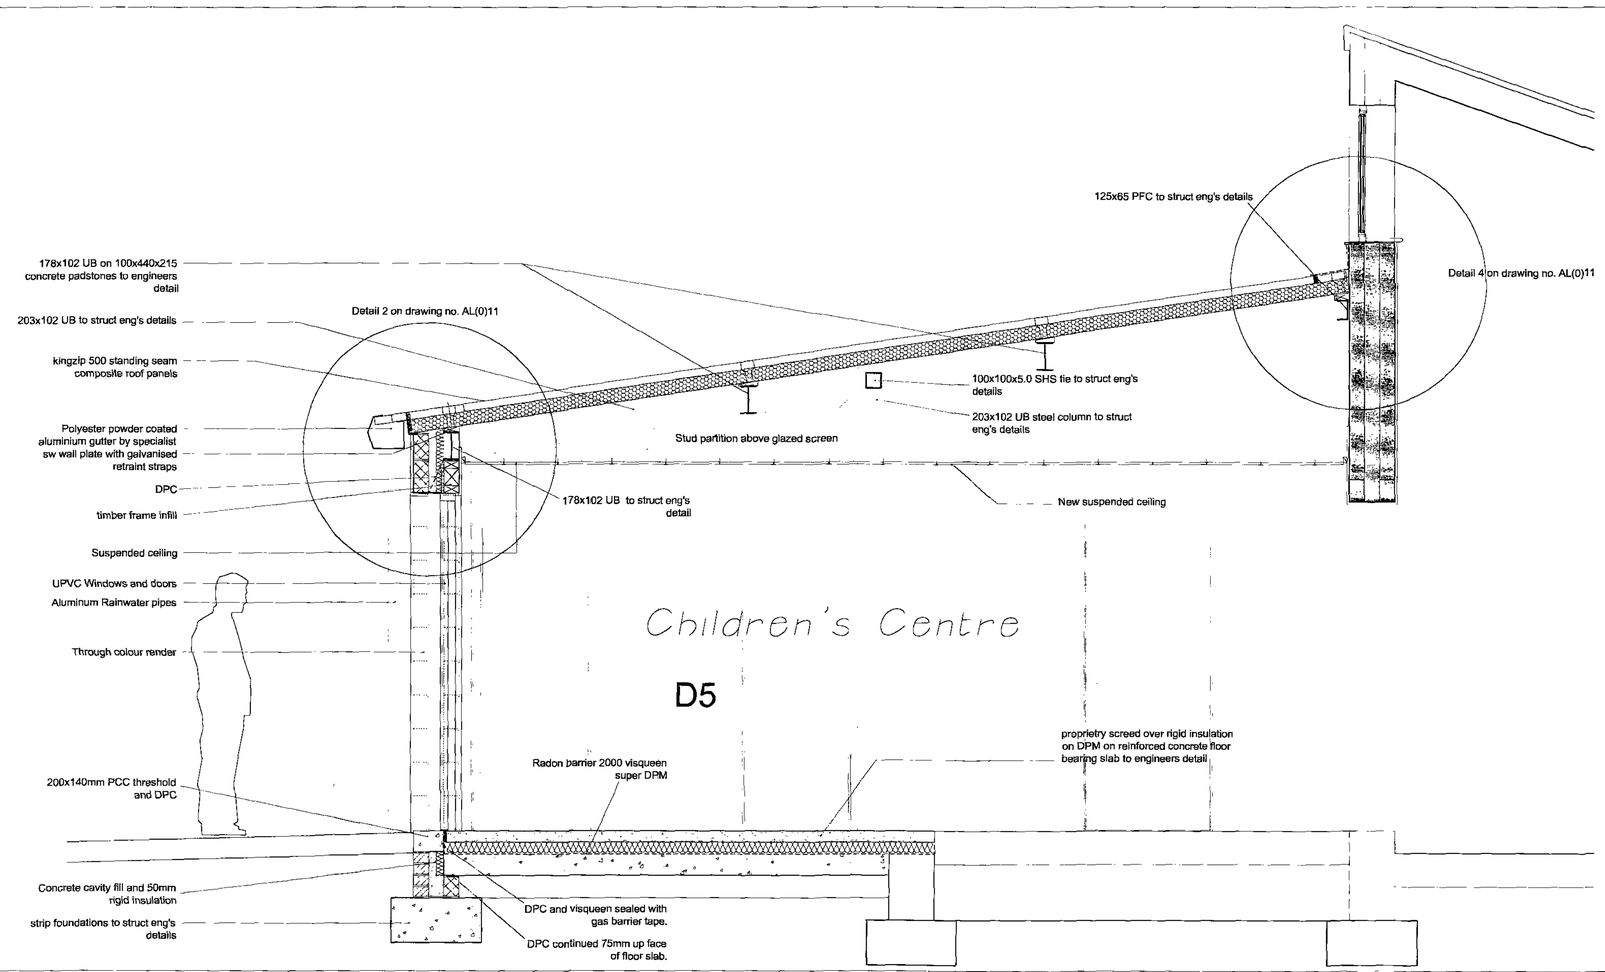

RECEIVED 21 MAR 2010 CORPORATE LANDLORD

BARNSLEY
Metropolitan Borough Council

Property & Procurement
Alan White
Assistant Executive Director
Springfield House, Springfield St
Barnsley S70 6HH
Tel. 01226 770770
Fax. 01226 774399


PROJECT
Ed 2035
Buttercup Childrens Centre
Cudworth & Birkwood

DRAWING
Proposed Sections 3

Drawn		Revision
ljk		–

Scale	Date
1:100 @ A1	MAR 10

Project Code	Drawing No.
ED 2035A	AL(0)09

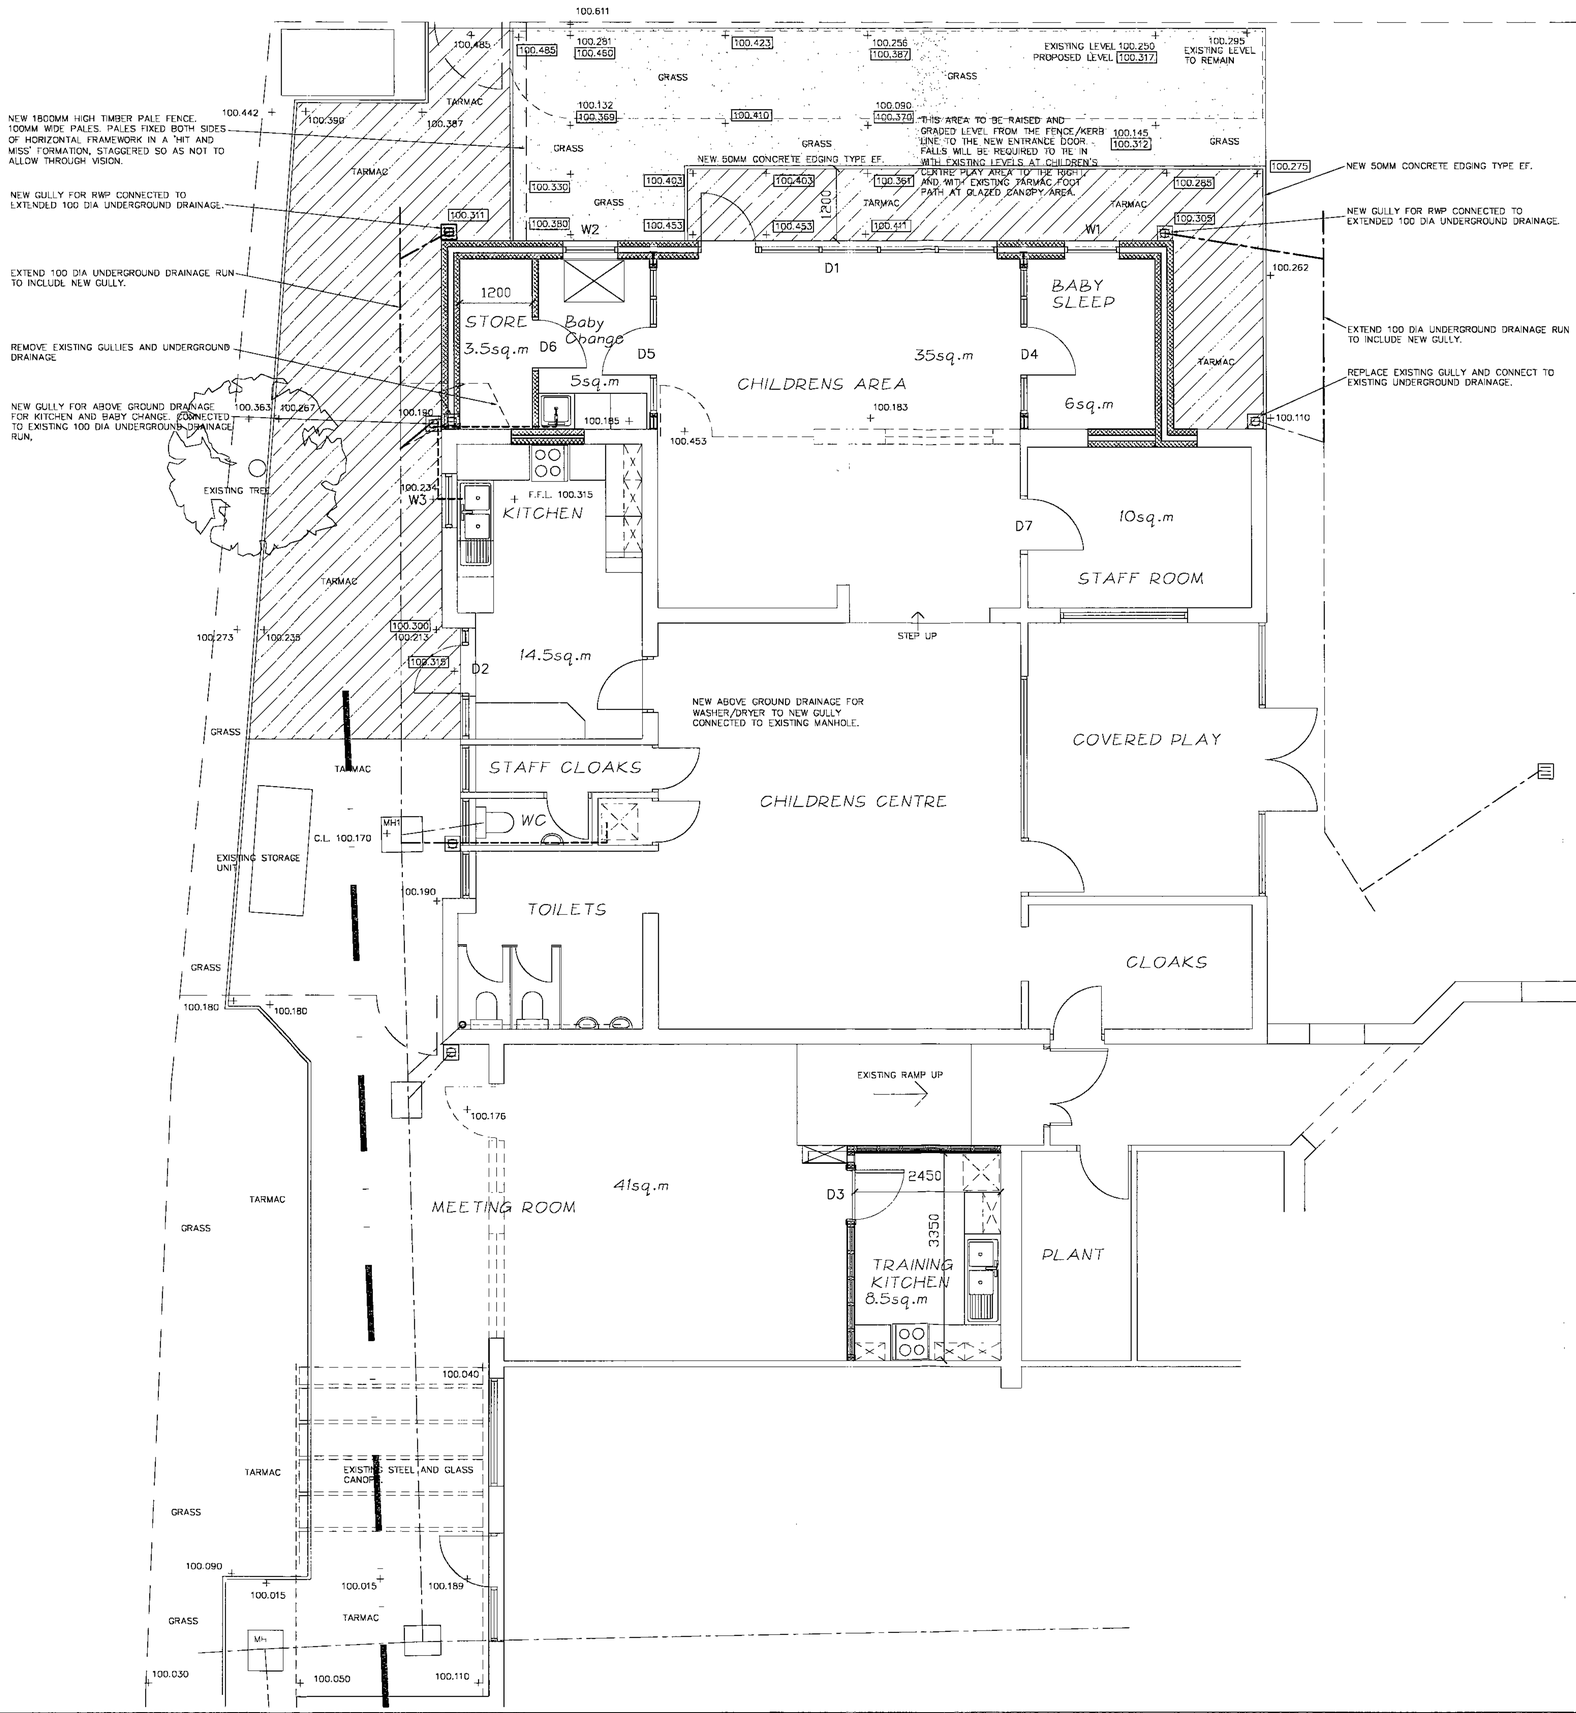

NATIONAL HOME ENERGY RATING SCHEME

REGISTERED MEMBER

Beacon Council 2003-2004 Rethinking Construction

RECEIVED 27 APR 2010 CORPORATE PROPERTY

BARNSLEY
Metropolitan Borough Council

Property & Procurement
Jeremy Sykes
Head of Asset Management,
PO Box 587, Barnsley,
S70 9JN
Tel. 01226 770770
Fax. 01226 774399

PROJECT
BUTTERCUP CHILDRENS CENTRE
CUDWORTH

DRAWING
PROPOSED EXTERNAL WORKS & DRAINAGE


Drawn		Revision
ab		

Scale	Date
1:50	April 2010

Project Code	Drawing No.
ED 2035A	AL(0)13

NATIONAL HOME ENERGY RATING SCHEME
REGISTERED MEMBER

Beacon Council 2003-2004 Rethinking Construction

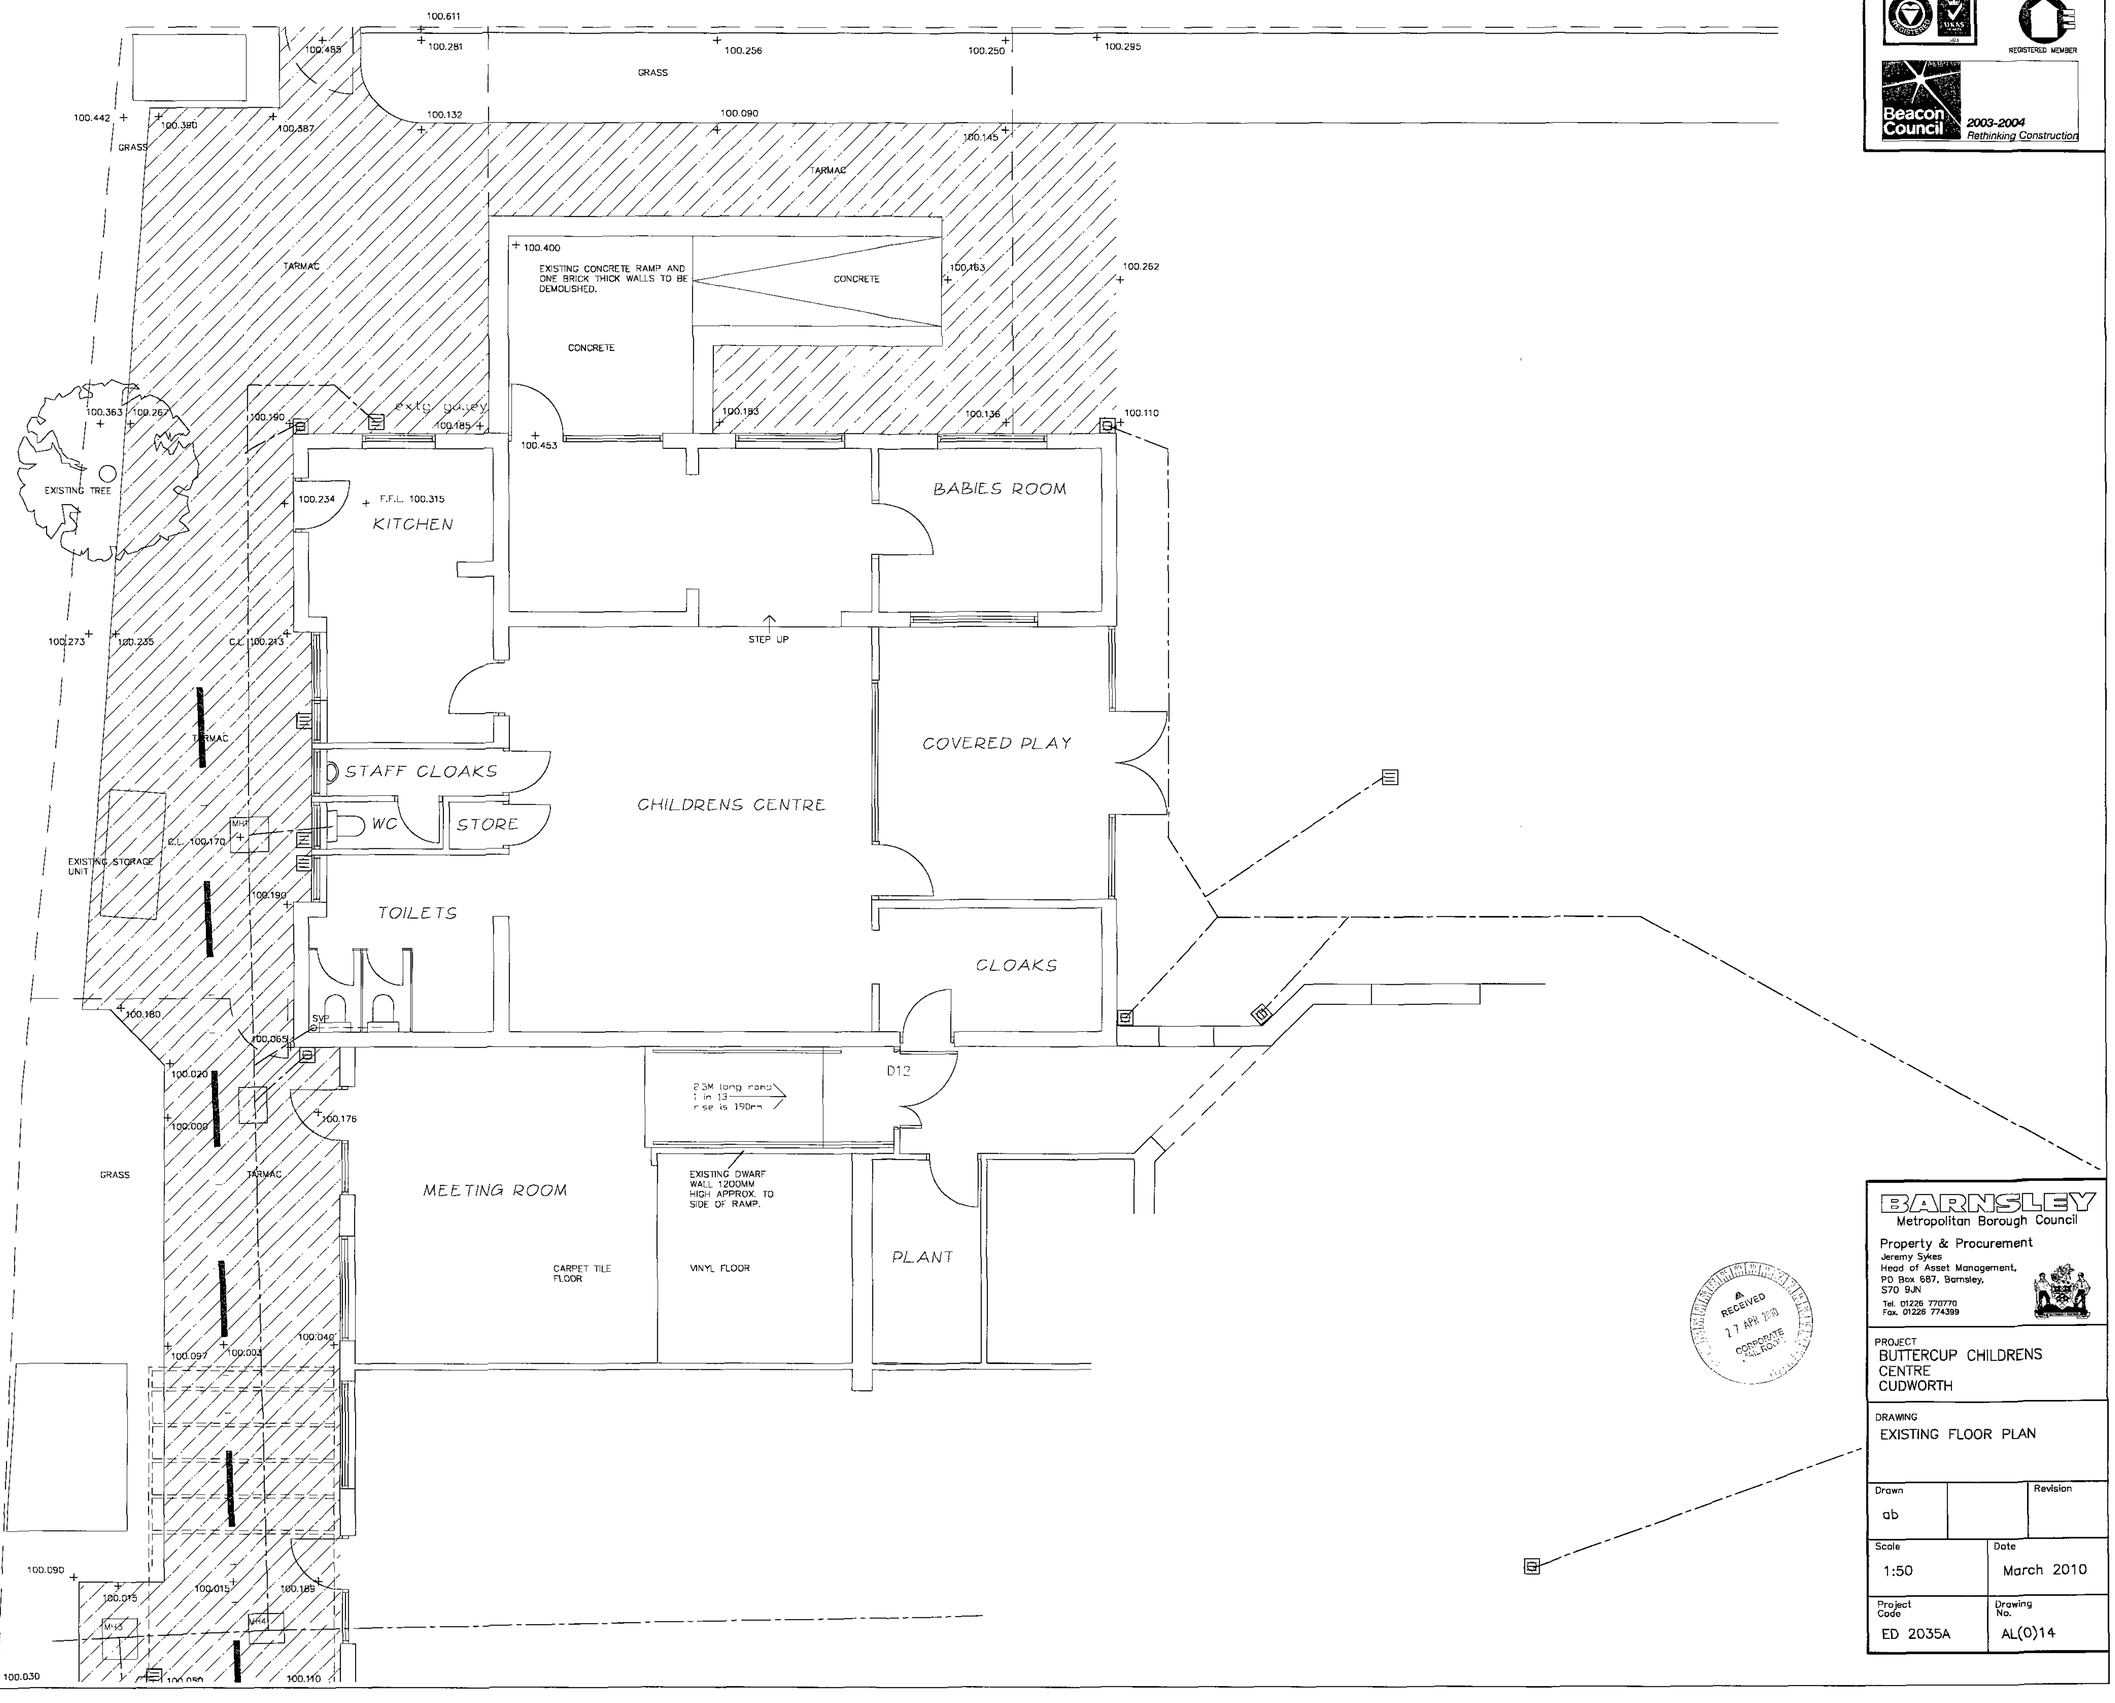

RECEIVED
27 APR 2010
CORPORATE PROPERTY

BARNSLEY
Metropolitan Borough Council

Property & Procurement
Jeremy Sykes
Head of Asset Management,
PO Box 687, Barnsley,
S70 9JN
Tel. 01226 770770
Fax. 01226 774399

PROJECT
BUTTERCUP CHILDRENS CENTRE
CUDWORTH

DRAWING
EXISTING FLOOR PLAN

Drawn		Revision
ab		

Scale	Date
1:50	March 2010

Project Code	Drawing No.
ED 2035A	AL(0)14


Possible site compound
New extension
Cudworth Birkwood First School
Allotment Gardens
Playing Field
Playground
Playground
Shelter
Shelter
El Sub Sta
El Sub Sta
Allot Gdns
Pit
Pit
Pit