© COPYRIGHT EXISTS ON THE DESIGNS AND INFORMATION SHOWN ON THIS DRAWING
The contractor must verify all dimensions on site before making shop drawings or commencing work of any kind. No dimensions to be scaled from this drawing. Architect to be notified of any discrepancies in dimensions immediately.


Coda Studios Ltd
70-71 Cornish Place, Cornish Street,
Sheffield, S6 3AF
t. 0114 279 6003 f. 0114 279 6004
e.information@codastudios.co.uk

Client	MR & MRS ELDRED
Job	PLOT 6 - DELF GARTH
	DODWORTH
Title	SITE PLAN
	LOCATION PLAN

DRAWN	CHECKED	DATE	SCALE
TH	AGH	10/2015	A3 ISSUE: -
			A1 ISSUE: AS SHOWN

REVISION	DRAWING STATUS	
-	PLANNING	2296-P-601

SITE PLAN
SCALE 1:100

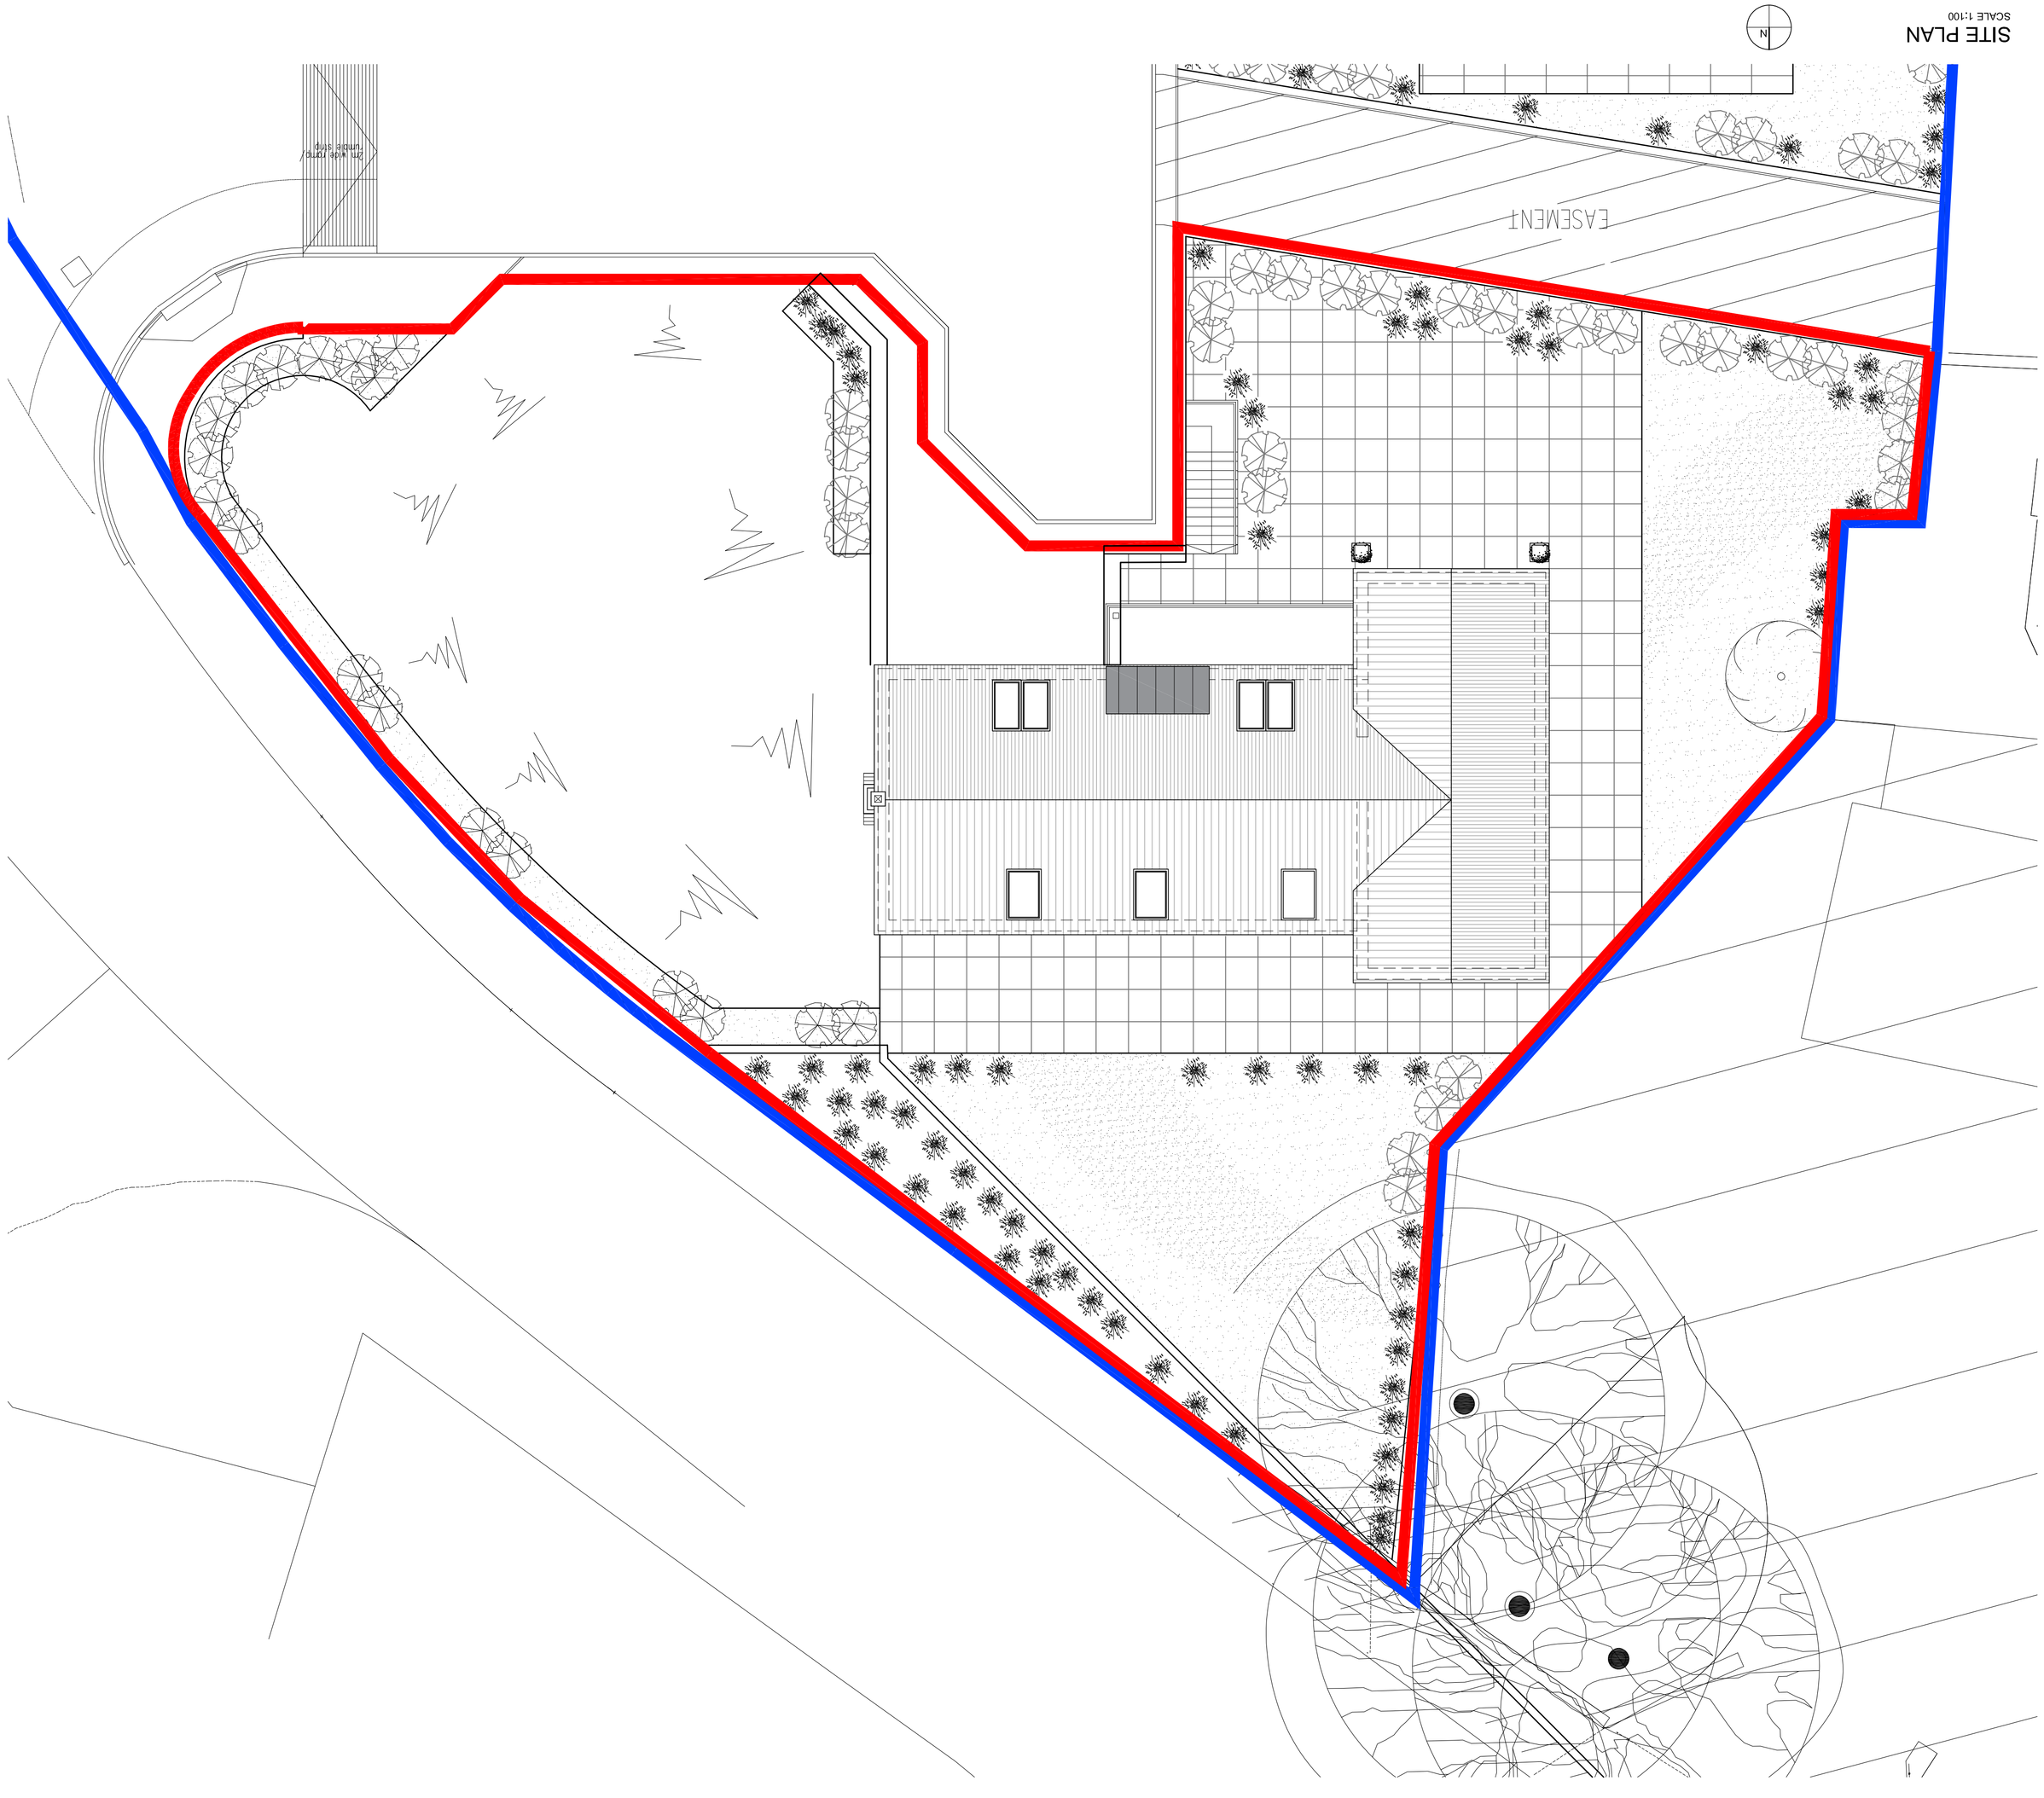

LOCATION PLAN
SCALE 1:500



Revision Date