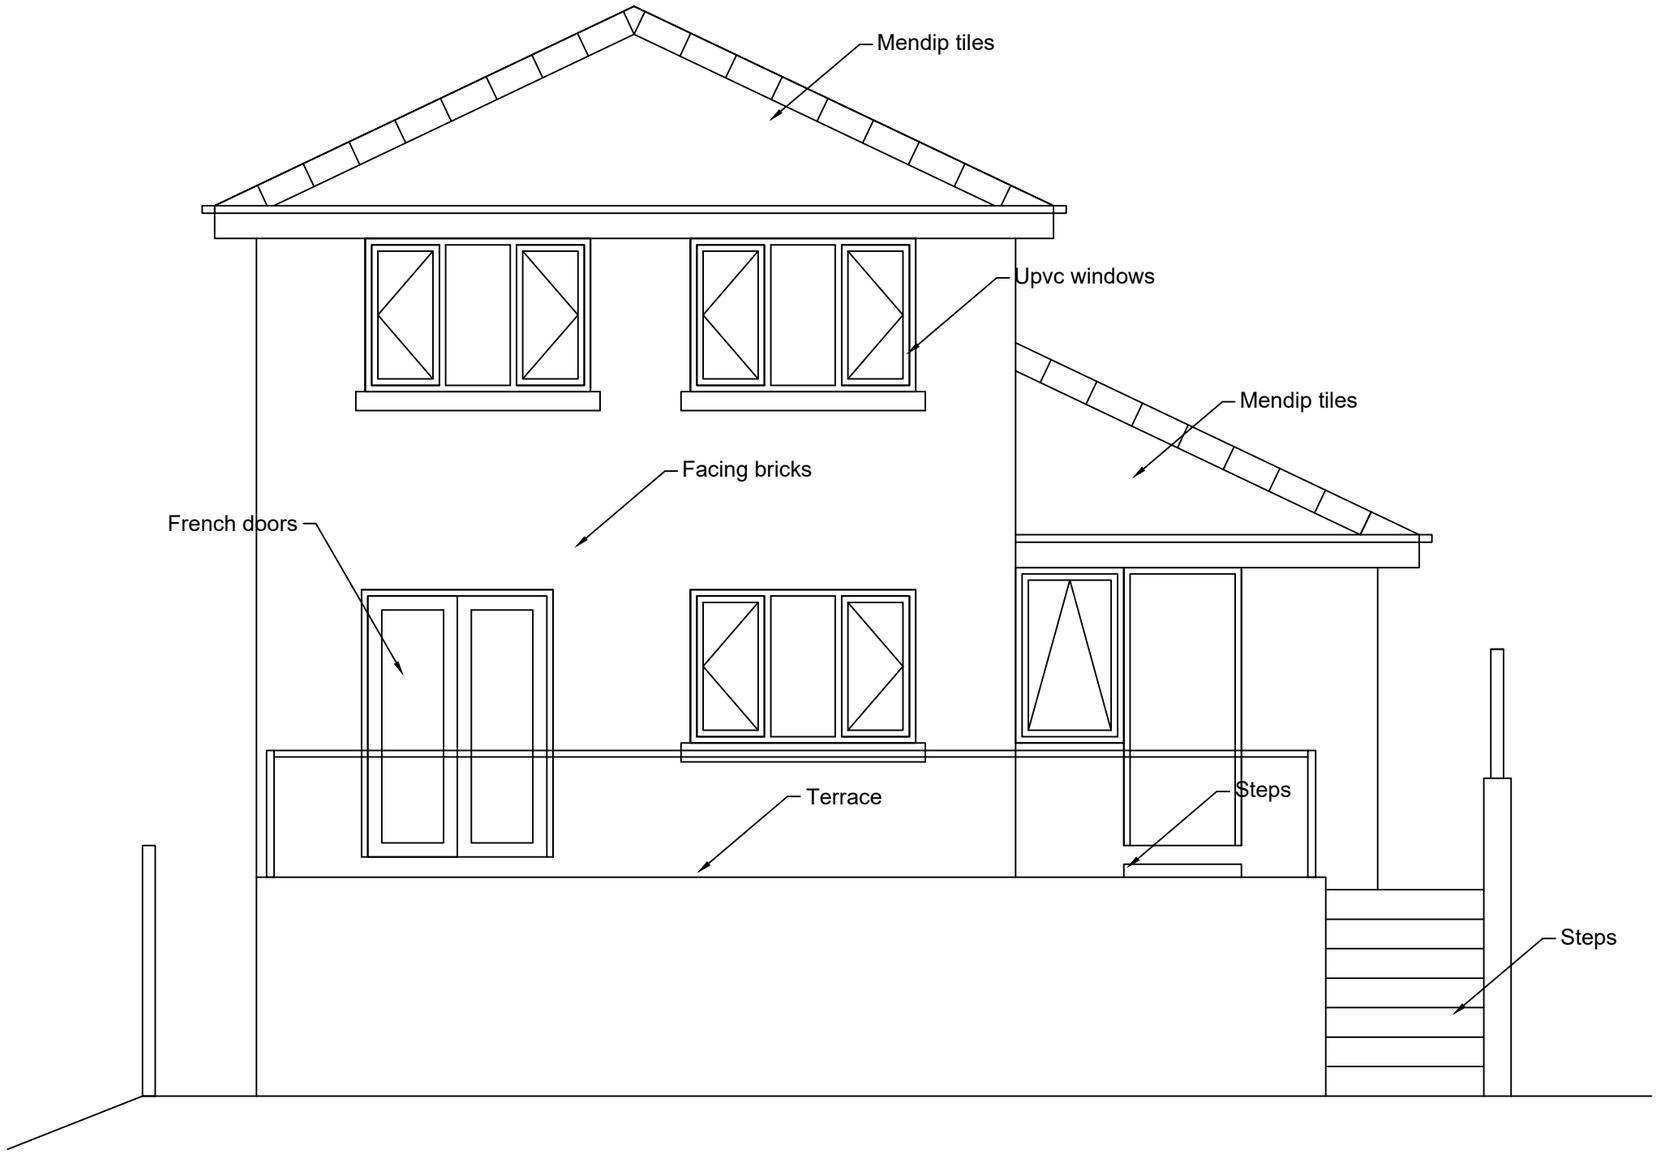


Existing rear elevation
1:50

Revisions	A. A-----	00-00-00
This drawing is for planning permission only and is not a construction drawing.		
Drawing Title	EXISTING-REAR-ELEVATION	
Job No. - Dwg No.	LB/2021/4 .	-
Client:	Lee Bridgewater 43 Croft Drive Mapplewell Barnsley S75 6AN .	
Scale.	1:50	