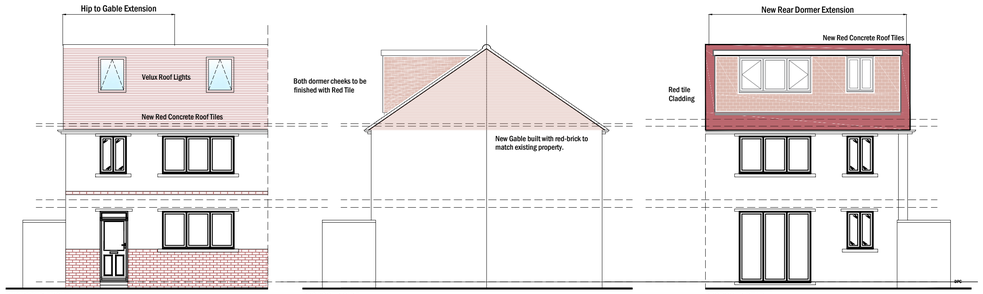



EXISTING FRONT ELEVATION SCALE 1:100

EXISTING SIDE ELEVATION SCALE 1:100

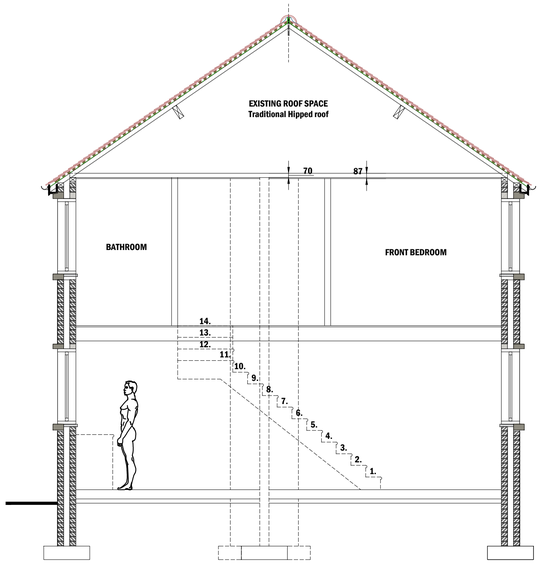
EXISTING REAR ELEVATION SCALE 1:100




PROPOSED FRONT ELEVATION SCALE 1:50


PROPOSED SIDE ELEVATION SCALE 1:50

PROPOSED REAR ELEVATION SCALE 1:50





EXISTING GA SECTION SCALE 1:50

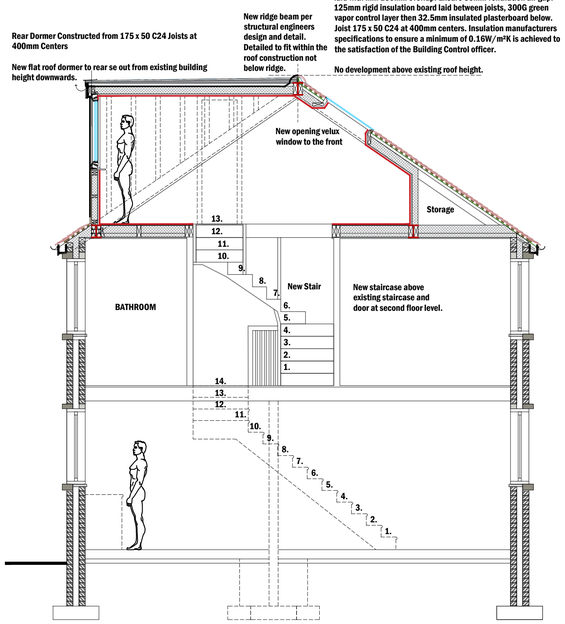
ROOF CONSTRUCTION
New Red concrete interlocking roof tiles to match the attached property next door on blue treated batons. Breathable membrane laid with min 150mm overlap. Ensure 50mm ventilation air gap. 125mm rigid insulation board laid between joists, 300G green vapor control layer then 32.5mm insulated plasterboard below. Joist 175 x 50 C24 at 400mm centers. Insulation manufacturers specifications to ensure a minimum of 0.16W/m²K is achieved to the satisfaction of the Building Control officer.





PROPOSED GA SECTION SCALE 1:50

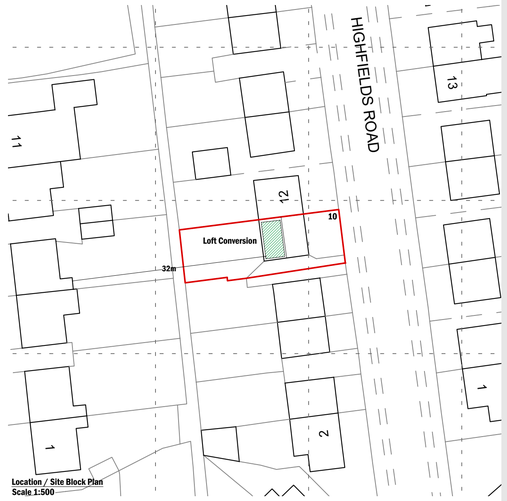



Location / Site Block Plan Scale 1:500

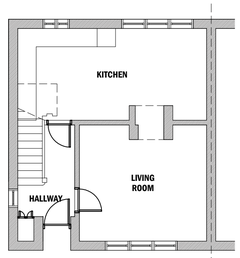



EXISTING GROUND FLOOR PLAN SCALE 1:100

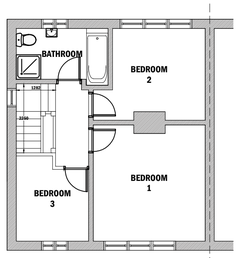



EXISTING FIRST FLOOR PLAN SCALE 1:100

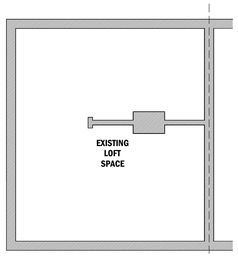



EXISTING SECOND FLOOR PLAN SCALE 1:100

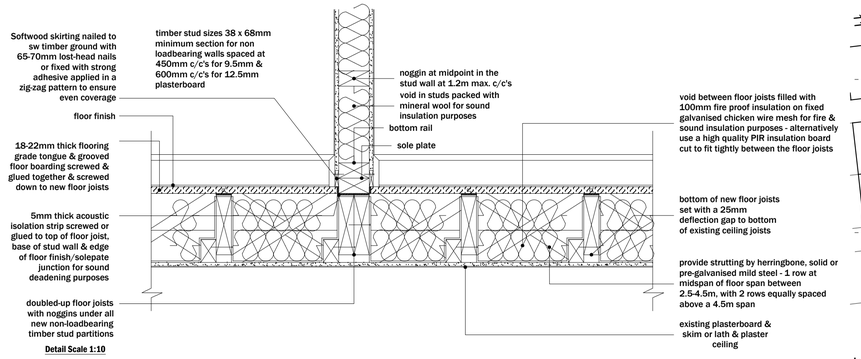



Detail Scale 1:10

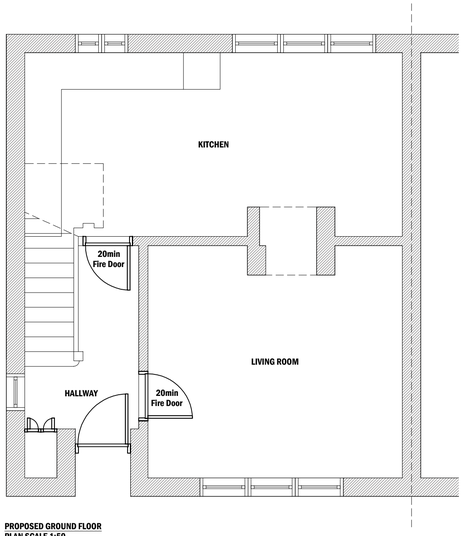



PROPOSED GROUND FLOOR PLAN SCALE 1:50

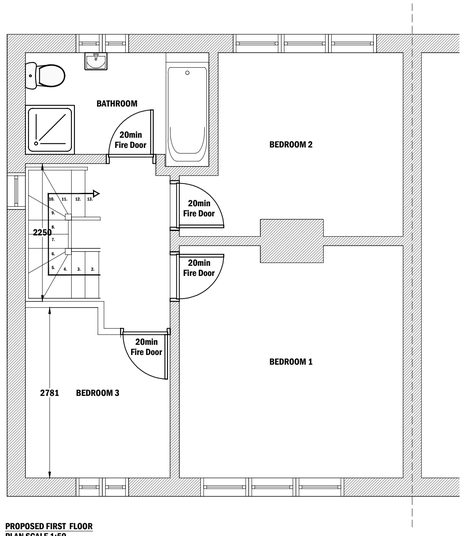


PROPOSED FIRST FLOOR PLAN SCALE 1:50

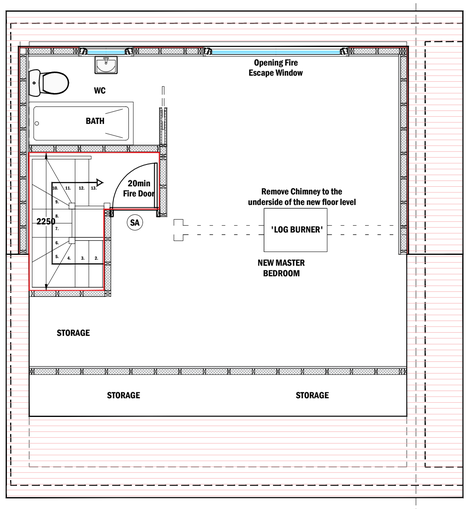


PROPOSED SECOND FLOOR PLAN SCALE 1:50

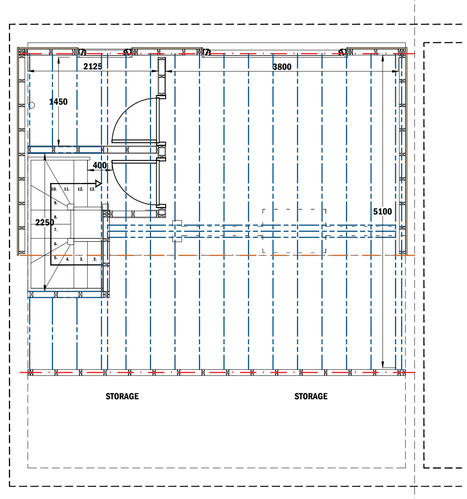


PROPOSED SECOND FLOOR CONSTRUCTION GA PLAN SCALE 1:50

HIRST ARCHITECTURE LTD
WWW.LHADESIGN.COM

THIS DRAWING/COPY AND ANY DESIGN THEREON IS PROTECTED BY COPYRIGHT AND IS THE PROPERTY OF HIRST ARCHITECTURE LTD. IT IS TO BE USED ONLY FOR THE PURPOSE FOR WHICH IT WAS EXPRESSLY LOANED AND IS NOT TO BE COPIED IN ANY FORMAT. INFORMATION WITHIN THIS DRAWING IS NOT TO BE PASSED TO ANY THIRD PARTY WITHOUT PRIOR WRITTEN CONSENT. ALL MEASUREMENTS TO BE CHECKED ON SITE PRIOR TO CONSTRUCTION. DO NOT SCALE THIS DRAWING.
HIRST ARCHITECTURE LTD
COMPANY NUMBER 12942045
2020 ©

NOT FOR CONSTRUCTION

PROJECT

# 10 HIGHFIELDS ROAD
# DARTON
BARNSLEY S75 5ER

CLIENT:
The Whyke's

Notes:

DRAWING STAGE:
## PLANNING

DRAWING Title:
## BUILDING PLANS

JOB NO: HA-21-16
DRAWING: 02

| REVISION | DESCRIPTION | DATE |
|---|---|---|
| -- | ORIGINAL ISSUE | June 21 |
| 01 | PLANNING ALTERATIONS | June 21 |
| -- | | |
| -- | | |
| -- | | |
| -- | | |
| -- | | |

SCALE
VARIES A.1