

A3

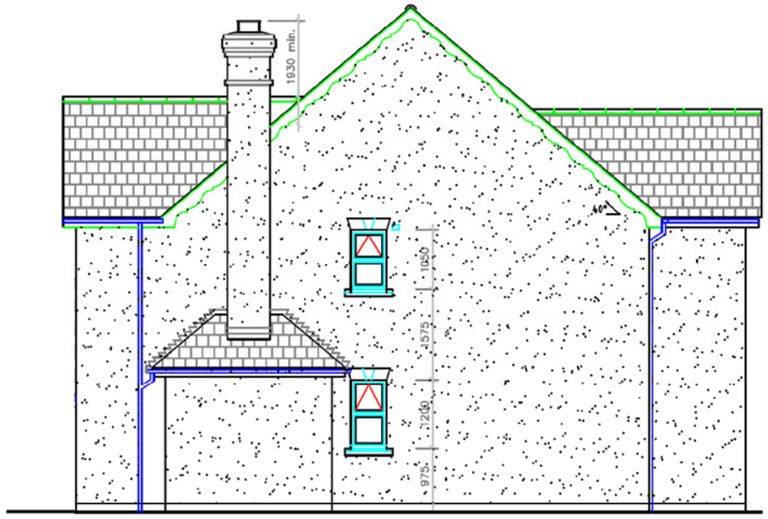


Side elevation

Dimensions:
11.60w x 5.70d x 7.20h
5.20 eaves height

Materials:
Terracotta clay tiles to roof
Semi-glazed red brick to walls
Upvc white window frames and doors

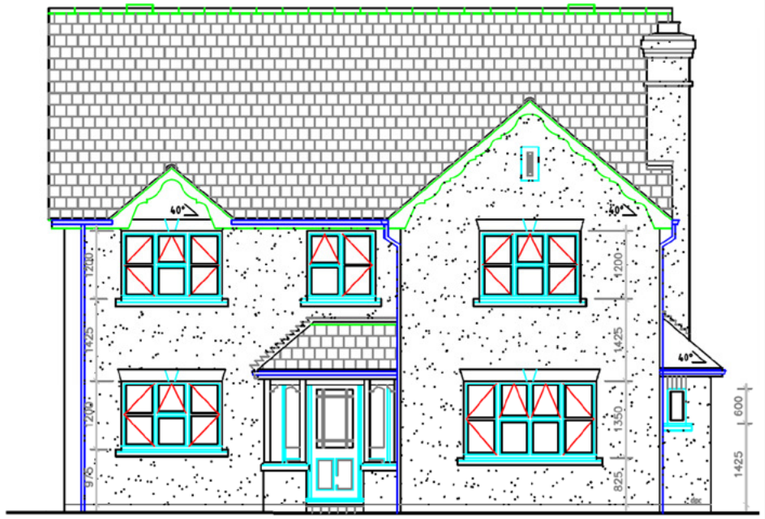

Front elevation

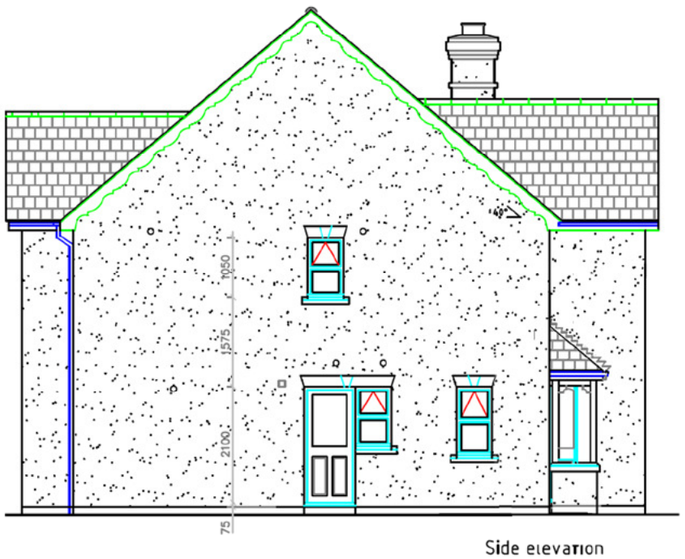

Side elevation



Rear elevation

House Design II
Land in Churchfield Lane
Kexborough
Barnsley

Project	Drawing: Proposed Elevations	Scale: 1:100@A3	Drawing No.
	Date: January 2015	Drawn: TH	