Created By:
KNAPTON
Knapton ©

For Info. Purposes only not for construction.


All work to be carried out in accordance with the requirements of the Building Regulations,Water Authority and the Construction (Design and Management) Regulations currently in force.

Do not scale from this drawing. Architect to be notified of any discrepancies.

Verify relevant dimensions on site before commencing work or preparing shop drawings. This drawing is copyright.

Rev:	Date:	Action:
A	31/07/07	Submitted for Strata comment / approval
B	11/12/07	Re-submitted for Strata comment / approval


Homes By Strata House Type – Duplex

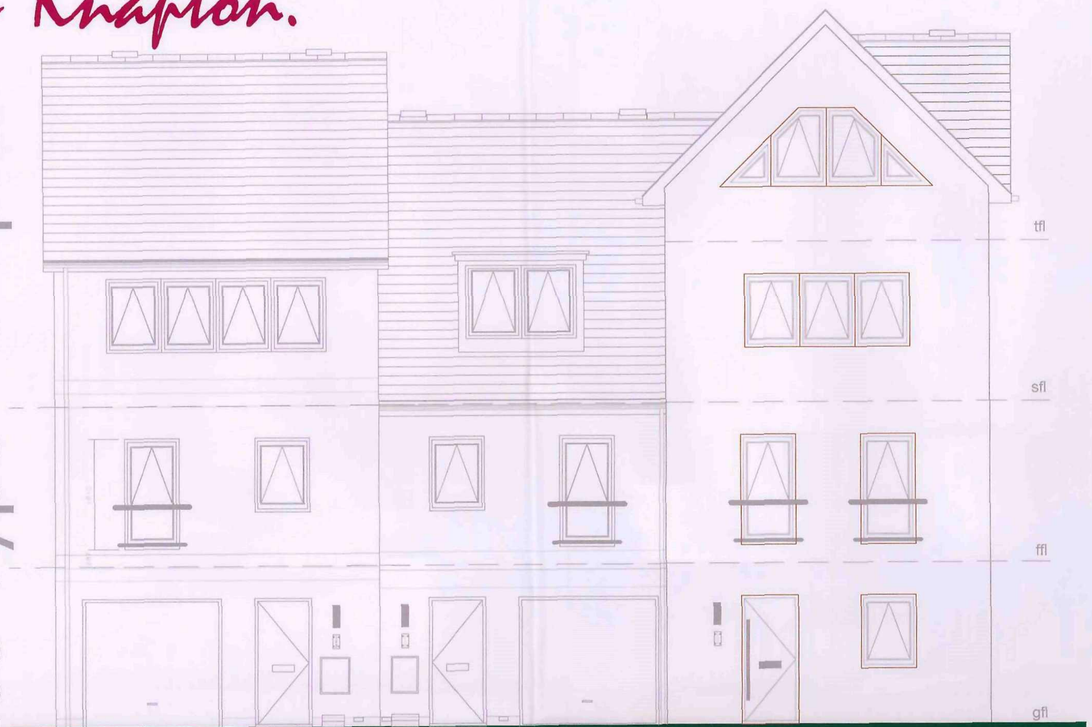

Side Elevation



Side Elevation

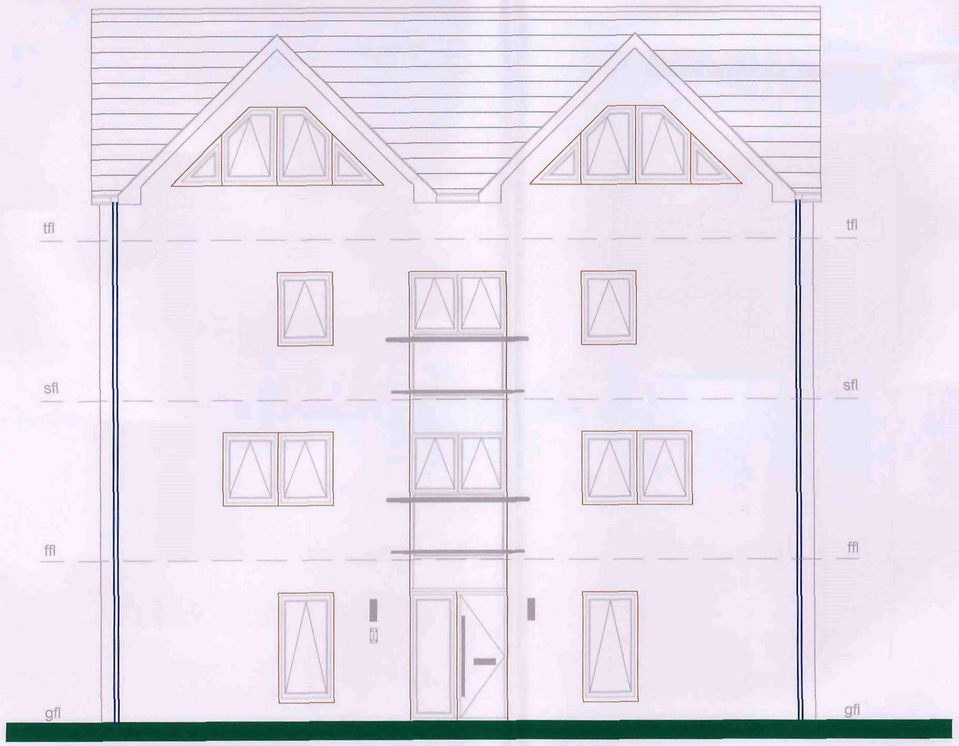

Front Elevation

Barnsley Metropolitan Borough Council
03 MAR 2008
Corporate Mail Room

homes by strata

strata homes limited quay point lakeside doncaster DN4 5PL
T 01302 308508 F 01302 308501 www.homesbystrata.co.uk

scale: 1:50 | drawn by: GRT | app'd by: | date: 31/07/07

Project: HOUSE TYPES
LIFE

Drawing: DUPLEX ELEVATIONS
Units 1/2 420sq.ft.
Units 3/4 472sq.ft.

Drawing Number:	House Ref	Drawing	Revision
	LIFE 18	02	B

\\Lion\03-Shf\07 - Design\02 - House Types\Life Ranges Glide\02 LIFE working drawings\Life 18 Duplex\Life18 - Duplex_07-12-11.dwg


Created By:
KNAPTON
Knapton ©

Homes By Strata House Type -Genoa



Front Elevation

Rear Elevation

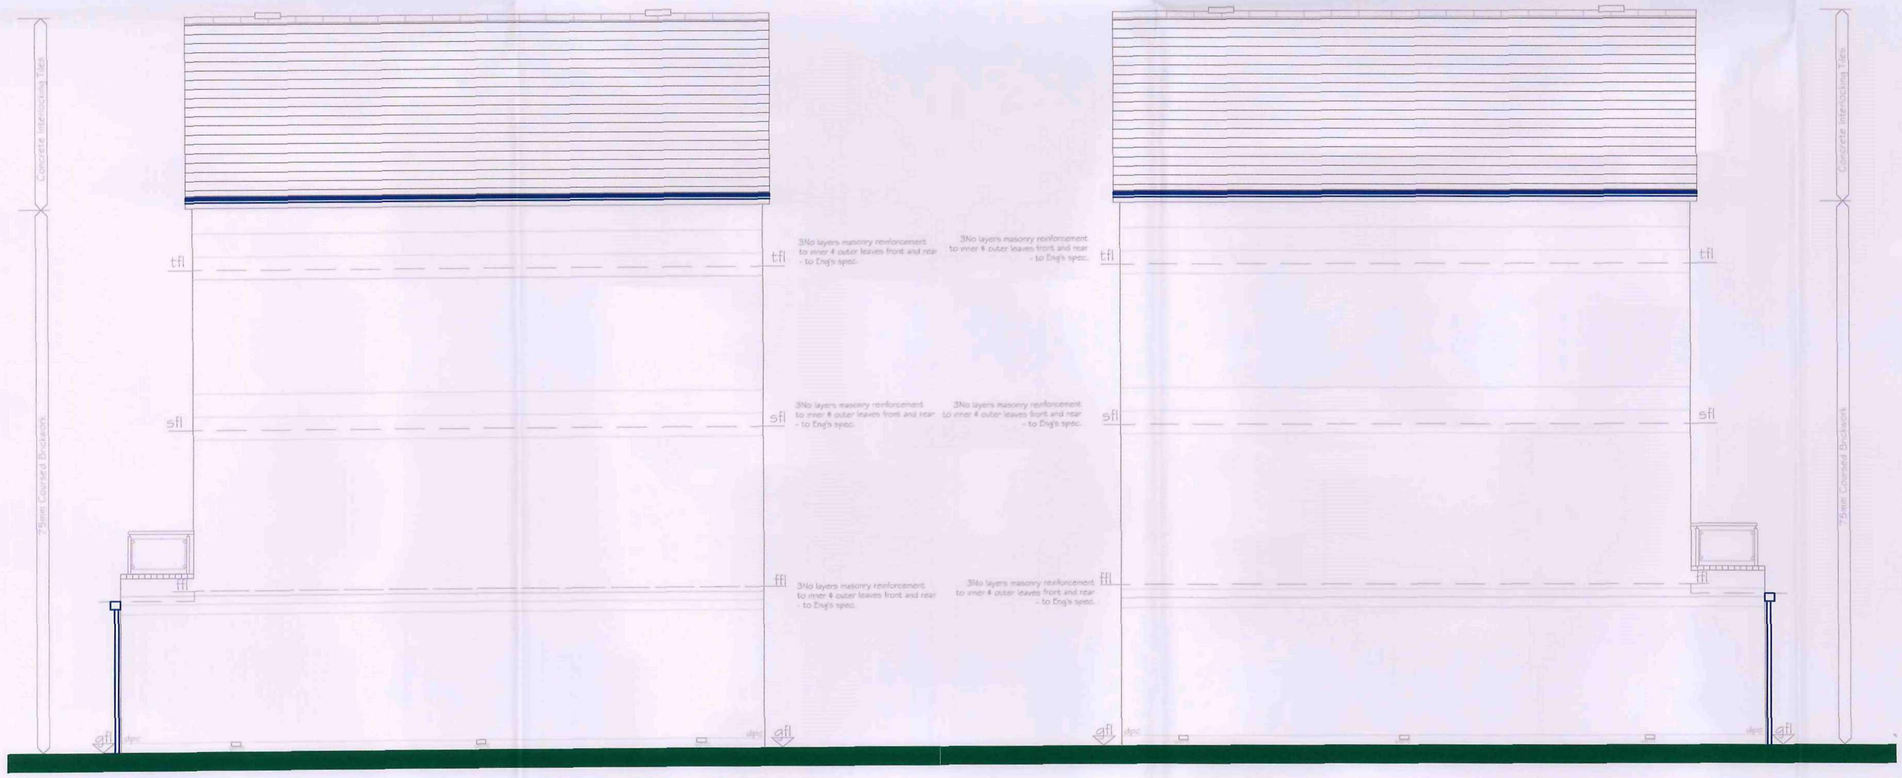

Side Elevation

Side Elevation

All work to be carried out in accordance with the requirements of the Building Regulations,Water Authority and the Construction (Design and Management) Regulations currently in force.

Do not scale from this drawing. Architect to be notified of any discrepancies.

Verify relevant dimensions on site before commencing work or preparing shop drawings. This drawing is copyright.

Rev:	Date:	Action:
A:	21-12-06:	Stair,roof and sanitary details added,revisions to suit Eastwoods details dated Nov 2006
B:	04-01-07:	DPC detail amended to suit Strata detail as per e-mail dated 03-01-07
C:	01-02-07:	Revised to suit "G-Life" detail and information addition.
D:	14-05-07:	Amended to Strata req's
E:	01-06-07	450mm added to overall length as per Strata request.
F:	12-06-07	Barge board amended
G:	26-06-07	Rainwater downpipes shown and note added
H:	17-07-07	D3 opening altered 1200mm
I:	05-09-07	7 lines of masonry reinforcement REF SBF 35WGO (or equivalent) to inner and outer leafs at 225mm centres.
J:	19-11-07	Masonry reinforcement around third floor windows replaced with strapping detail. Window refs reconfigured.
K:	12-12-07	W10 central openers shown

Barnsley Metropolitan Borough Council
09 MAR 2008
Corporate Mail Room

homes by strata

strata homes limited quay point lakeside doncaster DN4 5PL
T 01302 308508 F 01302 308501 www.homesbystrata.co.uk

scale: 1:50 | drawn by: GRT | app'd by: | date: 27/03/07

Project: HOUSE TYPES
LIFE

Drawing: GENOA
ELEVATIONS

Drawing Number: House Ref LIFE 15 . Drawing 02

Revision K