


EXISTING
REAR ELEVATION
SCALE 1:100

EXISTING
SIDE ELEVATION
SCALE 1:100

EXISTING
FRONT ELEVATION
SCALE 1:100

EXISTING
SIDE ELEVATION
SCALE 1:100

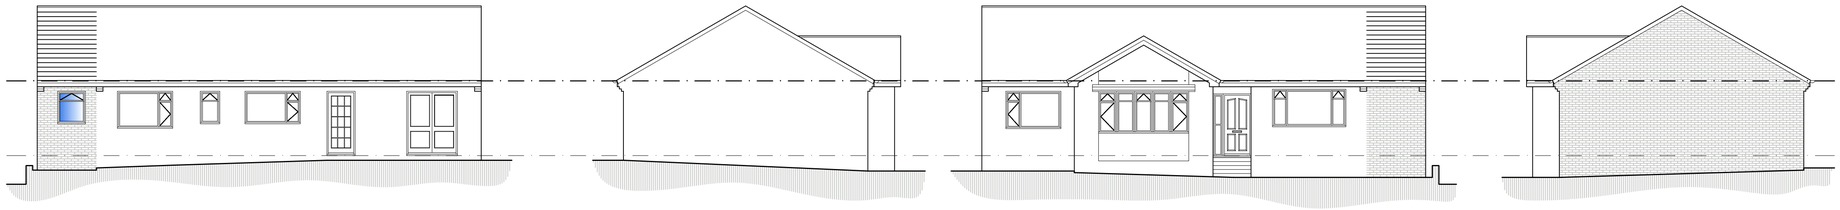


PROPOSED
REAR ELEVATION
SCALE 1:100


PROPOSED
SIDE ELEVATION
SCALE 1:100

PROPOSED
FRONT ELEVATION
SCALE 1:100

PROPOSED
SIDE ELEVATION
SCALE 1:100

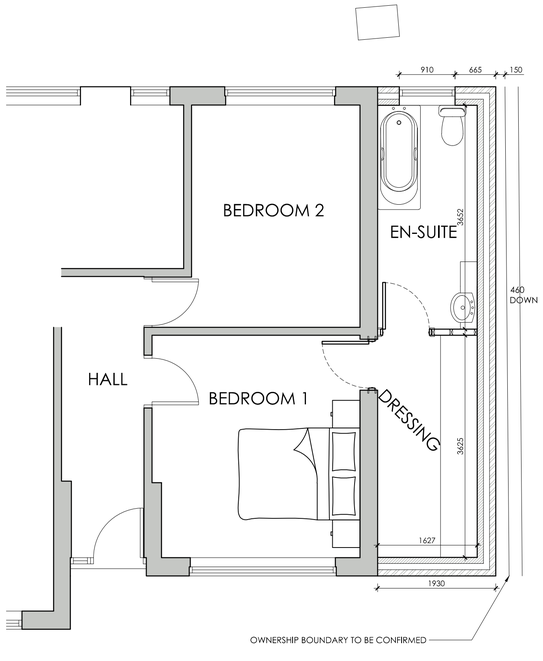

PROPOSED GROUND FLOOR PLAN
SCALE 1:50

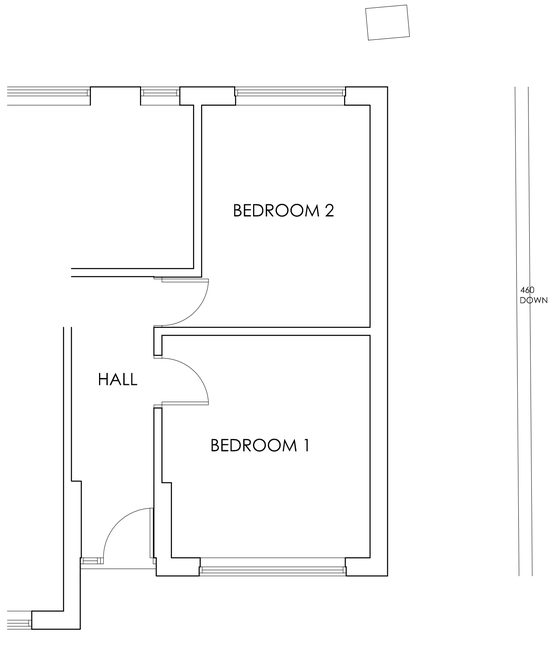

EXISTING GROUND FLOOR PLAN
SCALE 1:50





LOCATION PLAN
SCALE 1:1250



BLOCK PLAN
SCALE 1:500

White Agus PARTNERSHIP
OFFICE ONE,
34 VICTORIA ROAD,
BARNSLEY,
S70 2BU
Phone: 01226 208482
Email: info@whiteaguspartnership.co.uk
Web: www.whiteaguspartnership.co.uk

ARCHITECTURAL SERVICES

Project. PROPOSED EXTENSION AT 1 APPLEHAIGH VIEW, ROYSTON BARNSLEY, S71 4HR	Client. MR AND MRS PHILLIPS
Drawing Title. PLANS AND ELEVATIONS	Date. JUNE 2020 · Scale. 1:50 & 1:100 @ A1 Ref. 20–038 · Dwg. No. 01 · Rev.

Date	Suffix	Description	Date	Suffix	Description