

Drawing No.	Rev No.
MVP003 -003	B

DO NOT SCALE: Contractor to check all dimensions and report any omissions or errors


NOTES

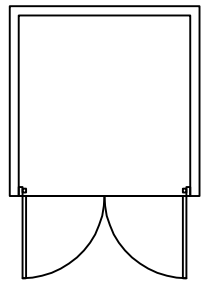


PROPOSED PLAN
SCALE 1:100 AT A3

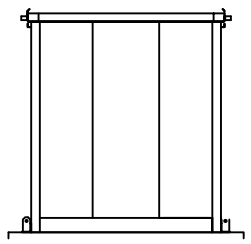


PROPOSED REAR ELEVATION
SCALE 1:100 AT A3

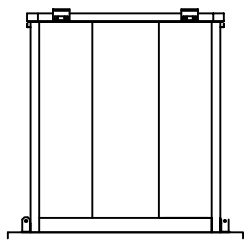

PROPOSED END ELEVATION
SCALE 1:100 AT A3

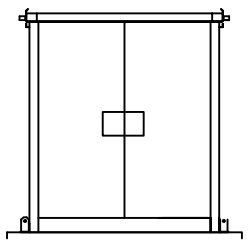


PROPOSED FRONT ELEVATION
SCALE 1:100 AT A3

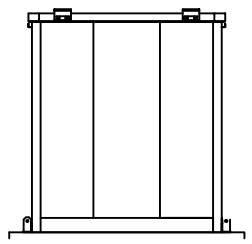

PROPOSED END ELEVATION
SCALE 1:100 AT A3

PROPOSED EQUIPMENT LOCK UP

PROPOSED PLAN
SCALE 1:100 AT A3

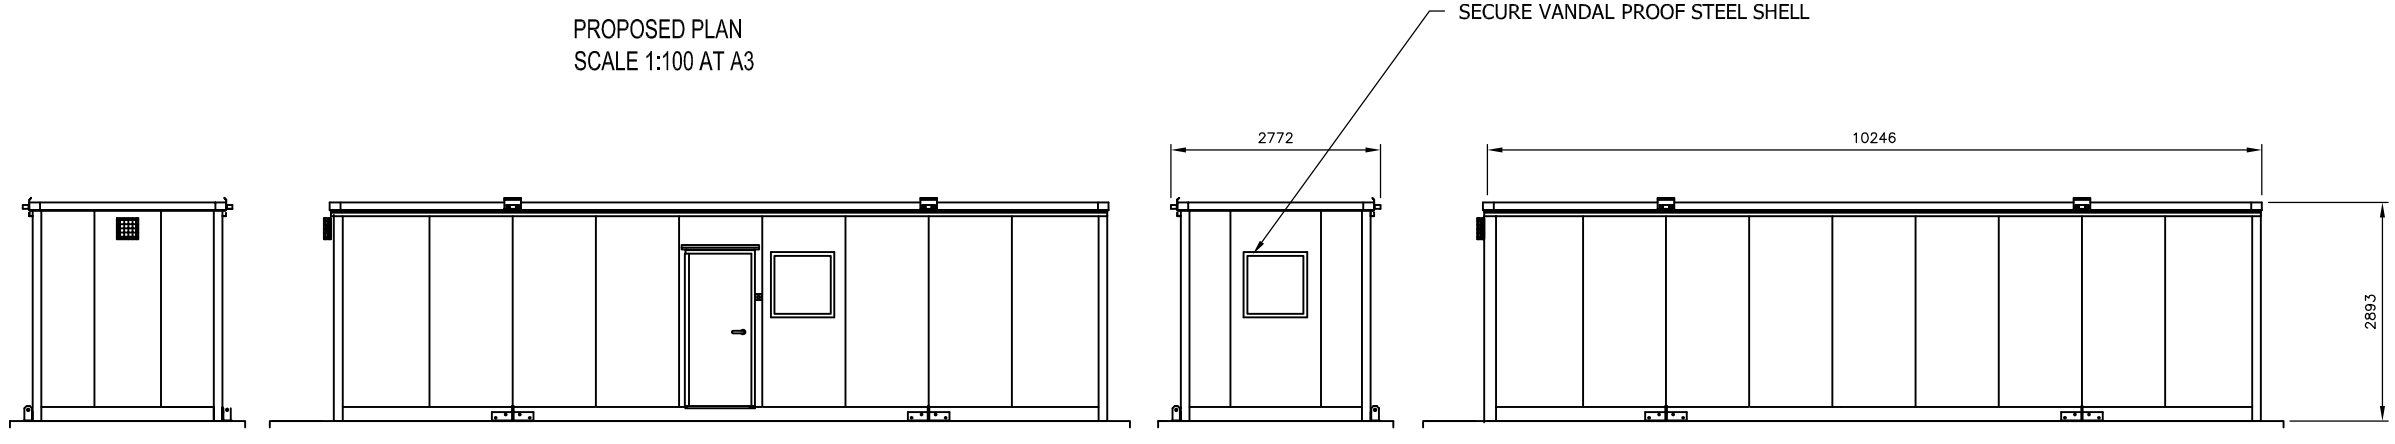

PROPOSED END ELEVATION
SCALE 1:100 AT A3

PROPOSED FRONT ELEVATION
SCALE 1:100 AT A3

PROPOSED END ELEVATION
SCALE 1:100 AT A3

PROPOSED REAR ELEVATION
SCALE 1:100 AT A3



PROPOSED CABIN

Rev	Description	By	Chk	App	Date
B	Revised cabin layout	JRB	VP	VP	22/12/11
A	Layout & road markings added	JRB	VP	VP	11/04/11

JRB DESIGNS Ltd
1 Saville Road
Cudworth
Barnsley
S72 8LT
Tel: 01226 383542
Fax: 01226 380078
Mob: 07970 541192
Email: john@jrbdesigns.co.uk

This drawing is copyright. © jrbdesigns Ltd.

Client

MR V PREKA
6A GRANGE CRESCENT
BARNSLEY

Drawing Title

PROPOSED ELEVATIONS

Address

LAND OFF GRANGE LANE
STAIRFOOT
BARNSLEY

Project Title:

PROPOSED HAND CAR WASH

Purpose of Issue:

PLANNING

Drawing Status

FIRST ISSUE

Scale at A3	Drawn By	Date	
AS SHOWN	JRB	24/02/2011	
Checked By	Date	Approved By	Date
VP	24/02/2011	VP	24/02/2011
Project No.		Drawing No.	Revision
MVP003		003	B

APPROVAL [X] INFORMATION [ ] TENDER [ ] CONTRACT [ ] CONSTRUCTION [ ]