

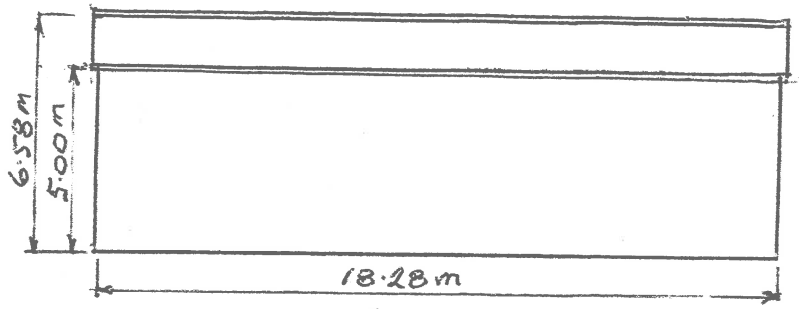


SIDE VIEW

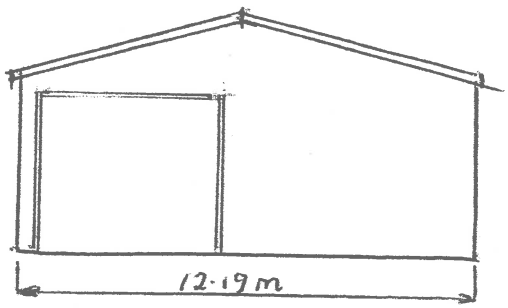


VIEW TO WESTFIELD LANE

SCALE 1:200

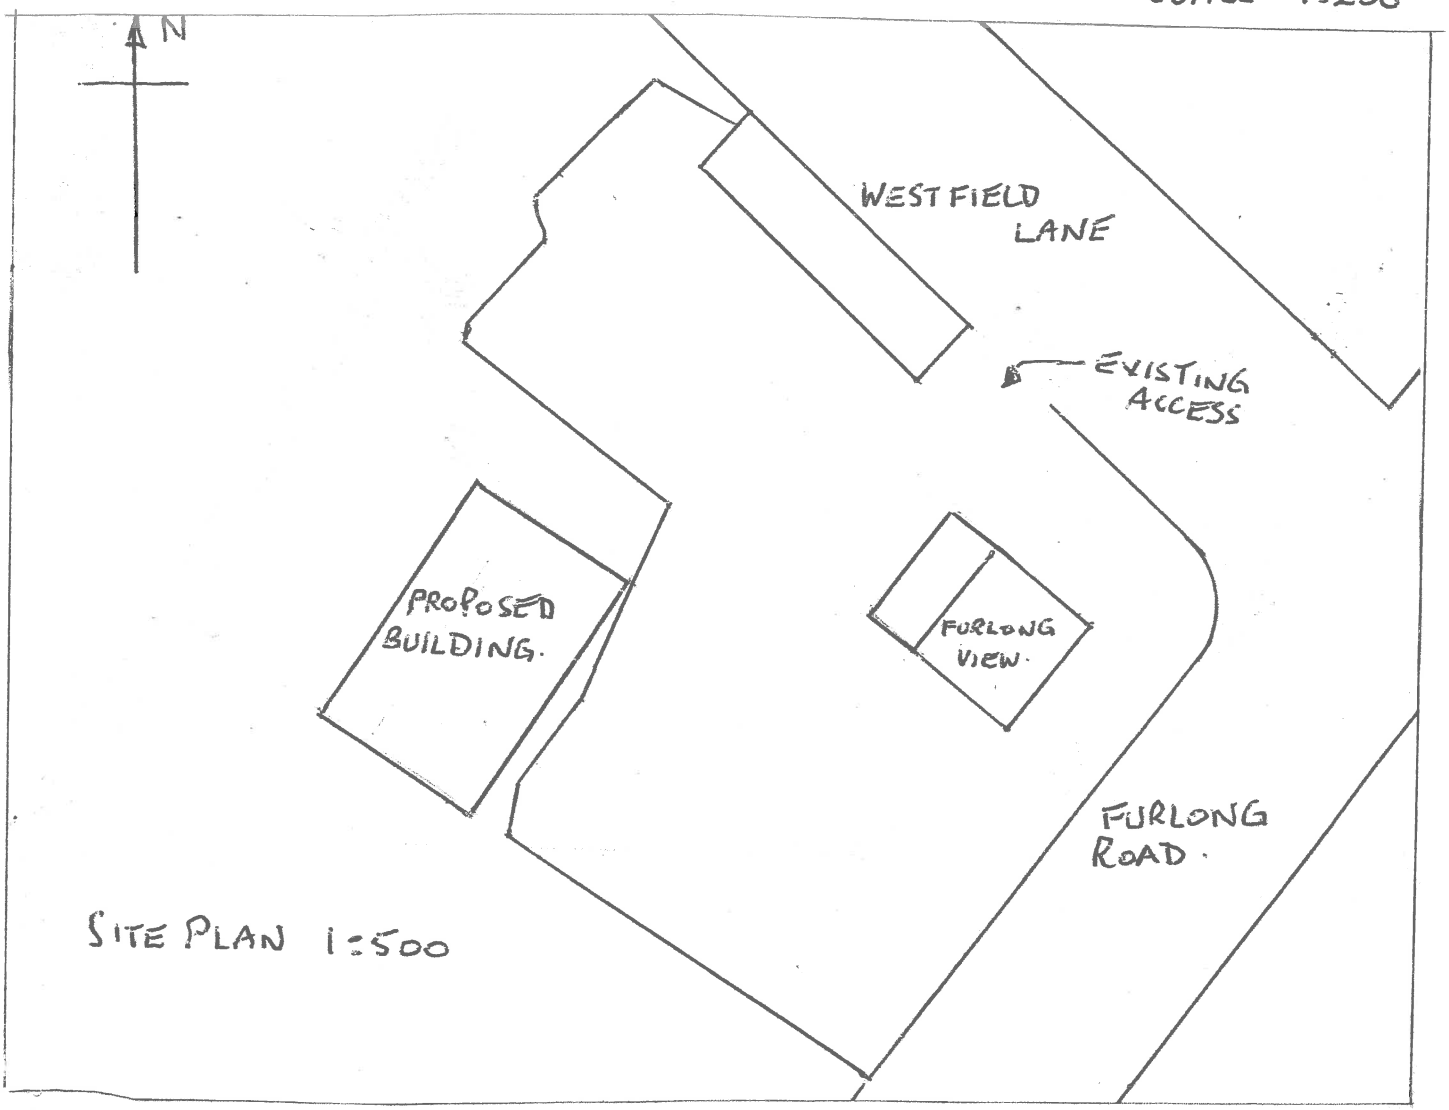

SITE PLAN 1:500

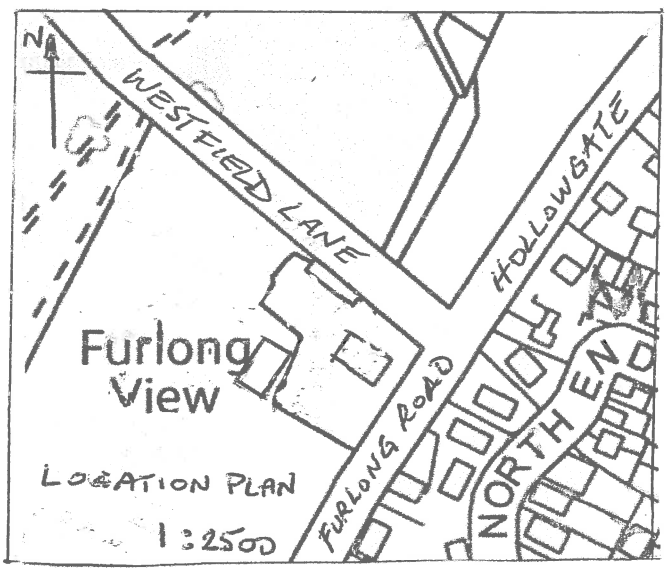

LOCATION PLAN 1:2500

Proposed building for hay and straw storage at Furling View Harlington for Richardson Brothers Farmers