

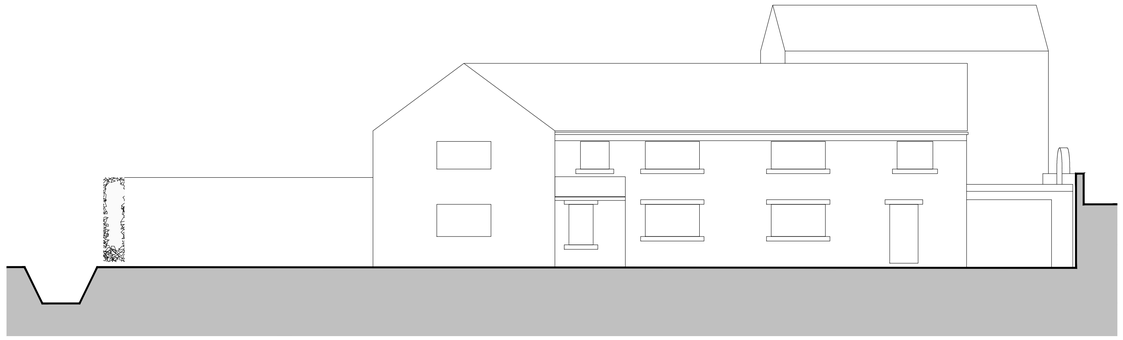



1_Northern Elevation 1:100

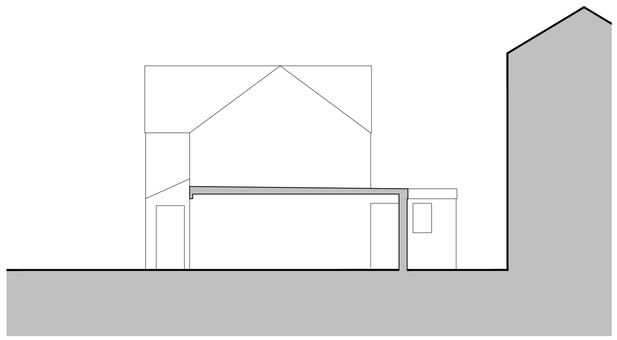

2_Western Sectional Elevation 1:100

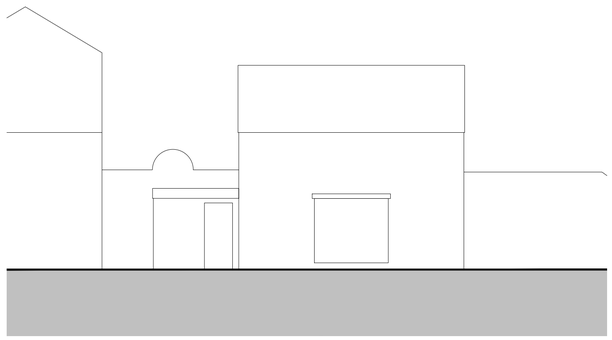

3_Eastern Elevation 1:100

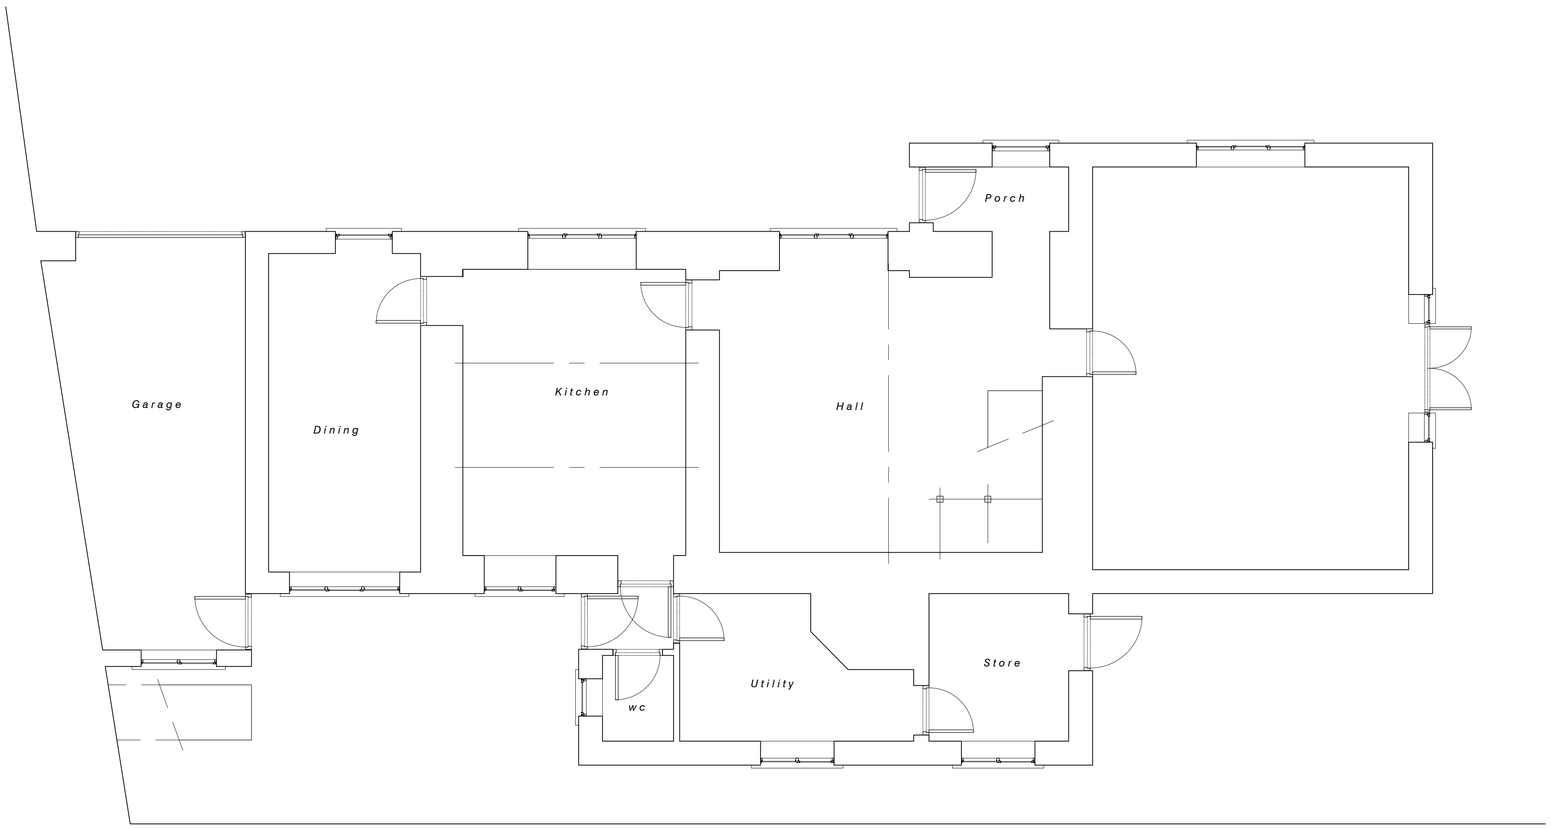


Ground Floor Plan 1:100

Drawings based on Ordnance Survey (Streetwise License No 100047474) and preliminary survey – design and drawing content subject to further Site Surveys, Structural Survey, Site Investigations, Planning and Statutory Requirements and Approvals.

19 Tivy Dale_As existing

Rev. Des. Date By

0 0.5 1 1.5 2 2.5m
Scale 1:50

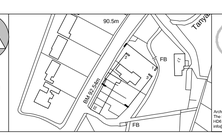

Architecture and Design
The Studio, Coal Pit Lane, Brighouse
HD6 4HW T: 01422 717178
info@g-a-d.co.uk www.g-a-d.co.uk

Project	Proposed bay window extension at 19 Tivy Dale
Client	Mr & Mrs J Davies, 19 Tivy Dale, Cawthorne. S75 4EJ
Dwg Title	2_Ae existing
Scale	1: 50, 100 @ A1
Date	December 14