

SITE LOCATION

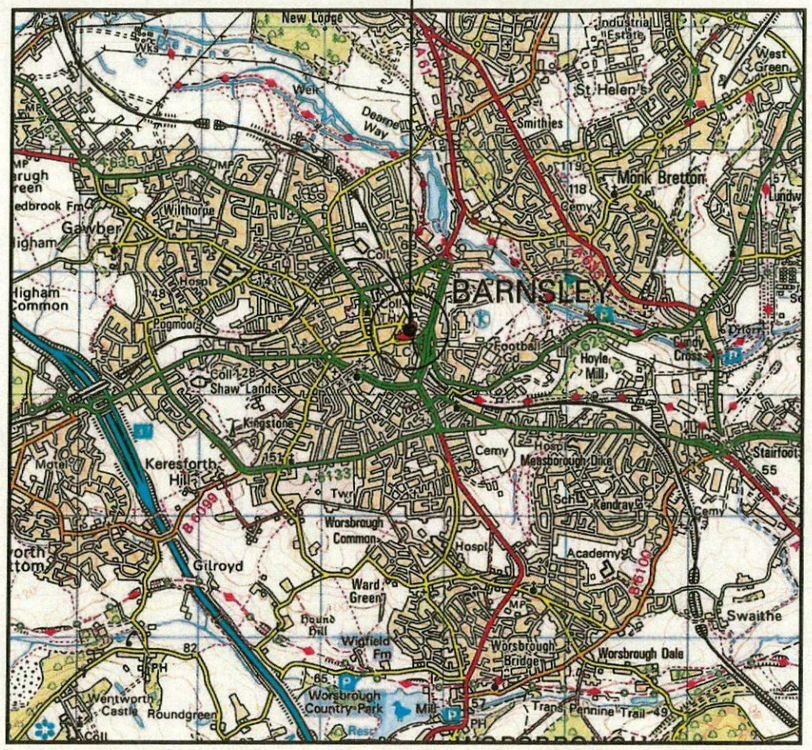


0 1km 2km
Scale

SITE LOCATION
(Scale 1:50000)
Ordnance Survey map extract
based upon Landranger map series
with the permission of the controller of
Her Majesty's Stationery Office
Licence No. 0100023487
Crown copyright.

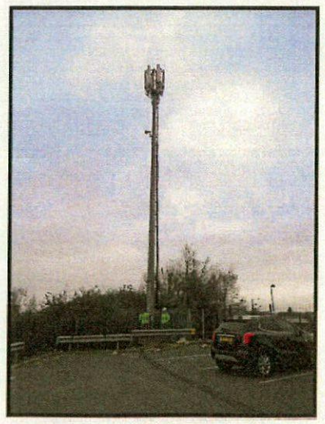


SITE PHOTOGRAPH

The drawings comply with TEF & Vodafone Standard ICNIRP guidelines.
Designed in accordance with CTIL document: SDN0008

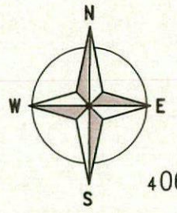

= Site Access
= Access Route

SITE LOCATION

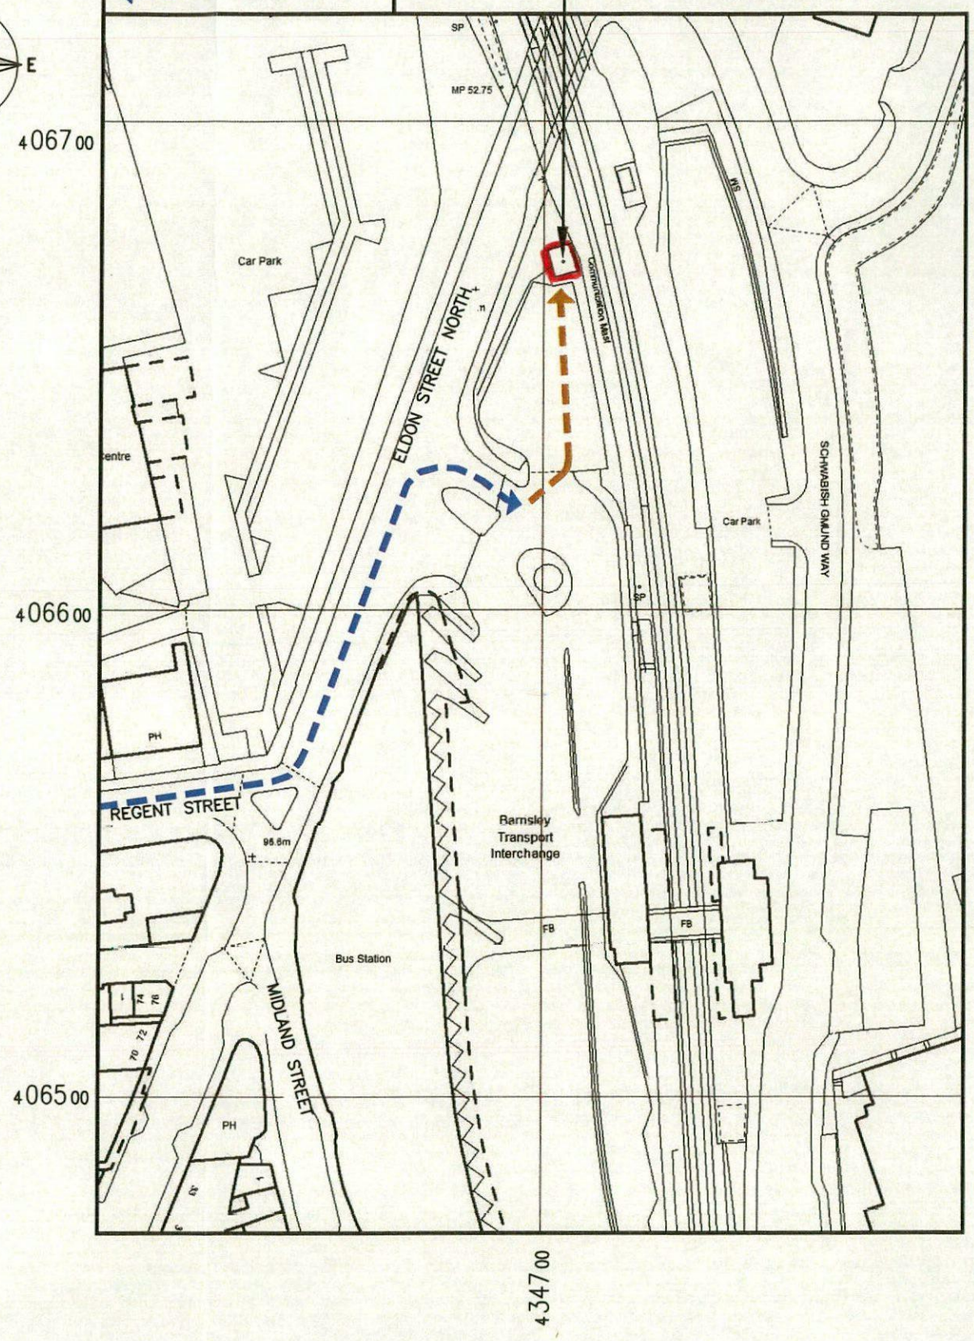

DETAILED SITE LOCATION
(Scale 1:1250)
Based upon Ordnance Survey map extract
with the permission of the Controller of
Her Majesty's Stationery Office.
Crown copyright.
Licence No. 100020449

0 10 20 30 40 50m
SCALE 1:1250

ALL DIMENSIONS ARE IN mm UNLESS NOTED OTHERWISE

N.G.R E: 434705 N: 406670

DIRECTIONS TO SITE:
LEAVE THE M1 AT JUNCTION 37 & HEAD EAST TOWARDS BARNSLEY ON THE A628. AT THE ROUNDABOUT TAKE THE SECOND LEFT ONTO SHAMBLES STREET & THEN FOLLOW THE ROAD AS IT BEARS TO THE LEFT & BECOMES ST MARY'S PLACE. TAKE THE SECOND RIGHT ONTO SADLER GATE & THEN RIGHT ONTO CHURCH STREET & THEN IMMEDIATE LEFT ONTO REGENT STREET. AT THE T-JUNCTION TURN LEFT ONTO ELDON STREET NORTH & THEN RIGHT INTO THE STATION CAR PARK. THE SITE WILL BE VISIBLE ON YOUR LEFT HAND SIDE AT THE FAR END OF THE CAR PARK.

NOTES:

REV	MODIFICATION	BY	CH	DATE
A	Issued for Approval	MD	SSH	10.01.19

CLARKE telecom
Unit E, Madison Place, Northampton Road,
Manchester, M40 5AG
Tel: 0161 785 4500
Fax: 0161 785 4501
Web: www.clarke-telecom.com

O2
CTIL - BEACON 2

Cell Name	Opt.
BARNSLEY TOWN CENTRE	–

Cell ID No

CTIL	TEF	VF
117621	071712	56074

Site Address / Contact Details


BARNSLEY INTERCHANGE
ELDON STREET NORTH
BARNSLEY
SOUTH YORKSHIRE
S71 1BP

Drawing Title: SITE LOCATION MAPS

Purpose of issue: PLANNING — Dwg Rev:

Drawing Number: 100 — A

Surveyed By:		Original Sheet Size:		Pack Issue:
SSH		A3		
Drawn: MD	Date: 04.01.19	Checked: SSH	Date: 10.01.19	E

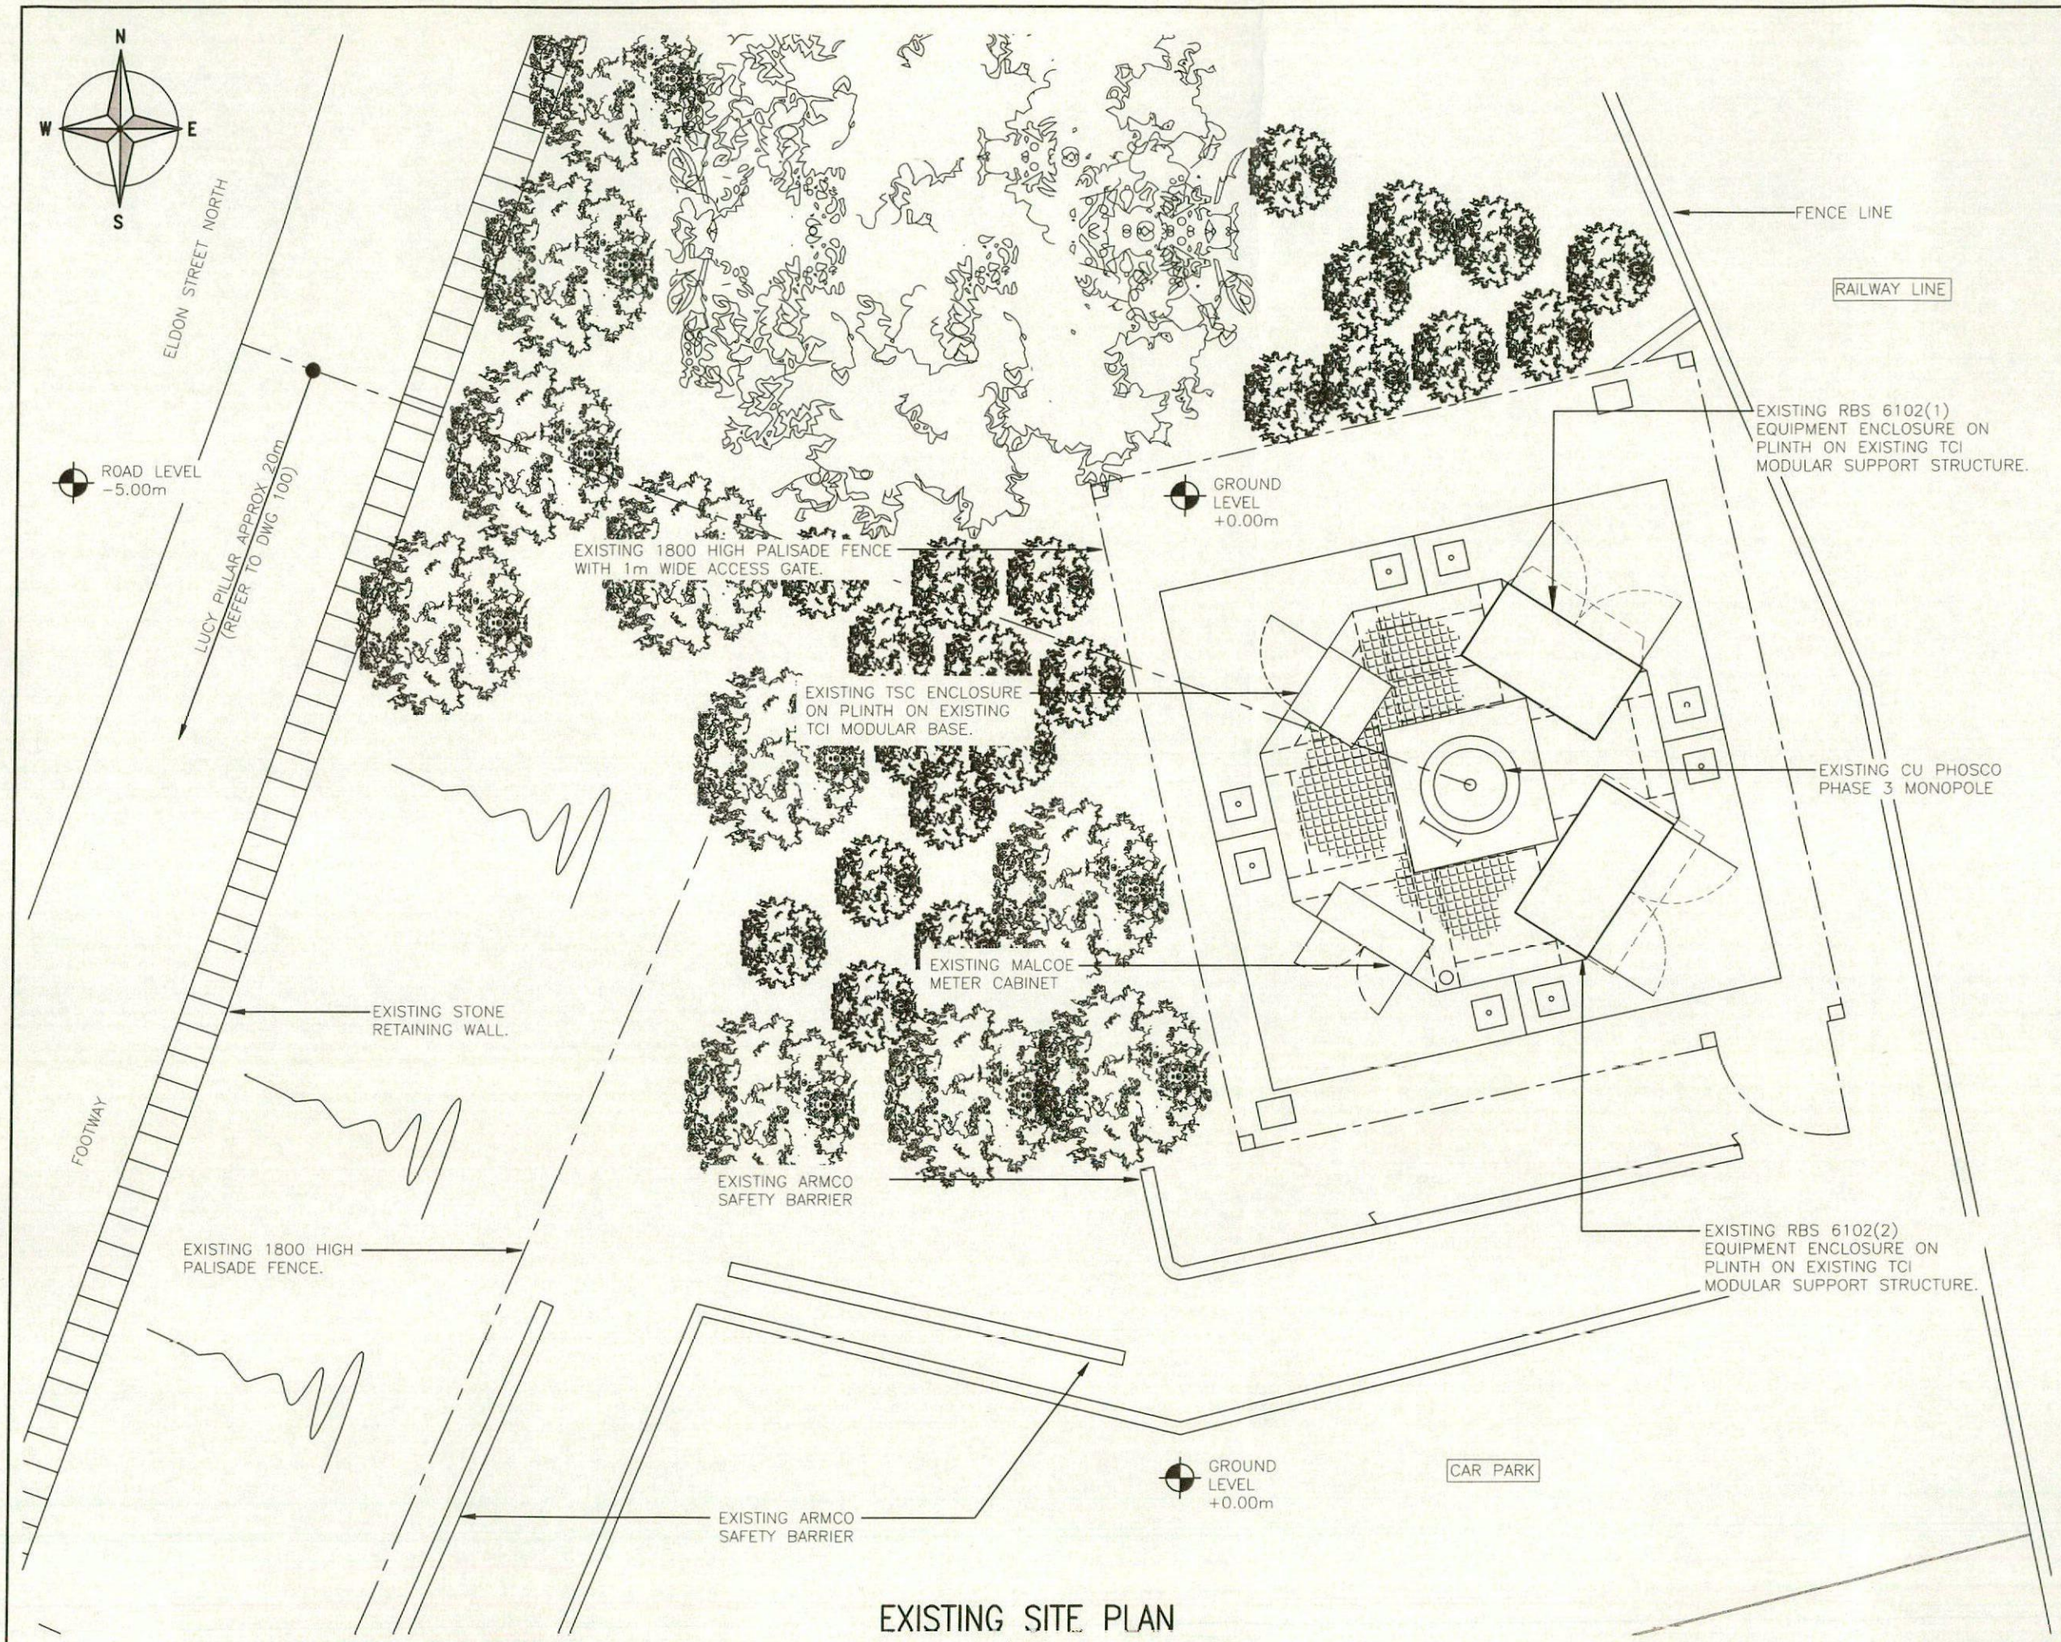

EXISTING SITE PLAN

(1:50)

The drawings comply with TEF & Vodafone Standard ICNIRP guidelines.

Designed in accordance with CTIL document: SDN0008

ALL DIMENSIONS ARE IN mm UNLESS NOTED OTHERWISE

N.G.R E: 434705 N: 406670

NOTES:

REV	MODIFICATION	BY	CH	DATE
A	Issued for Approval	MD	SSH	10.01.19

CLARKE telecom

Unit E, Madison Place, Northampton Road,
Manchester, M40 5AG
Tel: 0161 785 4500
Fax: 0161 785 4501
Web: www.clarke-telecom.com

O2

CTIL - BEACON 2

Cell Name	Opt.
BARNSLEY TOWN CENTRE	–

Cell ID No

CTIL	TEF	VF
117621	071712	56074

Site Address / Contact Details

BARNSLEY INTERCHANGE
ELDON STREET NORTH
BARNSLEY
SOUTH YORKSHIRE
S71 1BP


Drawing Title: EXISTING SITE PLAN

Purpose of issue: PLANNING — Dwg Rev: A

Drawing Number: 200

Surveyed By:	Original Sheet Size:	Pack Issue:
SSH	A3	E

Drawn:	Date:	Checked:	Date:
MD	04.01.19	SSH	10.01.19

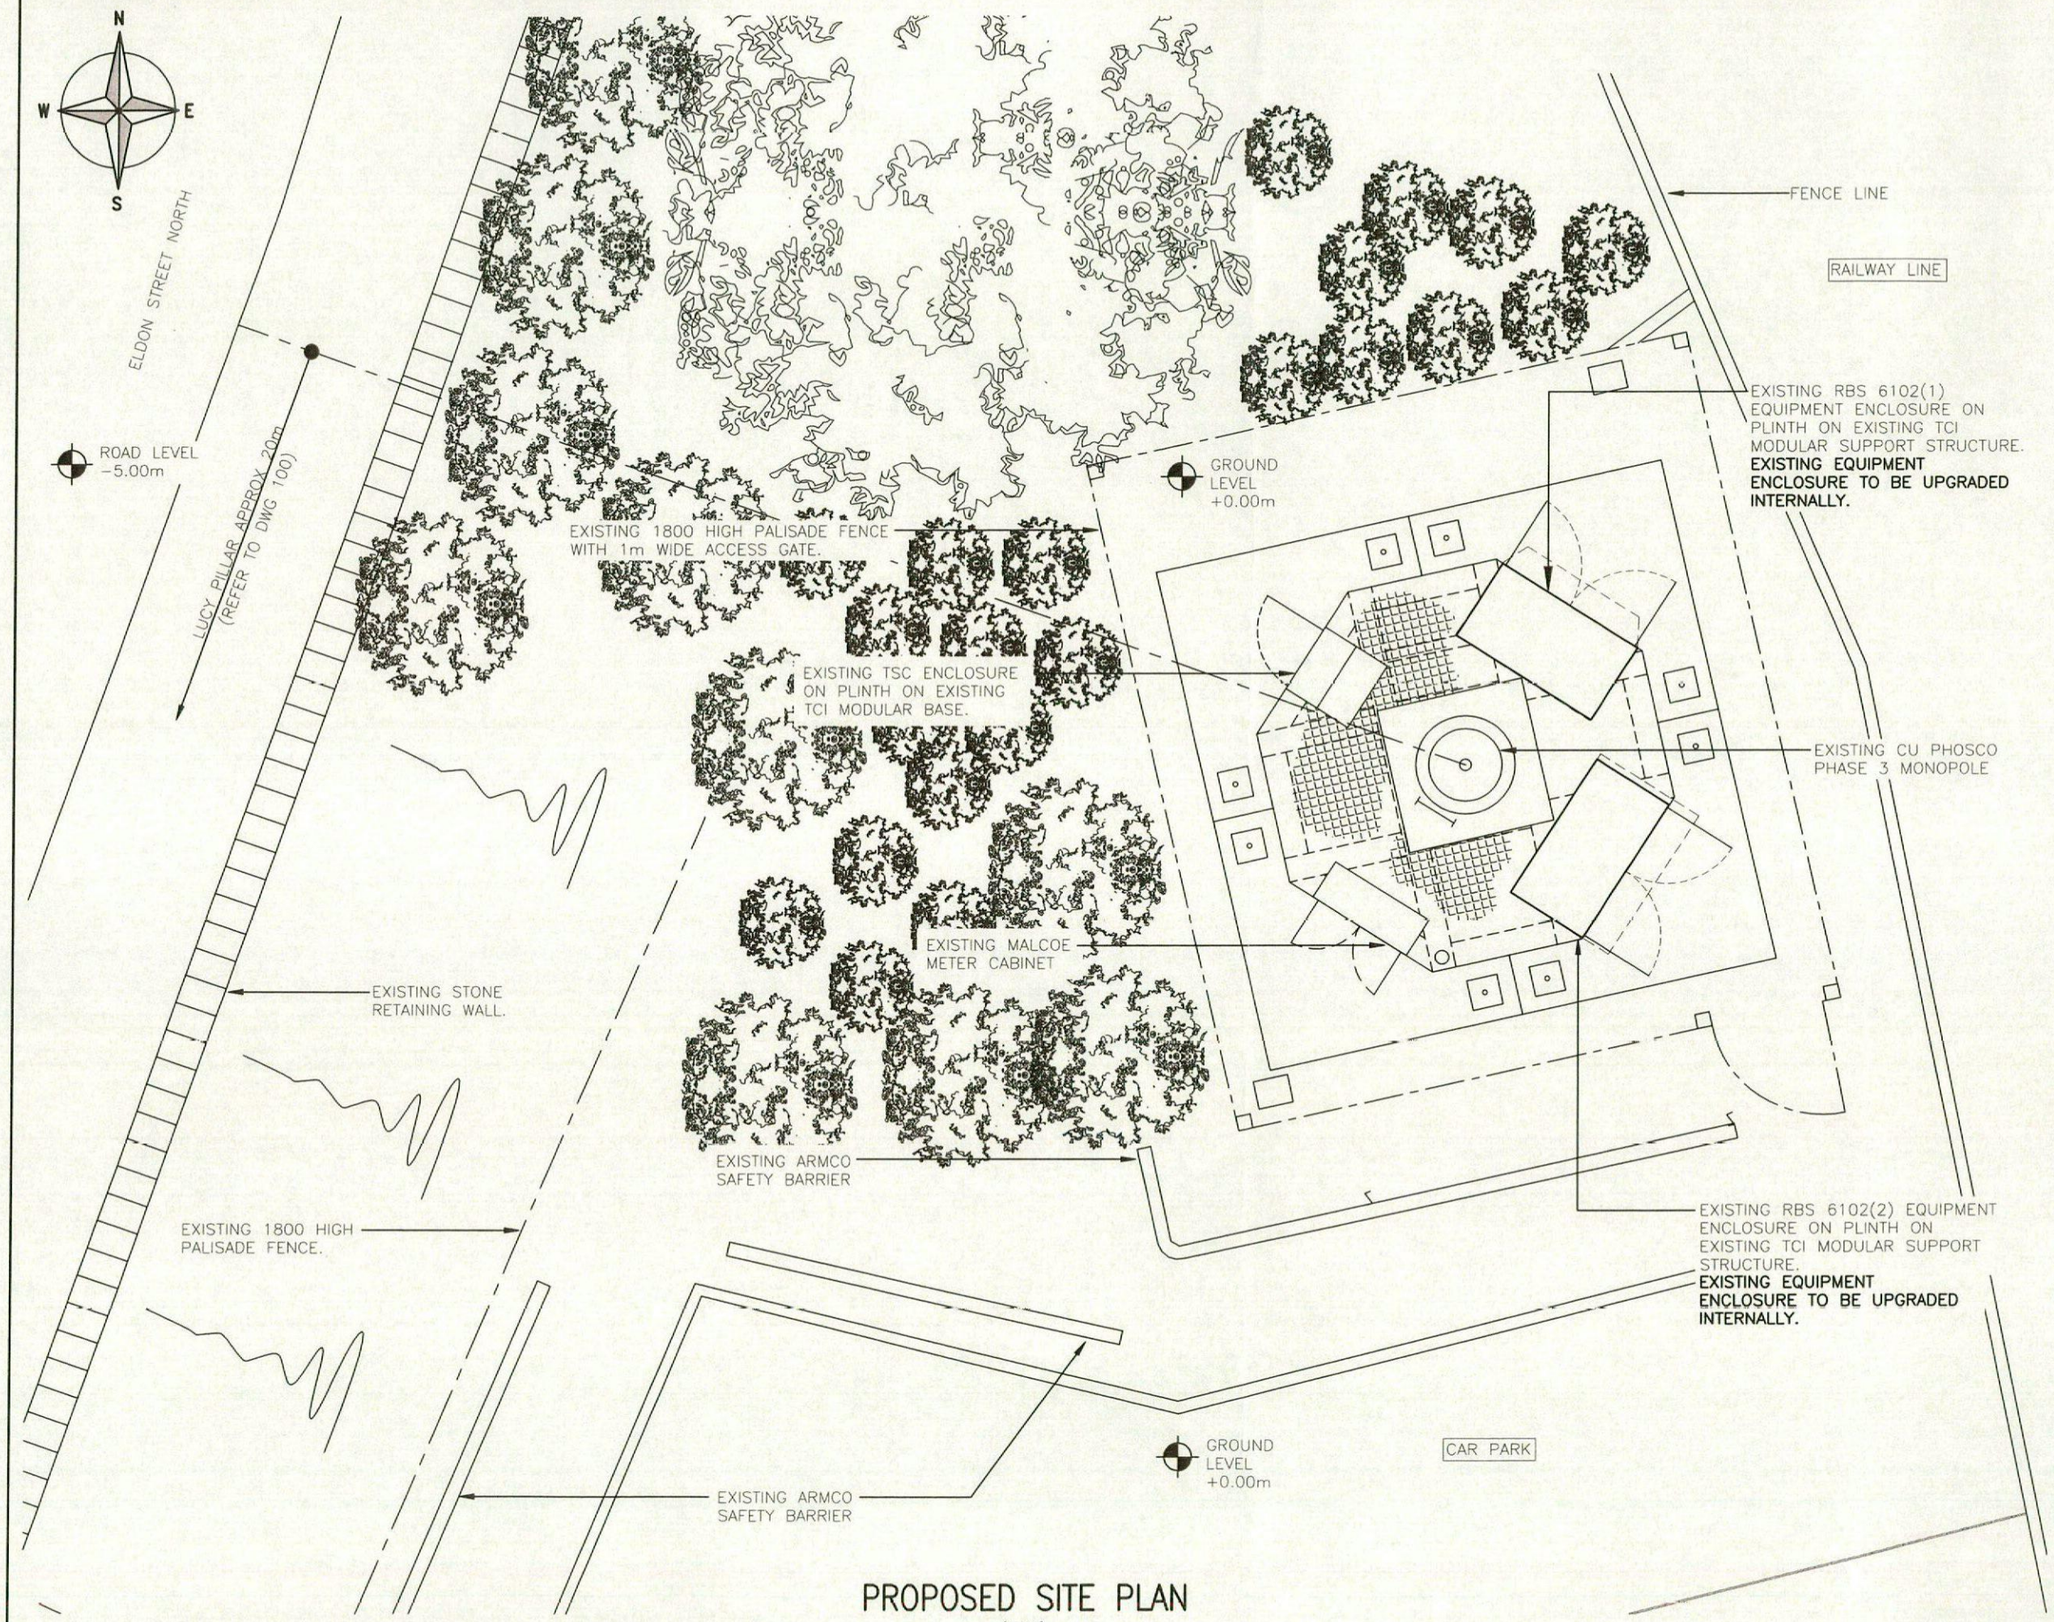

PROPOSED SITE PLAN

(1:50)

The drawings comply with TEF & Vodafone Standard ICNIRP guidelines.
Designed in accordance with CTIL document: SDN0008

ALL DIMENSIONS ARE IN mm UNLESS NOTED OTHERWISE

N.G.R E: 434705 N: 406670

NOTES:

REV	MODIFICATION	BY	CH	DATE
A	Issued for Approval	MD	SSH	10.01.19

CLARKE telecom
Unit E, Madison Place, Northampton Road,
Manchester, M40 5AG
Tel: 0161 785 4500
Fax: 0161 785 4501
Web: www.clarke-telecom.com

O2

CTIL - BEACON 2

Cell Name	Opt.
BARNSLEY TOWN CENTRE	–

Cell ID No

CTIL	TEF	VF
117621	071712	56074

Site Address / Contact Details

BARNSLEY INTERCHANGE
ELDON STREET NORTH
BARNSLEY
SOUTH YORKSHIRE
S71 1BP


Drawing Title: PROPOSED SITE PLAN

Purpose of issue: PLANNING — Dwg Rev: A

Drawing Number: 201

Surveyed By:	Original Sheet Size:	Pack Issue:
SSH	A3	E

Drawn:	Date:	Checked:	Date:
MD	04.01.19	SSH	10.01.19

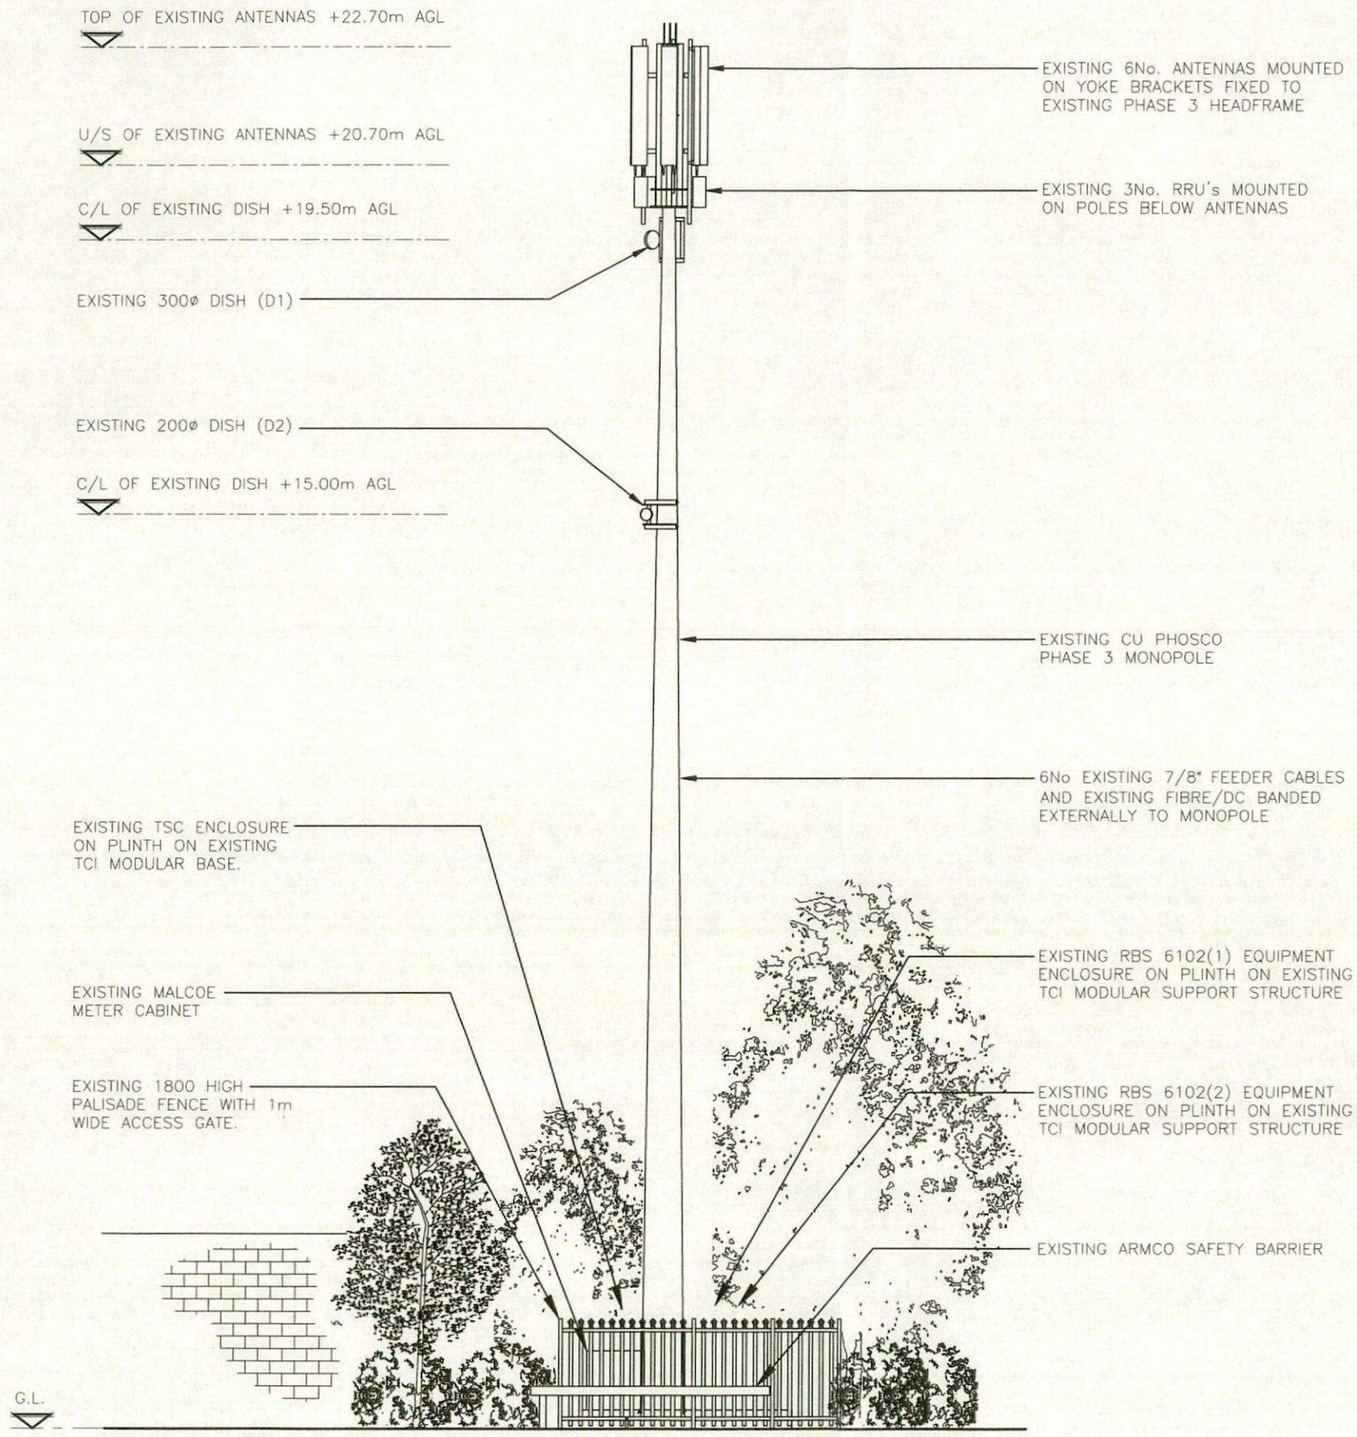

EXISTING SOUTH ELEVATION
(1:100)

The drawings comply with TEF & Vodafone Standard ICNIRP guidelines.
Designed in accordance with CTIL document: SDN0008

ALL DIMENSIONS ARE IN mm UNLESS NOTED OTHERWISE

N.G.R E: 434705 N: 406670

NOTES:

REV	MODIFICATION	BY	CH	DATE
A	Issued for Approval	MD	SSH	10.01.19

CLARKE telecom
Unit E, Madison Place, Northampton Road,
Manchester, M40 5AG
Tel: 0161 785 4500
Fax: 0161 785 4501
Web: www.clarke-telecom.com

O2
CTIL - BEACON 2

Cell Name	Opt.
BARNSLEY TOWN CENTRE	–

Cell ID No

CTIL	TEF	VF
117621	071712	56074

Site Address / Contact Details


BARNSLEY INTERCHANGE
ELDON STREET NORTH
BARNSLEY
SOUTH YORKSHIRE
S71 1BP

Drawing Title:
EXISTING SOUTH ELEVATION

Purpose of issue:	Dwg Rev:
PLANNING	A

Drawing Number:	Original Sheet Size:	Pack Issue:
300	A3	E

Surveyed By:		Drawn:	Date:	Checked:	Date:
SSH		MD	04.01.19	SSH	10.01.19

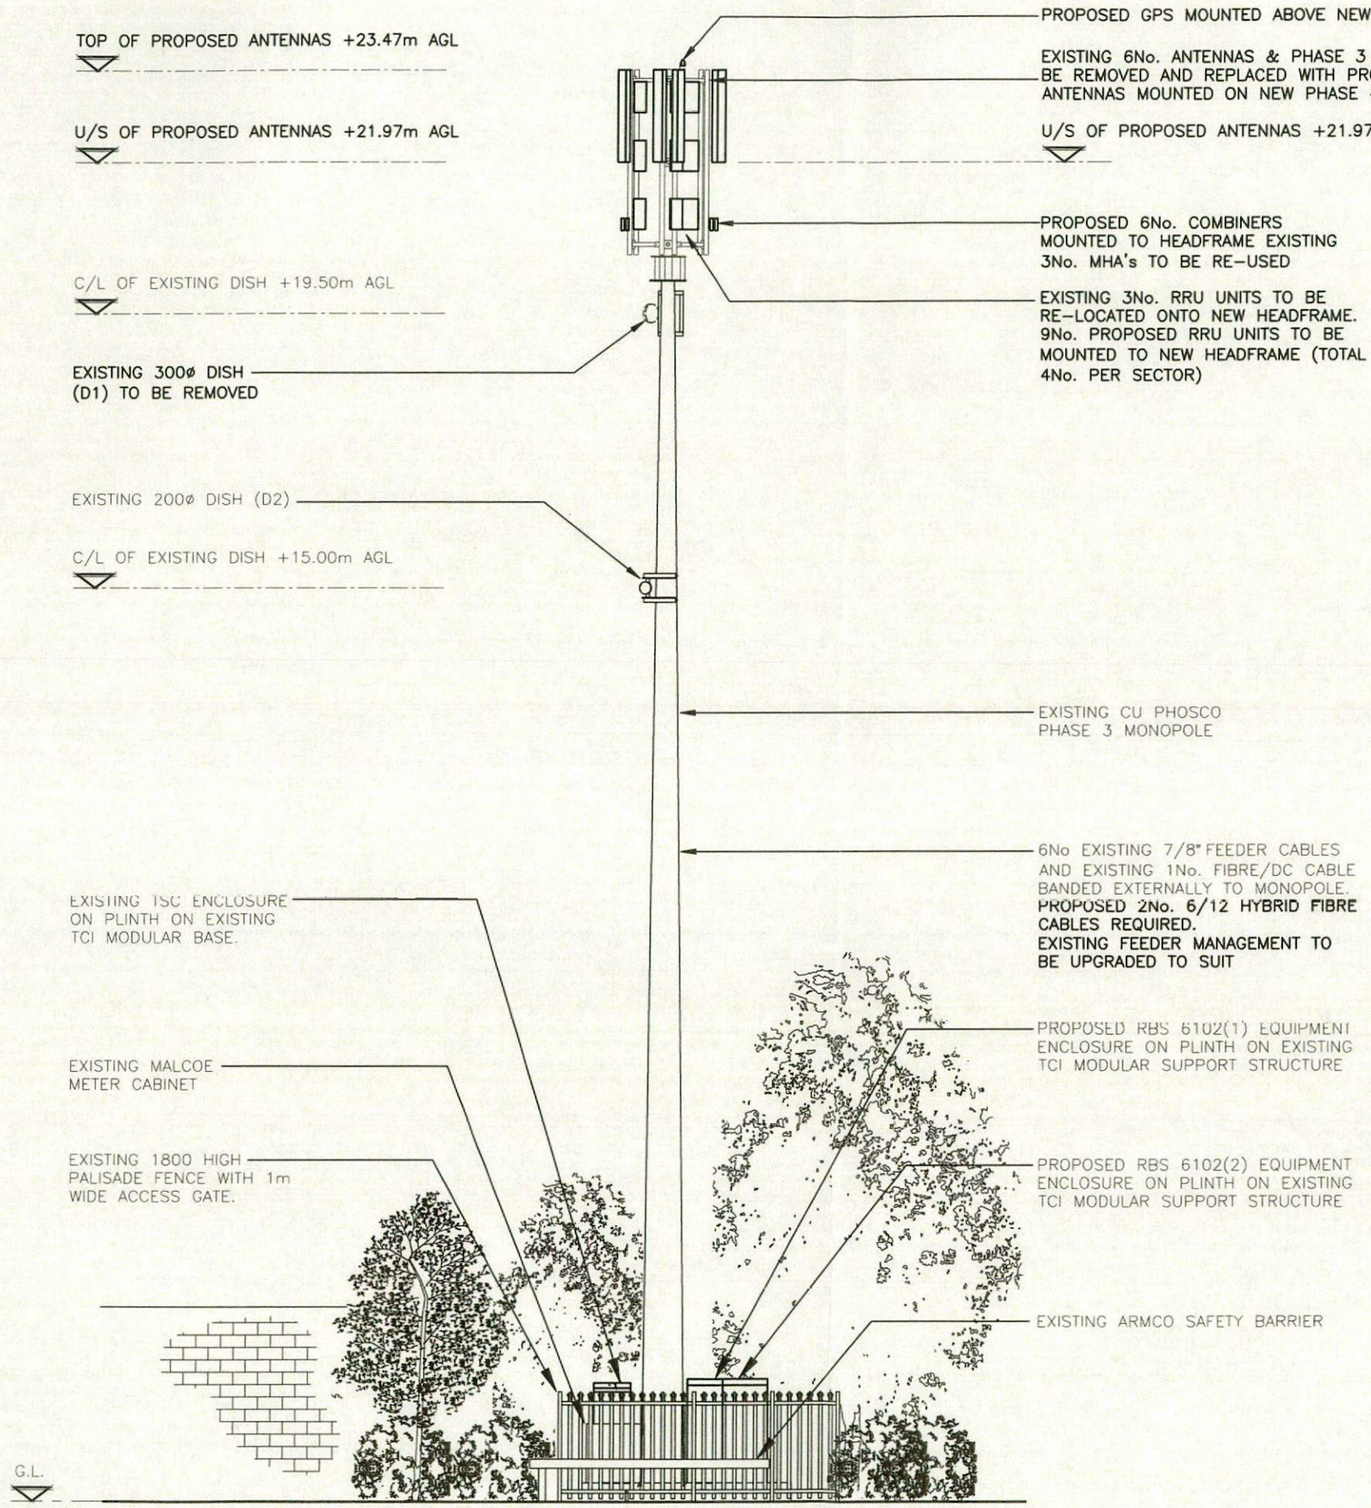

PROPOSED SOUTH ELEVATION

(1:100)

The drawings comply with TEF & Vodafone Standard ICNIRP guidelines.
Designed in accordance with CTIL document: SDN0008

ALL DIMENSIONS ARE IN mm UNLESS NOTED OTHERWISE

N.G.R E: 434705 N: 406670

NOTES:

REV	MODIFICATION	BY	CH	DATE
E	ERS Note Changed to RRU	A.P	S.G.F	28.02.19
D	RRU Count Changed from 15No. to 12No.	A.P	S.G.F	21.02.19
C	Reduced Height Antennas Added/Heights Corrected	AP	SSH	24.01.19
B	Note Revised, Re: U21 MHA re-use	MD	SSH	22.01.19
A	Issued for Approval	MD	SSH	10.01.19

CLARKE telecom
Unit E, Madison Place, Northampton Road, Manchester, M40 5AG
Tel: 0161 785 4500
Fax: 0161 785 4501
Web: www.clarke-telecom.com

O2

CTIL - BEACON 2

Cell Name	Opt.
BARNSLEY TOWN CENTRE	–

Cell ID No

CTIL	TEF	VF
117621	071712	56074

Site Address / Contact Details

BARNSLEY INTERCHANGE
ELDON STREET NORTH
BARNSLEY
SOUTH YORKSHIRE
S71 1BP

Drawing Title: PROPOSED SOUTH ELEVATION

Purpose of issue: PLANNING — Dwg Rev: E

Drawing Number: 301

Surveyed By:	Original Sheet Size:	Pack Issue:
SSH	A3	E

Drawn:	Date:	Checked:	Date:
MD	04.01.19	SSH	10.01.19