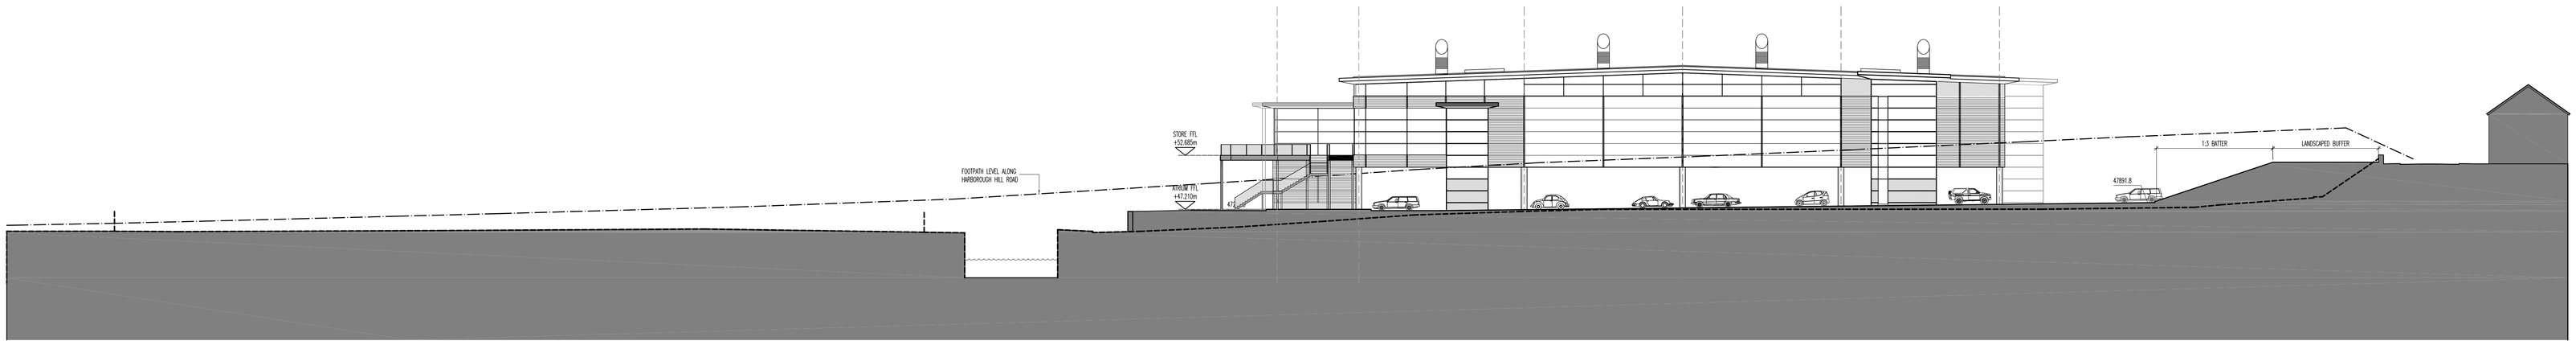

01 Section A - A
1:250 @ A0

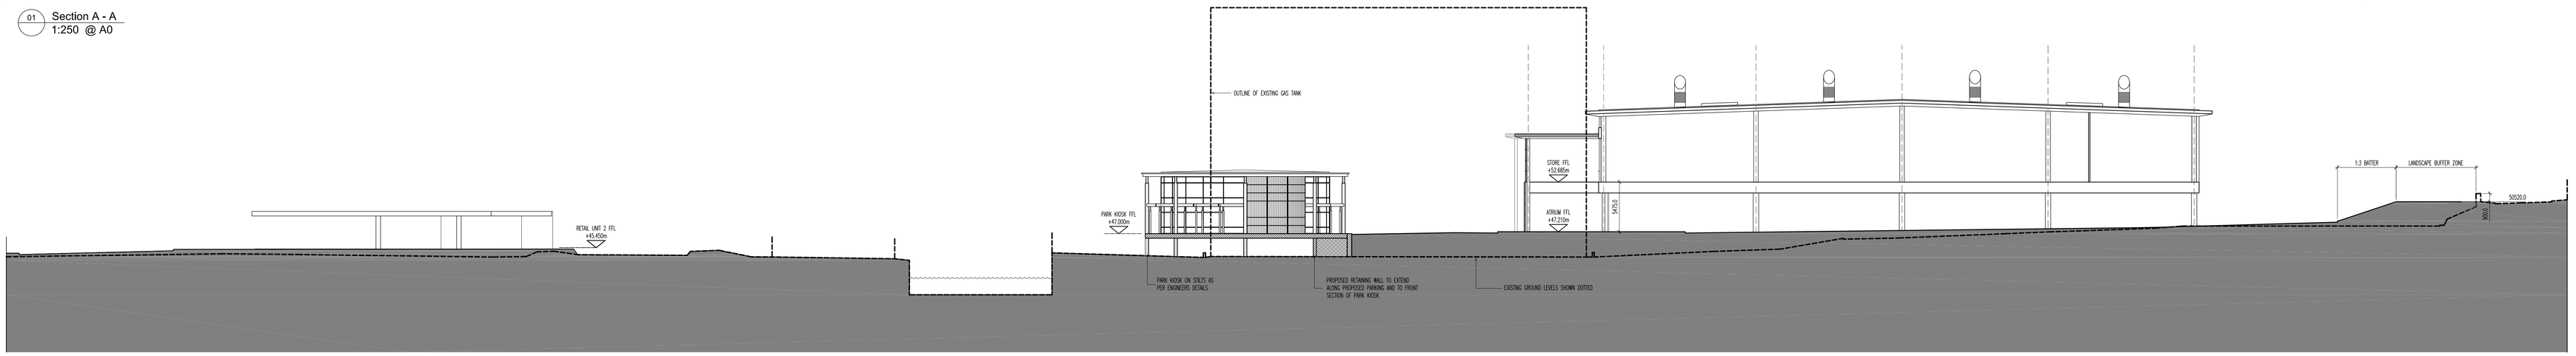

02 Section B - B
1:250 @ A0

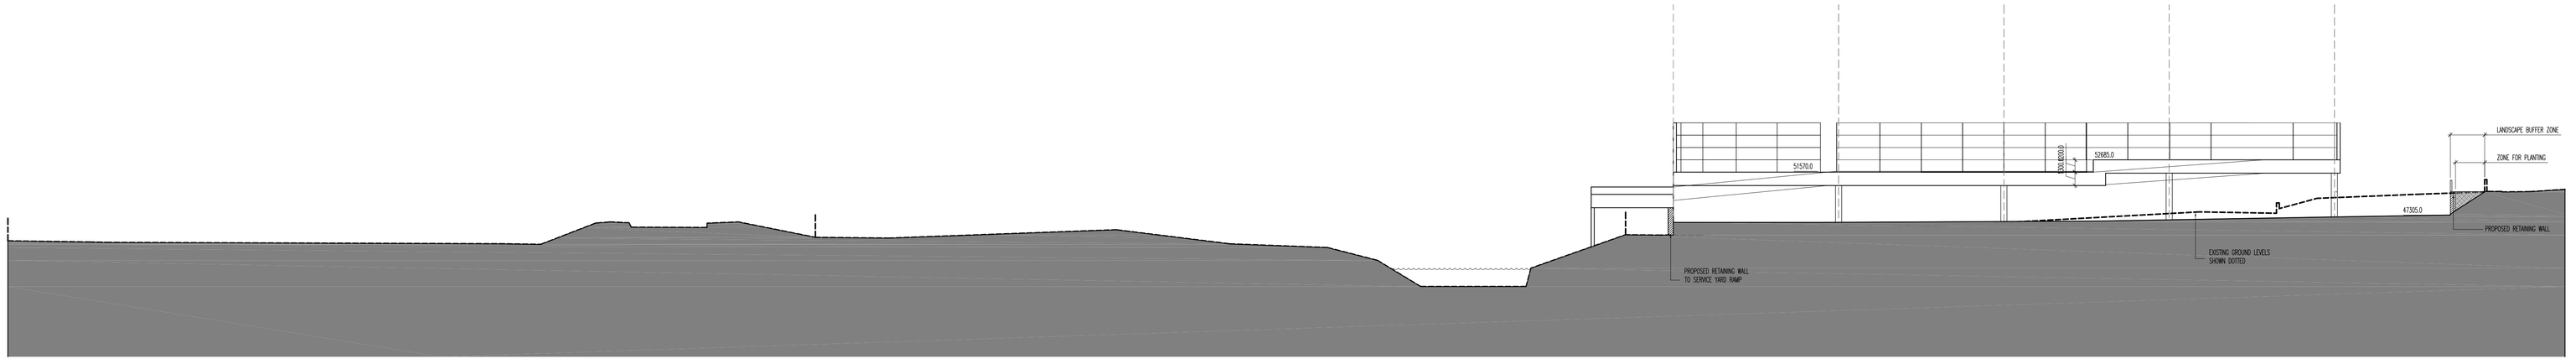

03 Section C - C
1:250 @ A0

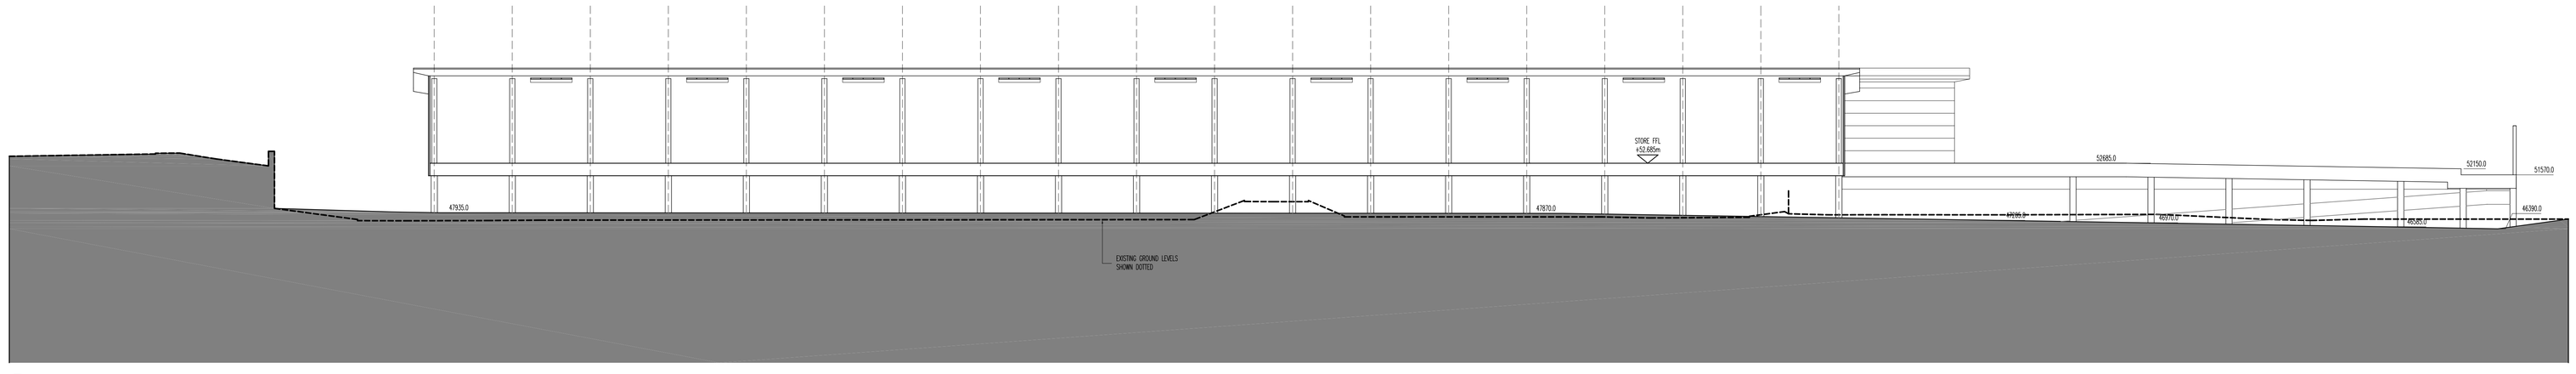

04 Section D - D
1:250 @ A0

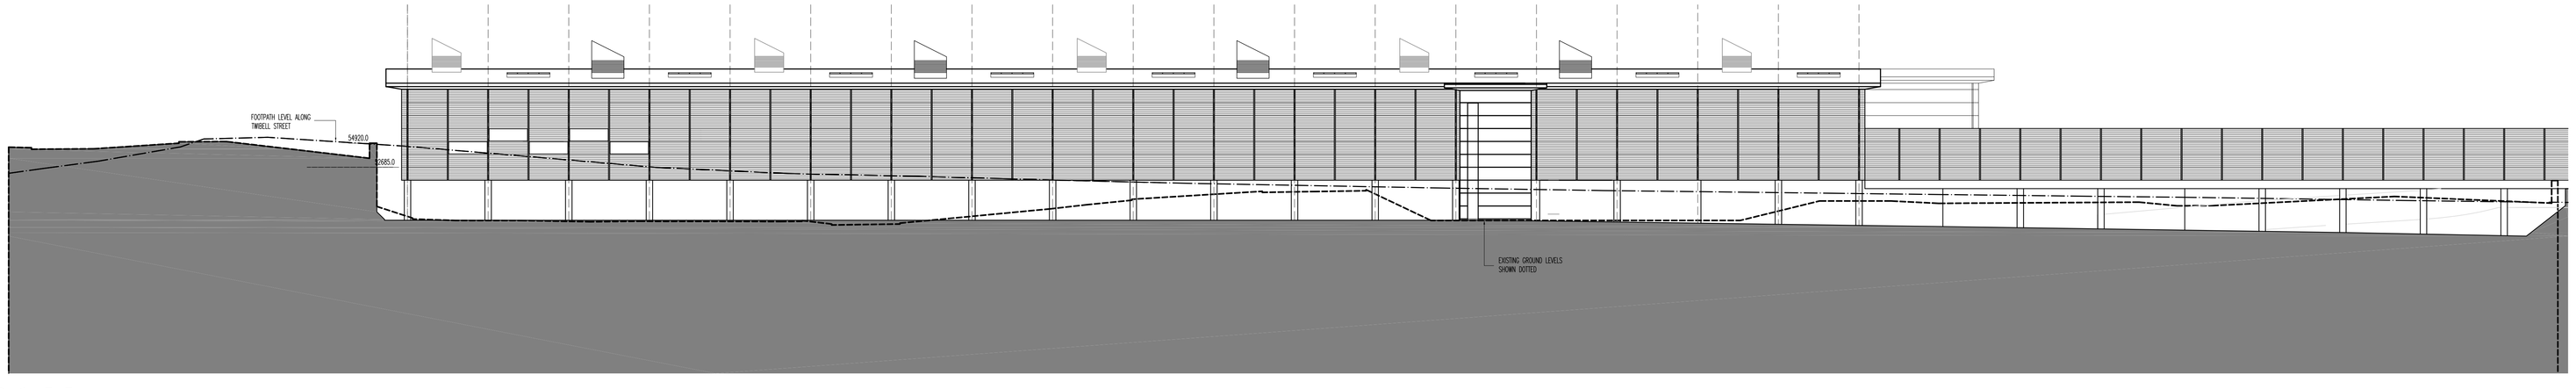

05 Section E - E
1:250 @ A0

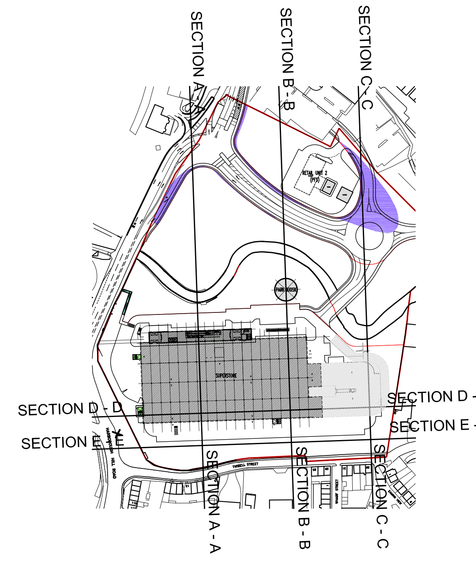

06 Key Plan
1:2500 @ A0

Rev	Description	Date	By	Chk
E	BUILDING SIZE REDUCED, KEY PLAN AND SECTIONS UPDATED	18.12.13	PR	GB
D	KEY PLAN UPDATED, SECTION B-B REVISED	04.10.12	PR	GB
C	LANDSCAPE BUFFER ZONE REVISED	10.05.12	PR	GB
B	RETAIL UNIT 2 RENAMED TO PARK KIOSK	16.11.11	PR	GB
A	SITE PLAN UPDATED TO SUIT NEW ROAD LAYOUT. LANDSCAPED BUFFER ZONE REVISED	14.11.11	PR	GB

Status — Purpose for Issue
Planning ■ Tender □
Construction □ As Built □
PLANNING

Client
PEEL DEVELOPMENTS (UK) LTD

Contract
PROPOSED DEVELOPMENT
OLD MILL LANE
BARNSLEY

Drawing
PROPOSED SITE SECTIONS

bateandtaylor architects
www.bate-taylor.co.uk
macintosh house
4a cambridge street
manchester m1 5gg
tel: 0161 236 0999
fax: 0161 236 0404
mail@bate-taylor.co.uk

Drawing No. MH403-207 — Revision E
Scales 1:250 @ A0 — Date SEPT '11
Drawn PR — Checked GB

This drawing is the copyright of the Architect and may not be reproduced without licence.
DO NOT scale from this drawing.