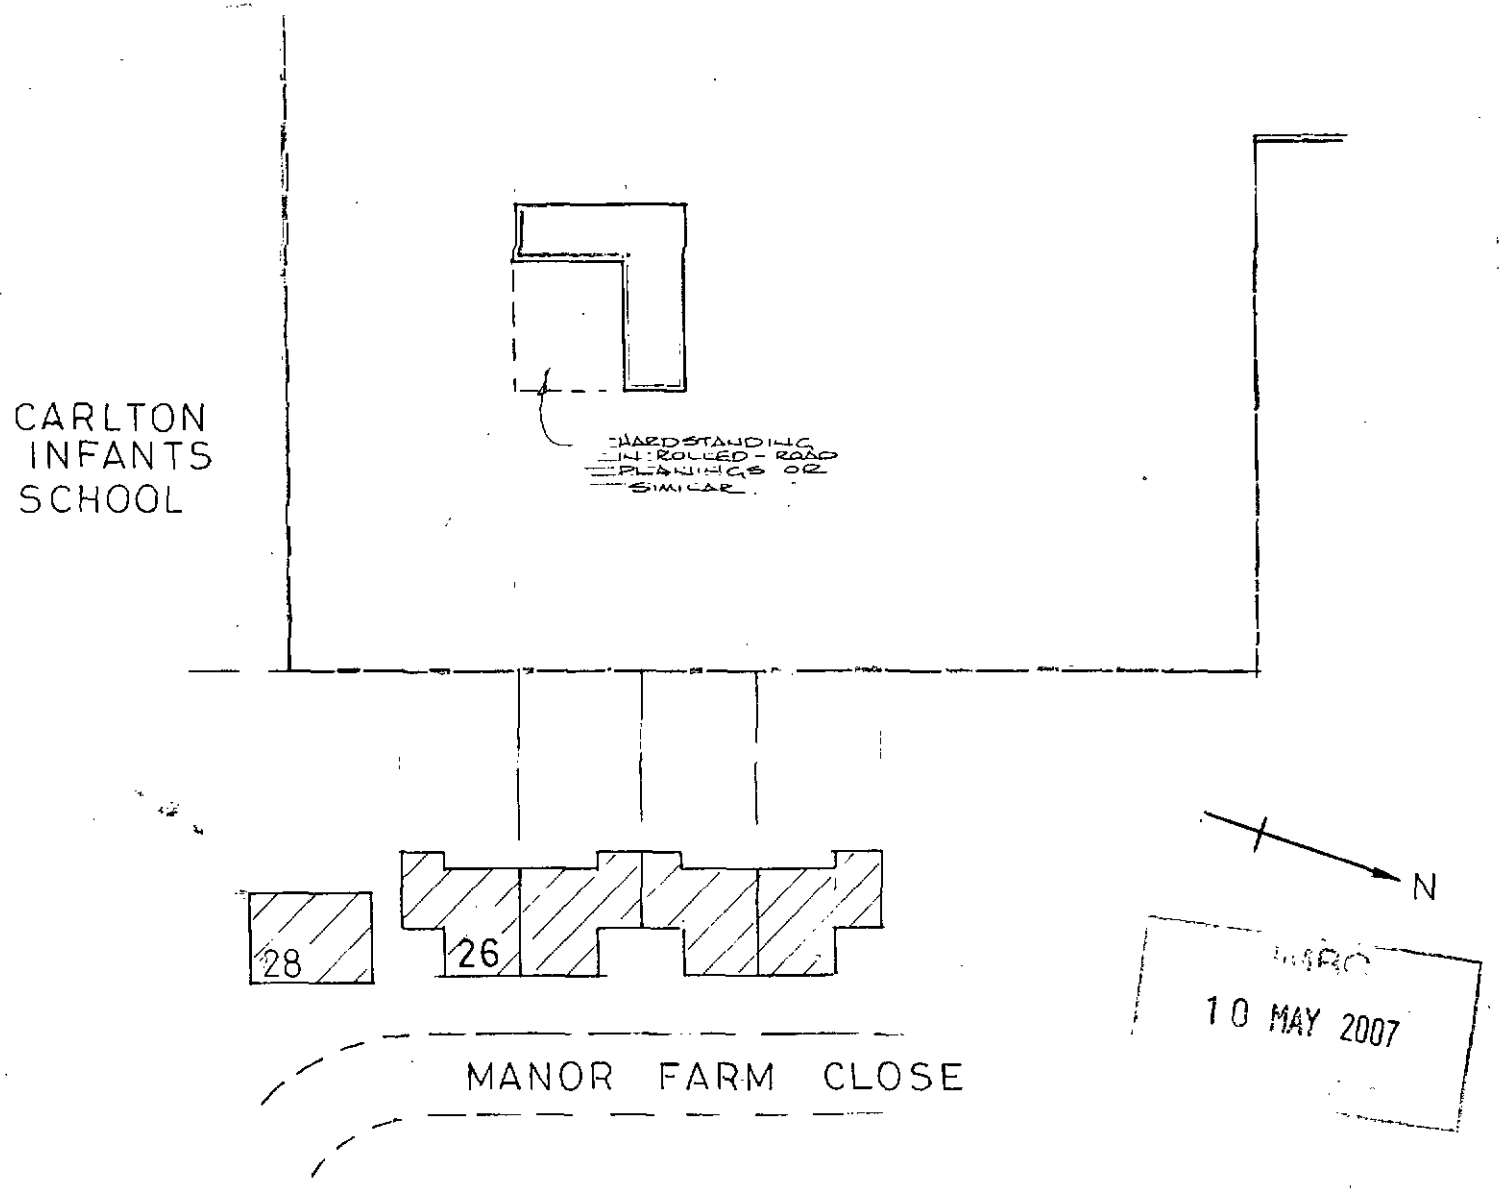


SITE PLAN SCALE 1:500