This drawing is subject to copyright laws and the use of this drawing is licensed by EDG:Architecture for use on this project only.

In the event of any discrepancies being found, they are to be brought to the attention of EDG:Architecture as soon as possible.


Contractors must check all dimensions on site. Specific dimensions should be requested, and not scaled from this drawing. Responsibility for measurements remains with the Principal Contractor

0 1m 2m 3m 4m 5m 10m

Scale bar at: 1:100



FRONT ELEVATION

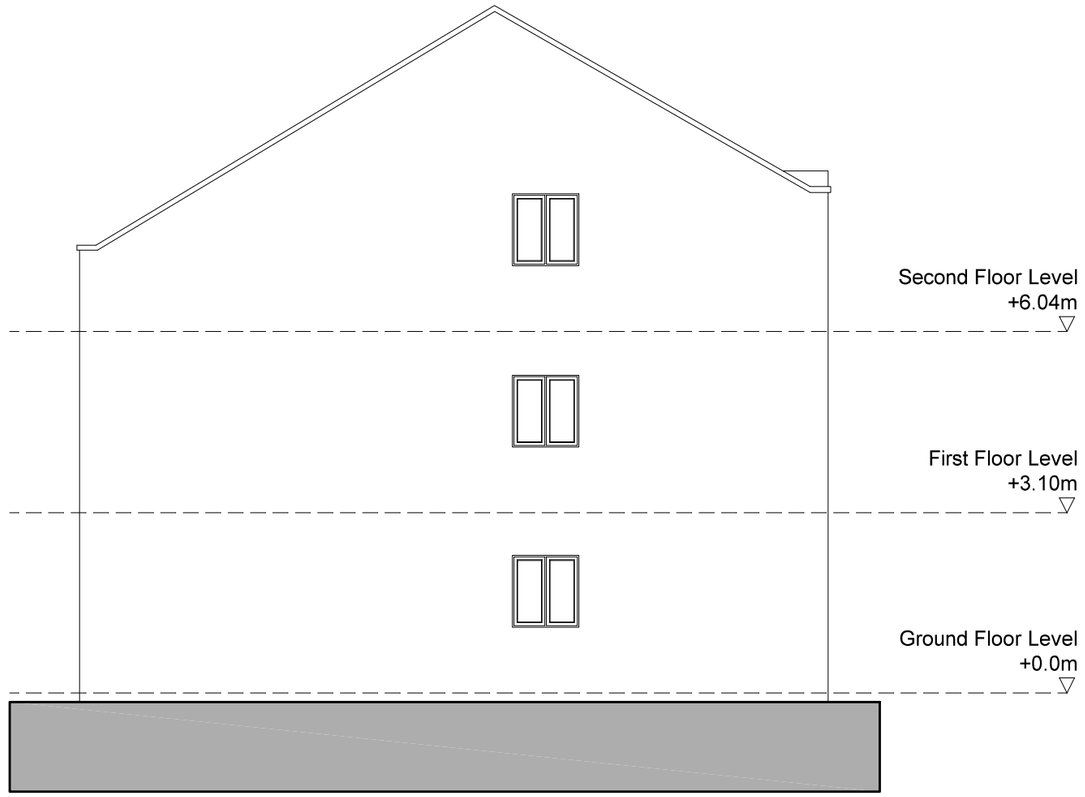

REAR ELEVATION



SECTION A ELEVATION

EDG:Architecture
EDWARDS DESIGN GROUP

Address:	9&10 Burleigh Court, S70 1XY		
Proposals:	Office to residential conversion		
Drawing Title:	Existing Elevations		
Scale: 1:100 at A3		Drawing: 2112.S02	Date: 27-02-2021
Drawn by: AE		Revision: -	Status: Survey

T: 01423 705077 E: andrew@edgarchitecture.co.uk