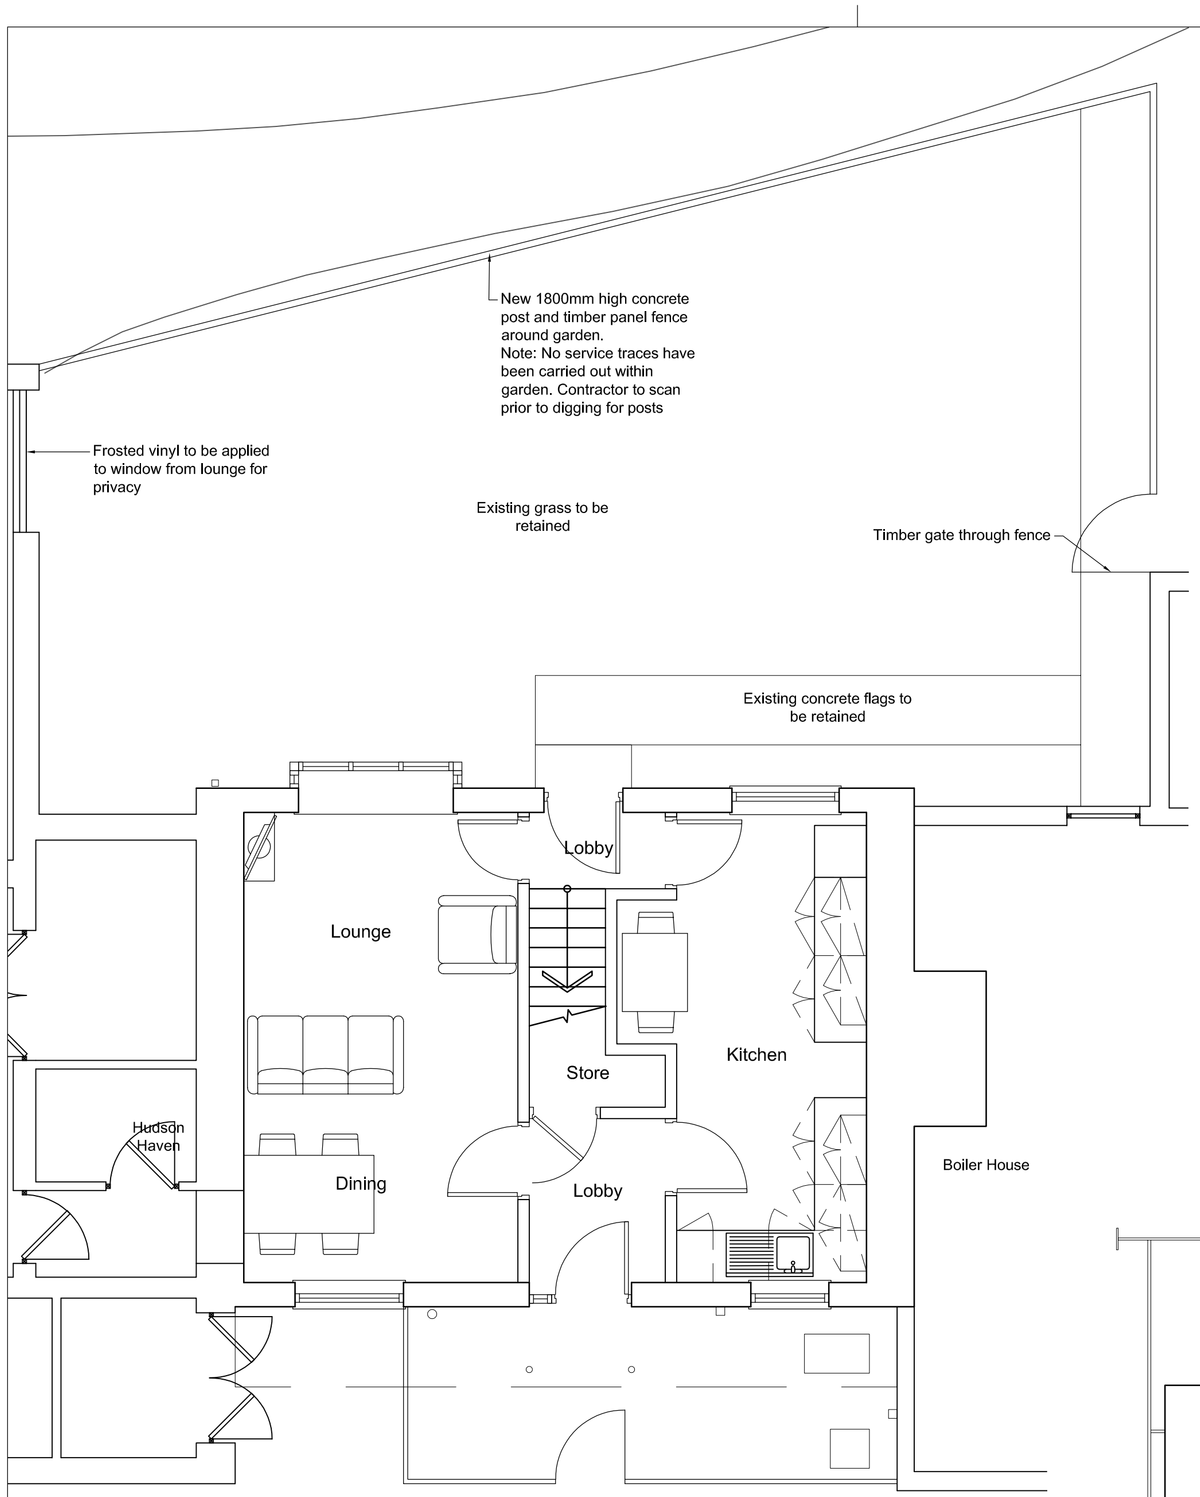

01 Proposed Ground Floor Plan

1:50

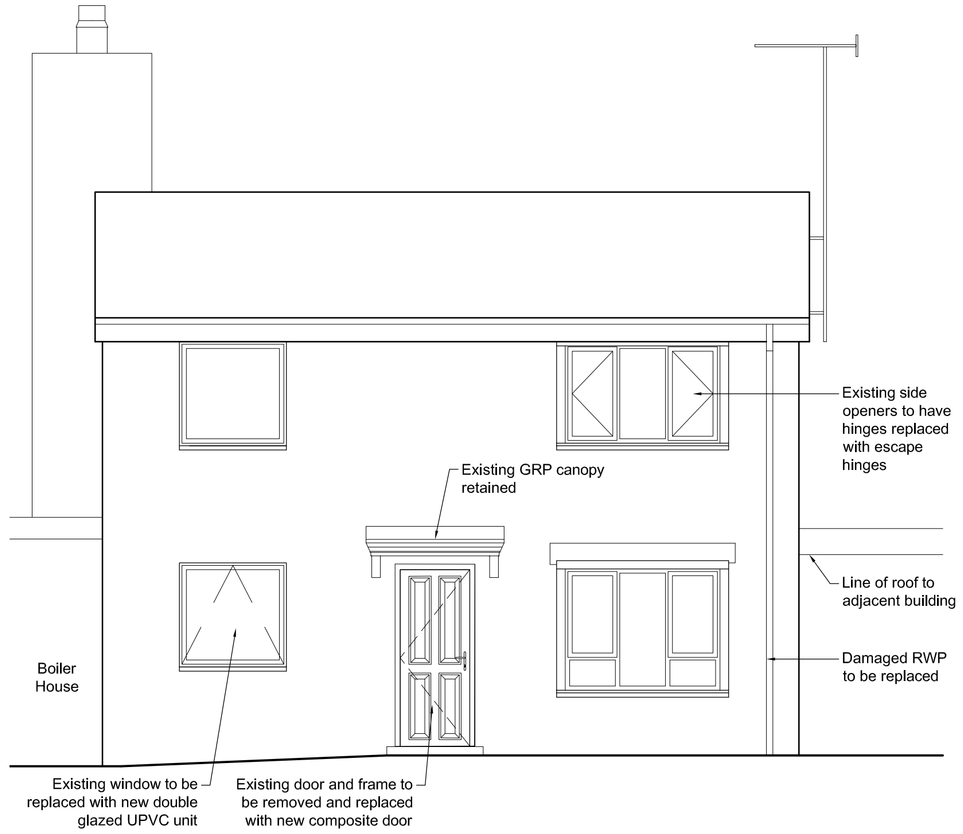

04 Proposed Rear Elevation

1:50

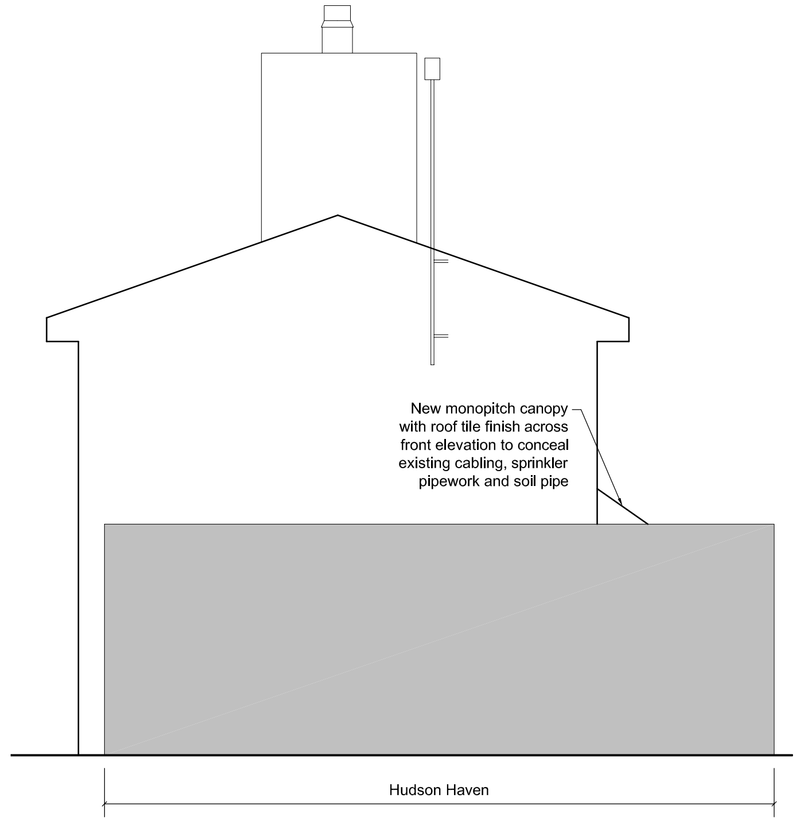

05 Existing Side Elevation (Hudson Haven)

1:50

RESPONSIBILITY IS NOT ACCEPTED FOR OTHERS SCALING DIRECTLY FROM THIS DRAWING. DO NOT SCALE FROM THIS DRAWING, USE WRITTEN DIMENSIONS ONLY.

0m 0.5 1.0 1.5 3.0m

1:50

ORIGINAL SHEET SIZE A1

KEY PLAN

THIS DRAWING IS PRODUCED FOR USE IN THIS PROJECT ONLY AND MAY NOT BE USED FOR ANY OTHER PURPOSE. NPS PROPERTY CONSULTANTS LTD ACCEPT NO LIABILITY FOR THE USE OF THIS DRAWING OTHER THAN THE PURPOSE FOR WHICH IT WAS INTENDED IN CONNECTION WITH THIS PROJECT AS RECORDED IN THE 'PURPOSE FOR ISSUE' AND 'FILE STATUS CODE'.

THIS DRAWING MAY NOT BE REPRODUCED IN ANY FORM WITHOUT PRIOR WRITTEN AGREEMENT OF NPS PROPERTY CONSULTANTS LTD.

© CROWN COPYRIGHT AND DATABASE RIGHTS 2021 ORDNANCE SURVEY LICENCE NUMBER 100022264

Notes:

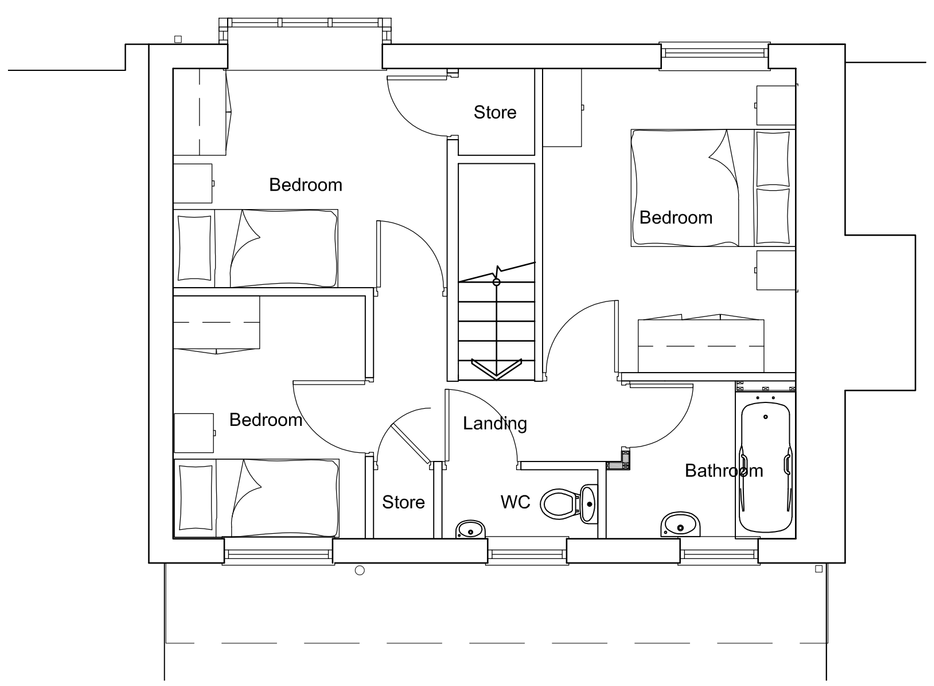

02 Proposed First Floor Plan

1:50

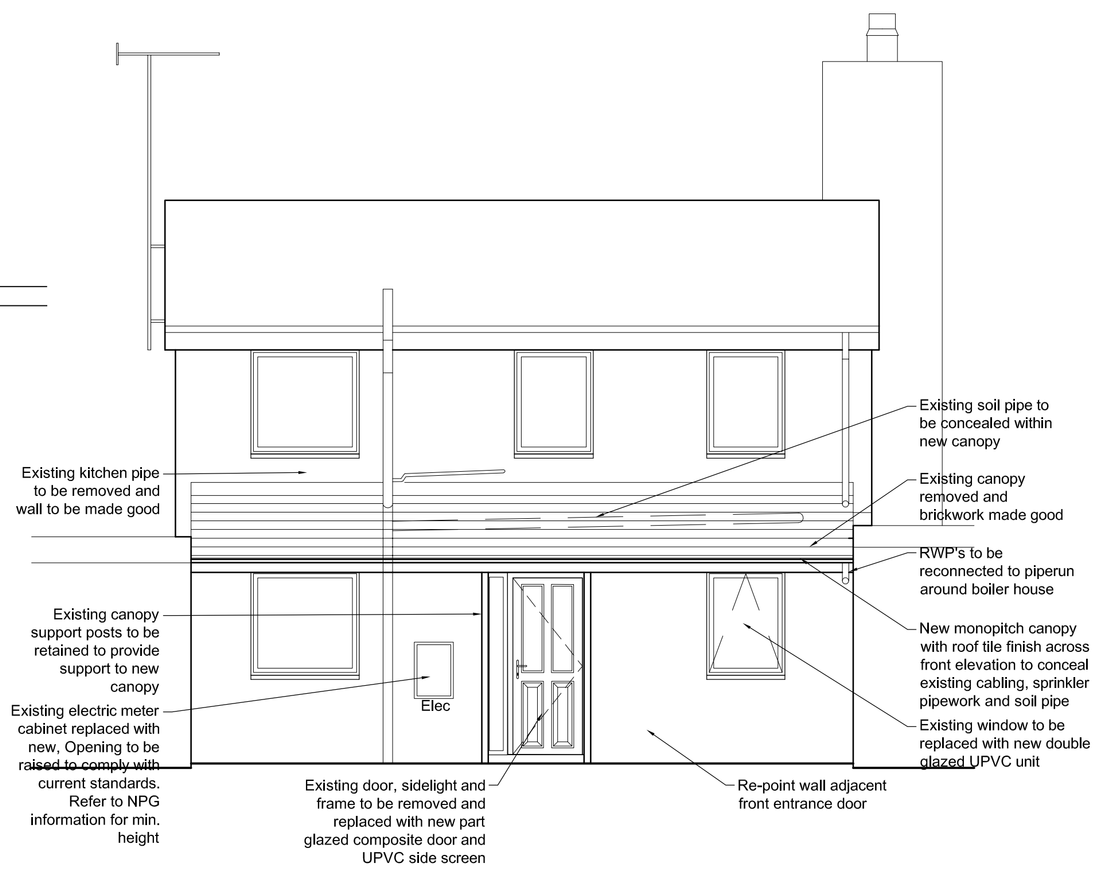

03 Proposed Front Elevation

1:50

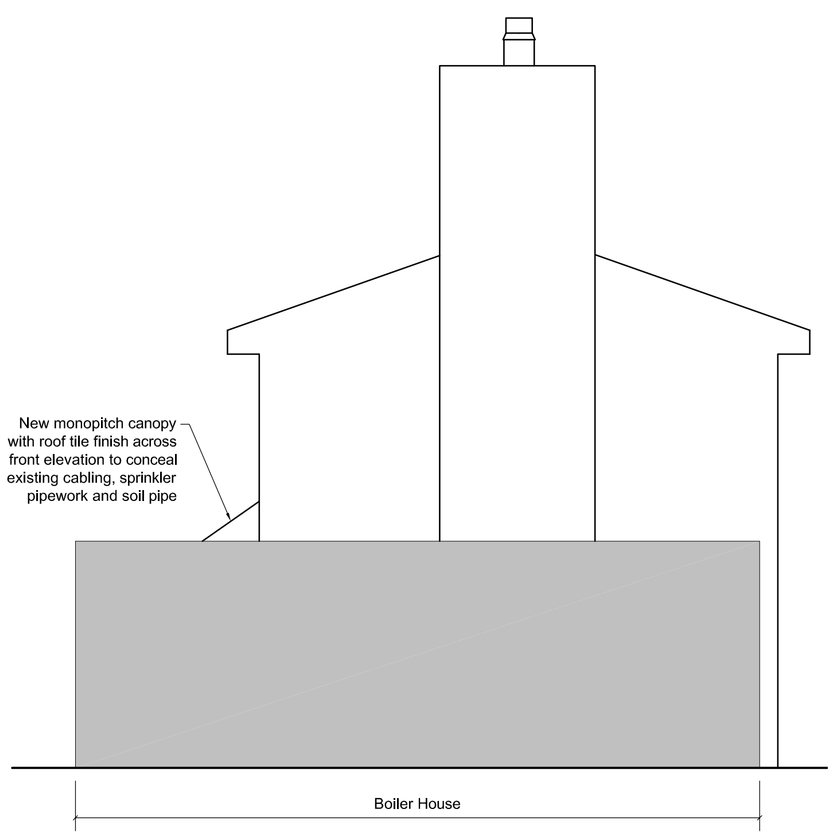

06 Existing Side Elevation (Boiler House)

1:50

REV	DRAWN	DATE	CHECKED	DATE	APPROVED	DATE
P5	BST	23.02.21				
SIDE ELEVATIONS ADDED FOR PLANNING.						
P4	BST	04.01.21				
NOTES UPDATED, ELEC METER BOX RAISED. ISSUED FOR CONSTRUCTION.						
C1	BST	04.01.21				
GROUND FLOOR LAYOUT AMENDED TO REMOVE DOOR LINK TO HUDSON HAVEN. ISSUED FOR TENDER.						
COMMENT						

nps group

NPS Barnsley Ltd
Gateway Plaza, Sackville St, Barnsley, South Yorkshire, S70 2RD,
Tel: 01226 774605; Email: barnsley@nps.co.uk; web:www.nps.co.uk

CLIENT

Berneslai Homes

PROJECT

1 Upton Close
Warden House Conversion

TITLE

Proposed Plans & Elevations

SCALES	DISCIPLINE	PROJECT NUMBER
1:50	ARCHITECT	104020

DRAWING NUMBER	REV CODE
NPS-DR-A-(00)-020	P5
STATUS CODE: S2 — PURPOSE OF ISSUE: PLANNING APPROVAL	DRAWN BY: BST

© COPYRIGHT NPS GROUP 2021

File Path: G:\Working Documentation - Projects\Design Folder\2019_Projects\07-01-104020 Upton Close Caretakers House\2.02_Drawings\1.0_Architects\04_Sheet\104020ANPS-00-XX-DR-A-020-ProposedPlansAElevations-50-P1.dwg, Saved: 23 February 2021 17:55:01, By: Taylor , Ben

Date Plotted: 23 February 2021 17:56:48