




EAST ELEVATION
SCALE 1:100

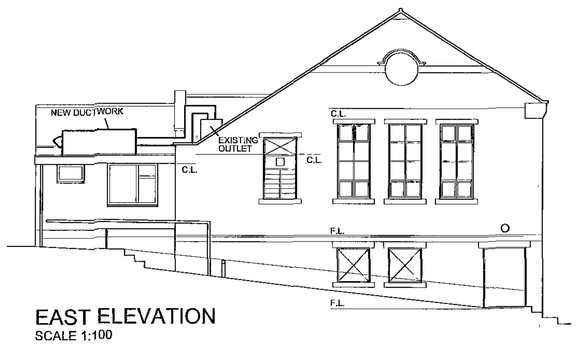


NORTH ELEVATION
SCALE 1:100

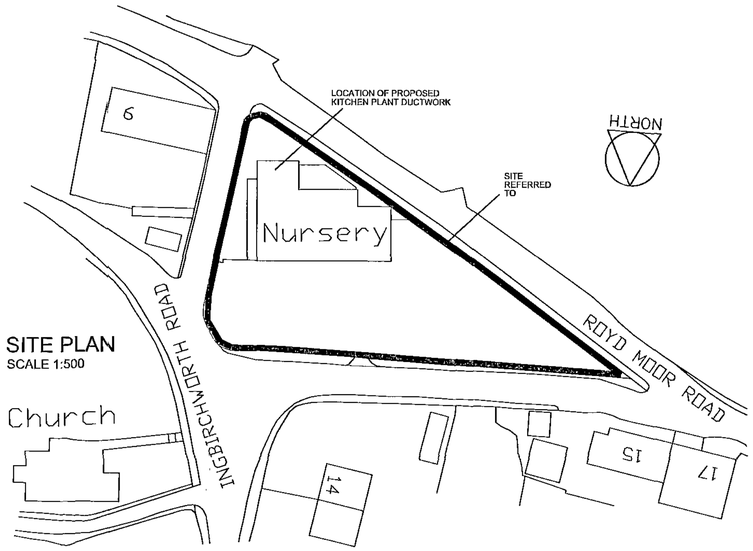


SITE PLAN
SCALE 1:500

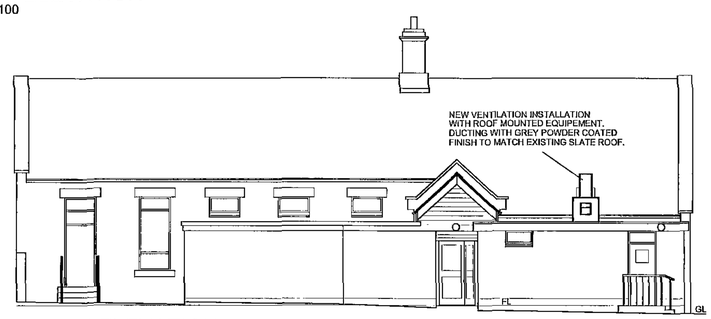


SOUTH ELEVATION
SCALE 1:100

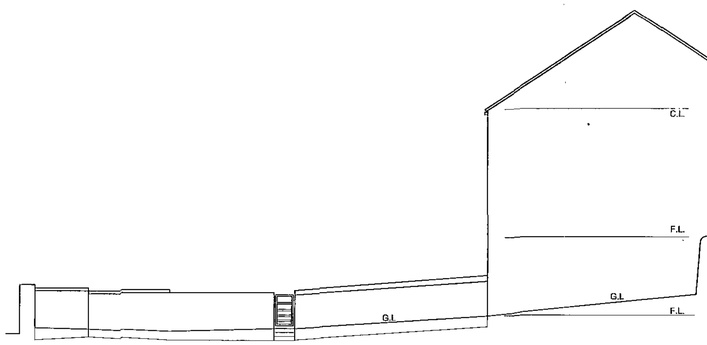

WEST ELEVATION
SCALE 1:100

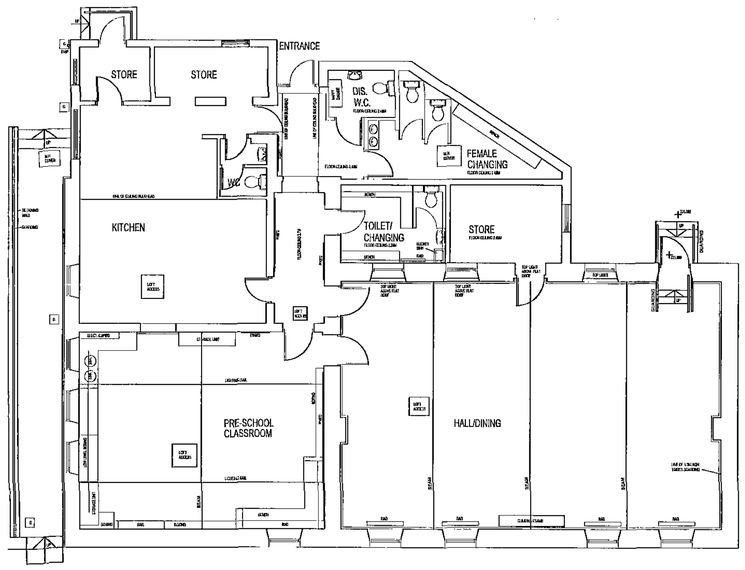

UPPER GROUND FLOOR PLAN
SCALE 1:100

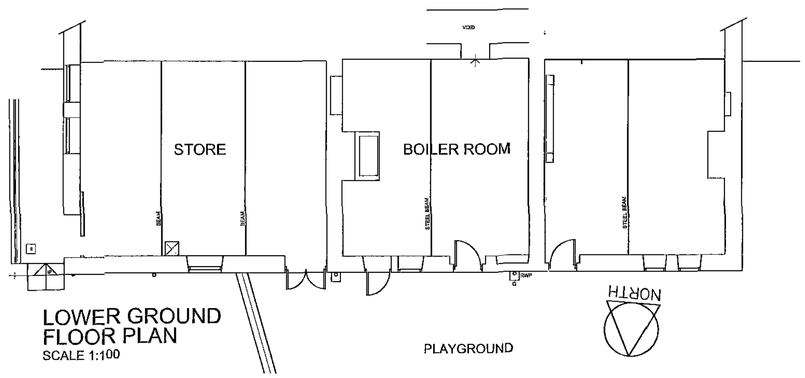

LOWER GROUND FLOOR PLAN
SCALE 1:100

PLAYGROUND

RECEIVED
06 MAY 2010
CORPORATE PROPERTY

ARCHITECTS
BARNSLEY LEEDS BRADFORD

1. THIS DRAWING AND THE COPYRIGHTS AND PATENTS THEREIN ARE THE PROPERTY OF NUTTALL YARWOOD & PARTNERS LIMITED REGISTERED IN ENGLAND AND WALES No. 4513138 AND MAY BE USED OR REPRODUCED ONLY UNDER CONTRACT.

2. CONTRACTORS AND SUB-CONTRACTORS MUST CHECK AND AGREE ALL DIMENSIONS BEFORE PREPARING SHOP DRAWINGS OR COMMENCING WORK ON SITE.

3. CONTRACTORS ARE RESPONSIBLE FOR INFORMING THE ARCHITECT OF ANY DISCREPANCY DISCOVERED ON THIS DRAWING OR BETWEEN THIS DRAWING AND ANY OTHER RELATED DOCUMENT ISSUED UNDER THE STANDARD FORM OF CONTRACT IN RESPECT OF THE WORK.

4. WRITTEN DIMENSIONS ONLY ARE TO BE USED FROM THIS DRAWING. IF IN ANY DOUBT ASK FOR CLARIFICATION.


Notes.

Revisions.

Date	Suffix	Description	Date	Suffix	Description

NUTTALL YARWOOD & PARTNERS LIMITED
CHARTERED ARCHITECTS
The Grove, High Street, Dodworth, Barnsley, S75 3RQ. Tel: 01226 206771. Fax: 01226 200989. E-mail: nyp.barnsley@btconnect.com
120 Main Street, Burley-in-Wharfedale, LS29 7JX. Tel: 01943 864441. Fax: 01943 862300. E-mail: nyp.bradford@btconnect.com


Project. PROPOSED KITCHEN VENTILATION EQUIPEMENT	Client. THURLSTONE PRIMARY SCHOOL THURLSTONE SHEFFIELD		
Drawing Title. ELEVATIONS & SITE PLAN	Date. APRIL 2010	Scale. 1:100&1:500 @A1	
	Ref. 39/58	Dwg. No. K2	Rev.

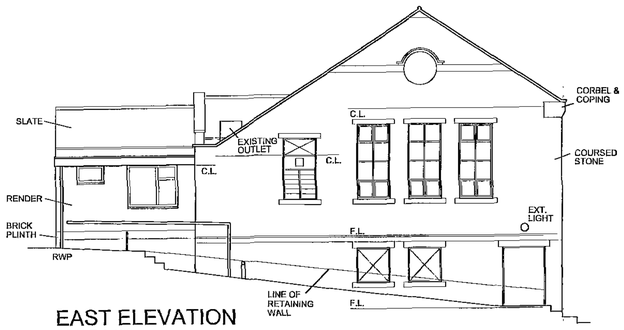


EAST ELEVATION
SCALE 1:100




NORTH ELEVATION
SCALE 1:100

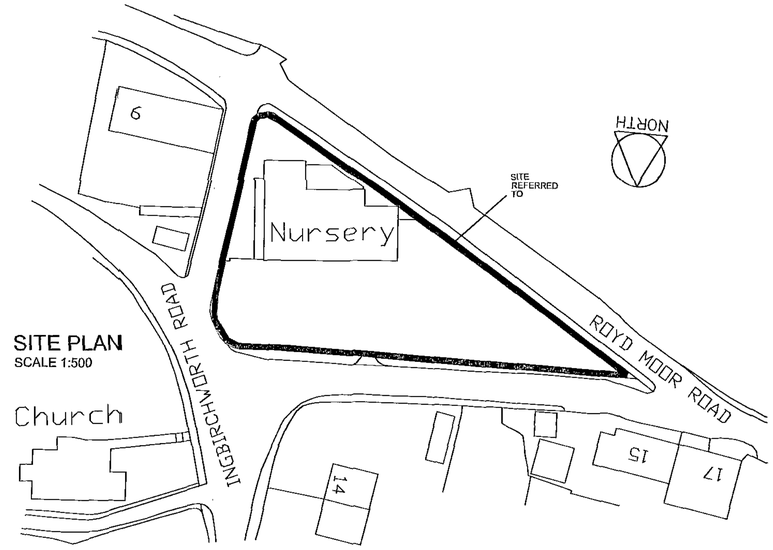


SITE PLAN
SCALE 1:500

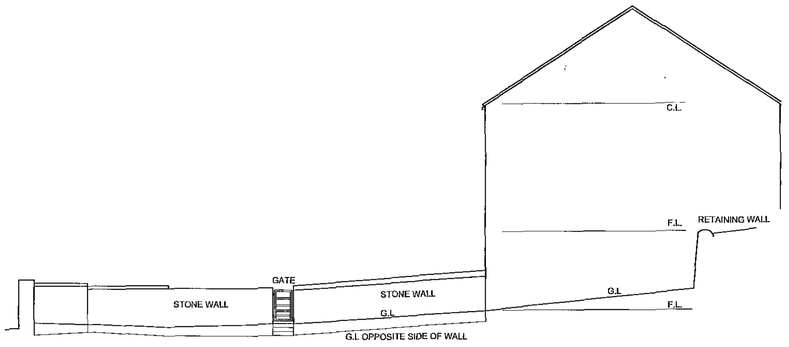


WEST ELEVATION
SCALE 1:100

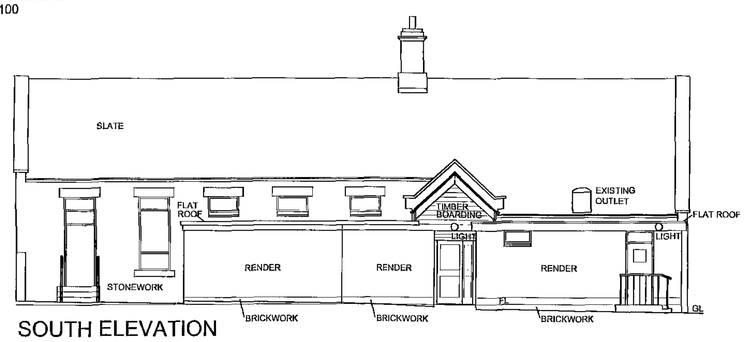

SOUTH ELEVATION
SCALE 1:100

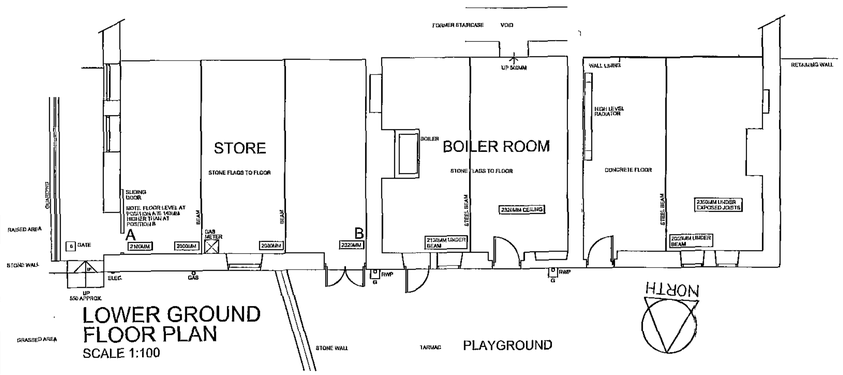

LOWER GROUND FLOOR PLAN
SCALE 1:100

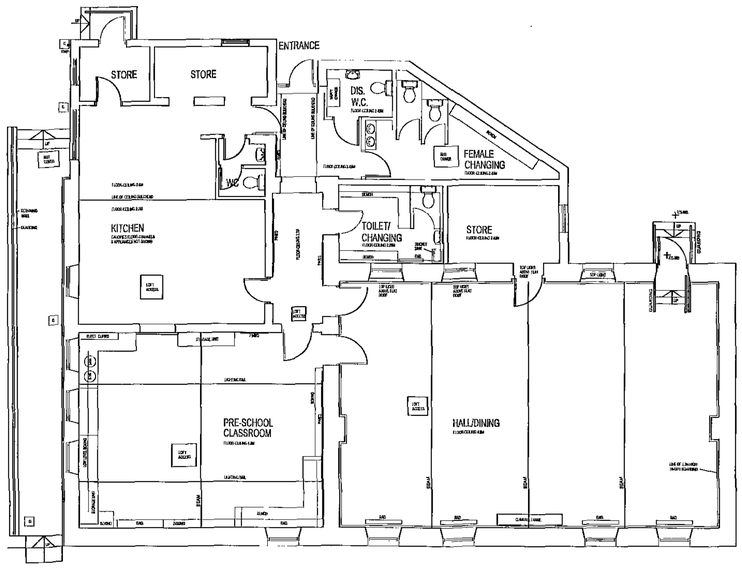

UPPER GROUND FLOOR PLAN
SCALE 1:100

RECEIVED
06 MAY 2010
CORPORATE MAILROOM

ARCHITECTS
BARNSLEY LEEDS BRADFORD

1. THIS DRAWING AND THE COPYRIGHTS AND PATENTS THEREIN ARE THE PROPERTY OF NUTTALL YARWOOD & PARTNERS LIMITED REGISTERED IN ENGLAND AND WALES No. 4513338 AND MAY BE USED OR REPRODUCED ONLY UNDER CONTRACT.

2. CONTRACTORS AND SUB-CONTRACTORS MUST CHECK AND AGREE ALL DIMENSIONS BEFORE PREPARING SHOP DRAWINGS OR COMMENCING WORK ON SITE.

3. CONTRACTORS ARE RESPONSIBLE FOR INFORMING THE ARCHITECT OF ANY DISCREPANCY DISCOVERED ON THIS DRAWING OR BETWEEN THIS DRAWING AND ANY OTHER RELATED DOCUMENT ISSUED UNDER THE STANDARD FORM OF CONTRACT IN RESPECT OF THE WORK.

4. WRITTEN DIMENSIONS ONLY ARE TO BE USED FROM THIS DRAWING. IF IN ANY DOUBT ASK FOR CLARIFICATION.

Notes.

Revisions.

Date	Suffix	Description	Date	Suffix	Description

NUTTALL YARWOOD & PARTNERS LIMITED
CHARTERED ARCHITECTS
The Grove, High Street, Dodworth, Barnsley, S75 3RD. Tel: 01226 206771. Fax: 01226 200989. E-mail: nyp.barnsley@btconnect.com
120 Main Street, Burley-in-Wharfedale, LS29 7JK. Tel: 01943 864441. Fax: 01943 862300. E-mail: nyp.bradford@btconnect.com

Project. PROPOSED KITCHEN VENTILATION EQUIPEMENT	Client. THURLSTONE PRIMARY SCHOOL THURLSTONE SHEFFIELD	
Drawing Title. SURVEY FLOOR PLANS, ELEVATIONS & SITE PLAN AS EXISTING	Date: APRIL 2010	Scale. 1:100&1:500 @A1
	Ref. 39/58	Dwg. No. K1 Rev.