
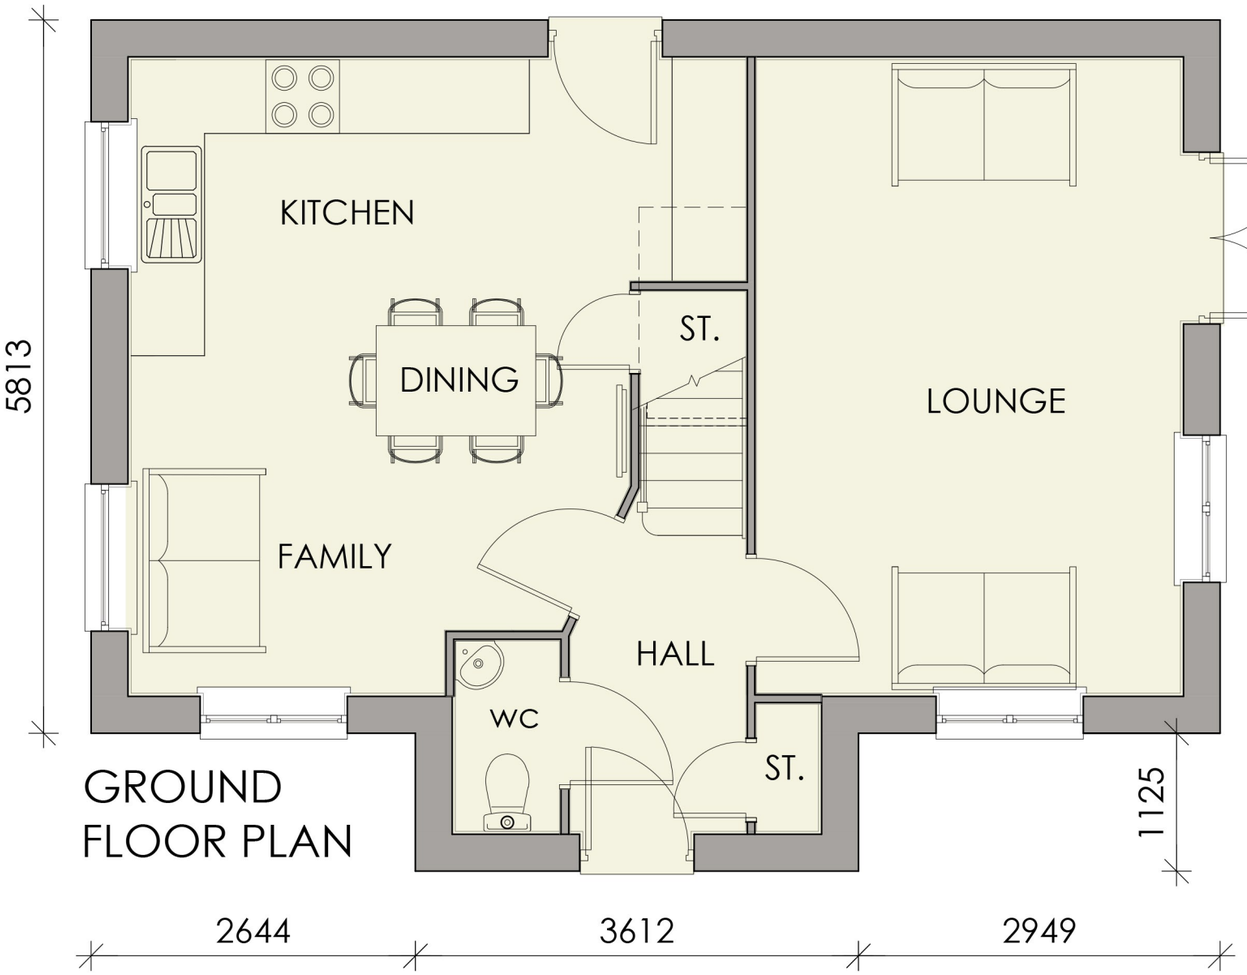


GROUND FLOOR PLAN

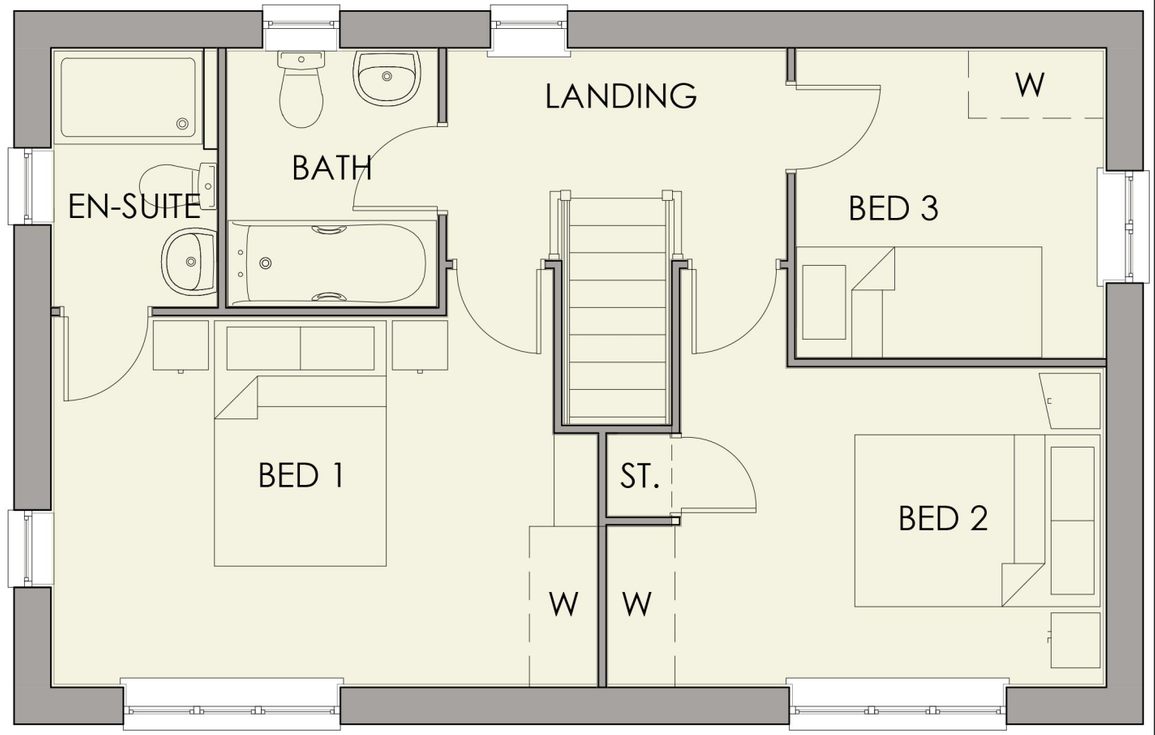

FIRST FLOOR PLAN

Revision :

Scale : 1:50 @A3

Date : December 16

Drawn by : KL

Project :
Proposed Development
off Kings Road
Wombwell

Title :
Type C 1000 sq.ft
Floor Plans

Drg No : KR/C/02 Rev :-