


FRONT ELEVATION
SCALE 1:100

NOTE : A SEPARATE PLANNING APPLICATION WILL BE [illegible] AT NEW CUPS GARAGE


REAR ELEVATION
SCALE 1:100

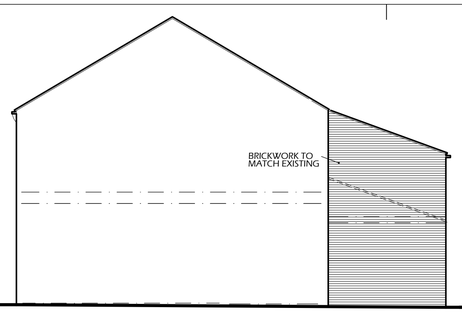


SIDE ELEVATION 2
SCALE 1:100




SIDE ELEVATION 1
SCALE 1:100

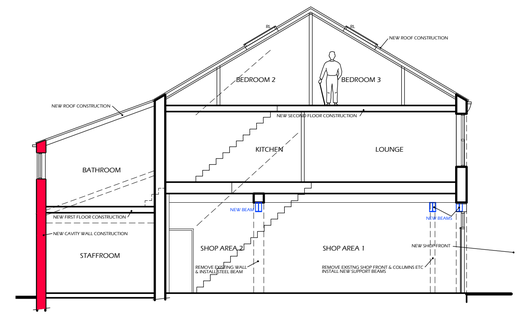


TYICAL SECTION
SCALE 1:50

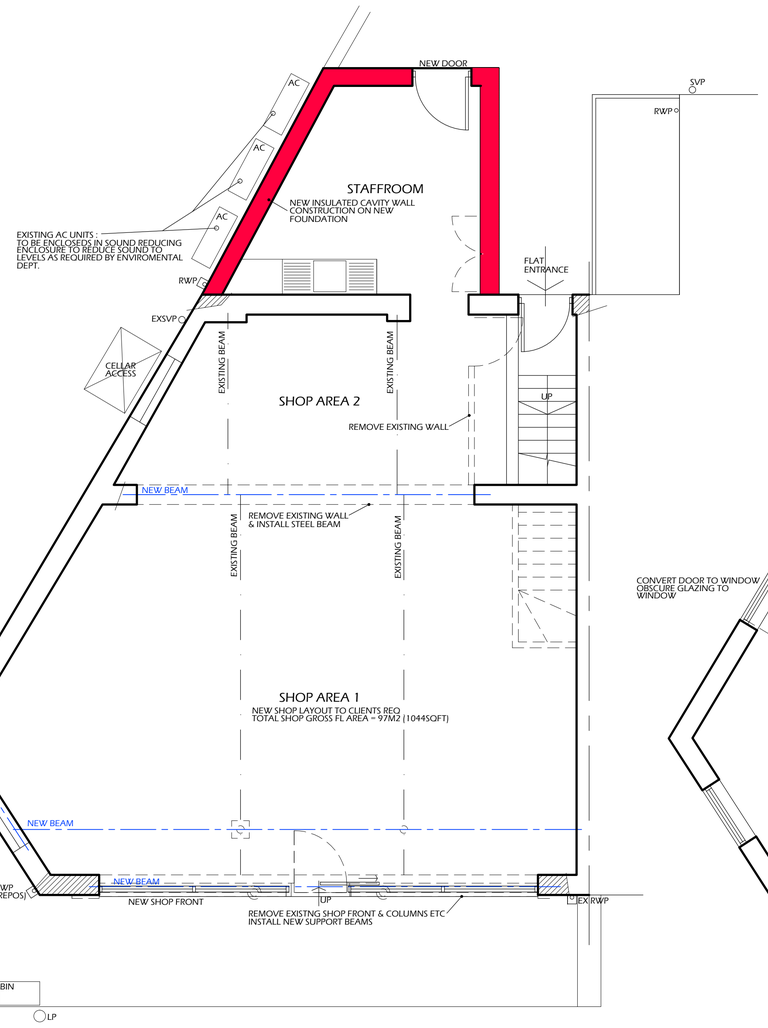


GROUND FLOOR PLAN AS PROPOSED
SCALE 1:50

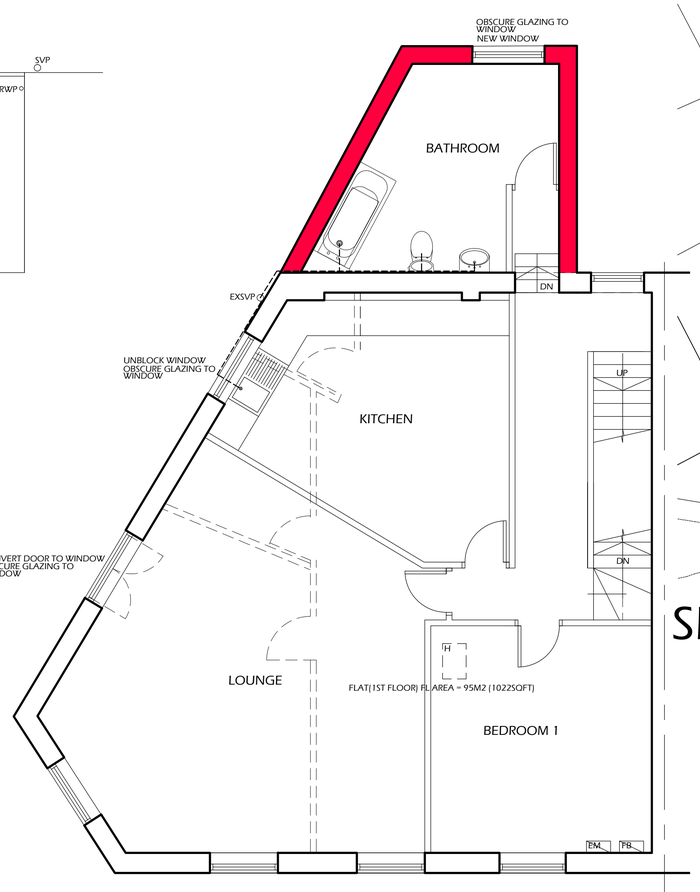

FIRST FLOOR PLAN AS PROPOSED
SCALE 1:50

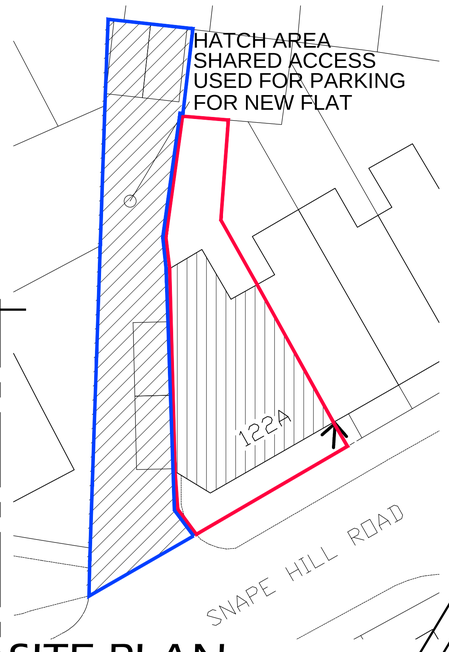

SITE PLAN SCALE 1:200

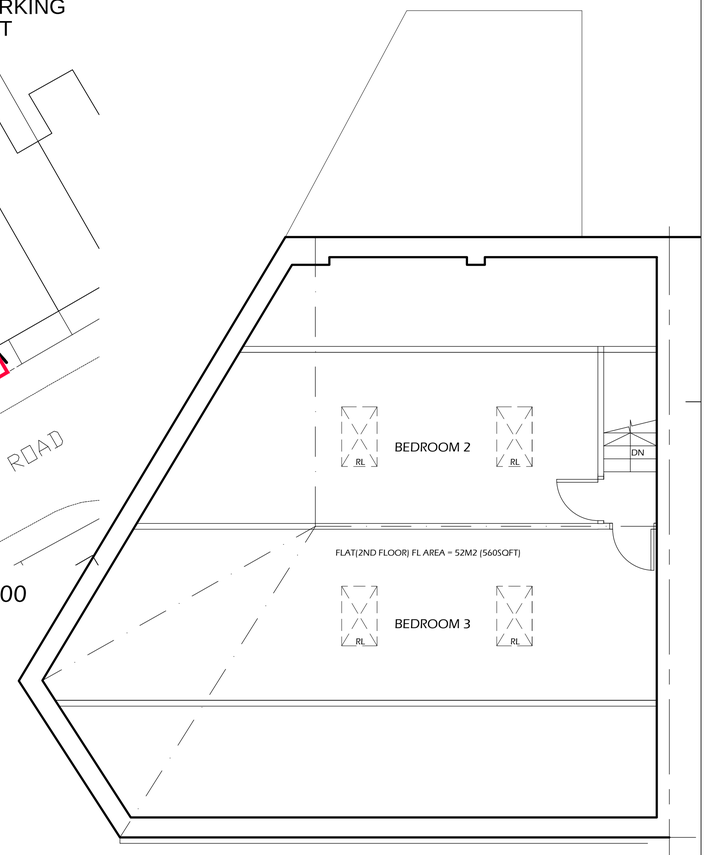

SECOND FLOOR PLAN AS PROPOSED
SCALE 1:50

1. THIS DRAWING AND THE COPYRIGHTS AND PATENTS THEREIN ARE THE PROPERTY OF NYP ARCHITECTURAL SERVICES LLP REGISTERED IN ENGLAND AND WALES No. 4631338 AND MAY BE USED OR REPRODUCED ONLY UNDER CONTRACT.

2. CONTRACTORS AND SUB-CONTRACTORS MUST CHECK AND AGREE ALL DIMENSIONS BEFORE PREPARING SHOP DRAWINGS OR COMMENCING WORK ON SITE

3. CONTRACTORS ARE RESPONSIBLE FOR INFORMING THE DESIGNER OF ANY DISCREPANCY DISCOVERED ON THIS DRAWING OR BETWEEN THIS DRAWING AND ANY OTHER RELATED DOCUMENT ISSUED UNDER THE STANDARD FORM OF CONTRACT IN RESPECT OF THE WORK.

4. WRITEN DIMENSIONS ONLY ARE TO BE USED FROM THIS DRAWING. IF IN ANY DOUBT ASK FOR CLARIFICATION.

Notes.

Revisions.

Date	Suffix	Description	Date	Suffix	Description
27-02-2017	A	SITE PLAN REVISED			
24-03-2017	B	REVISED TO COMMENTS FROM PRE-APPLICATION , FRONT SHOP EXTENSION OMITTED.			
30-03-2017	C	ADDITIONAL DRAINAGE INFO ADDED			
06-06-2017	D	EXTENSION WIDTH REDUCED IN ACCORDANCE WITH THE PLANNERS REQUIRMENTS			
13-07-2017	E	REVISED TO PLANNERS COMMENTS WITH REGARDS TO OBSCURE GLAZING AND BEDROOM 1			

NYP ARCHITECTURAL SERVICES
The Grove, High Street, Dodworth, Barnsley, S75 3RQ. Tel: 01226 200989. E-mail : scott@nypas.co.uk / stephen@nypas.co.uk

Project: PROPOSED SHOP EXTENSION & FLAT
122A SNAPE HILL ROAD
DARFIELD , BARNSLEY, S73-9LR

Client: MR K SHAYHAM

Drawing Title: SKETCH SCHEME PROPOSAL
SHOP EXTENSION & FLAT

Date. FEB 2017
Scale. A1.
Ref. 03/45
Dwg. No. SK01
Rev. E

SHEET SIZE A1