



5 **Proposed View Down Market Street.**



6 **Proposed View Up Market Street.**

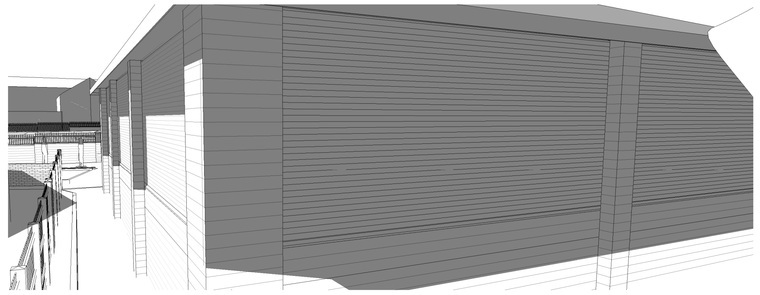


7 **Proposed View From Car Park**

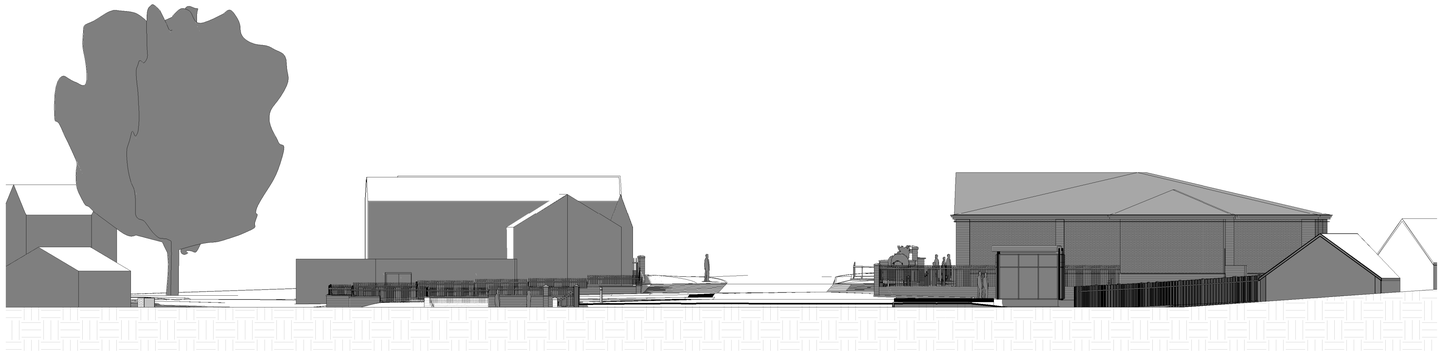

1 **North East Elevation As Proposed.**
1 : 200



4 **West Elevation As Proposed.**
1 : 200

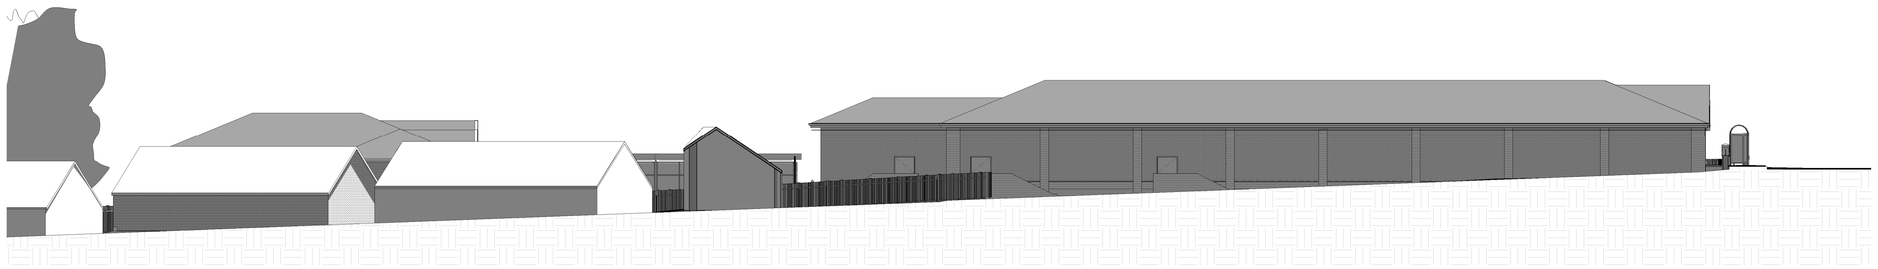

2 **North West Elevation As Proposed.**
1 : 200



3 **South East Elevation As Proposed.**
1 : 200

0 5 10 15 20
Meters 1:200

Rev	Date	Drawn	Description
A	27/04/17	AJB	Fire Escape Ammended to suit two units

PLANNING

White Design

Client: RESILIENTI

Project: Hoyland Retail Park

Title: Proposed Site Elevations

Scales:	Drawn:	Date:	Checked:
1 : 200	AJB	27/04/2017 15:25:23	KU

Drawing no: 4345 125 Rev: A

The White House, 24a St Andrews Road, Sheffield, S11 9AL
T: 0114 226 0255 F: 0114 226 0256
E: office@whitedg.co.uk W: www.whitedg.co.uk