




FRONT ELEVATION

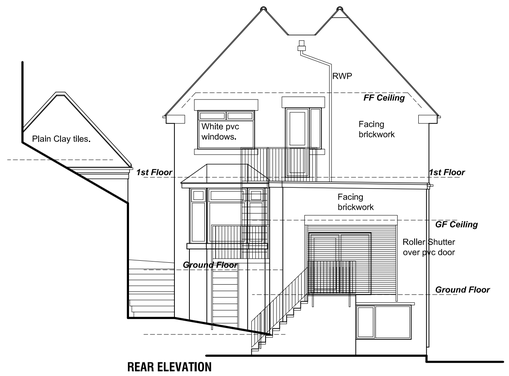


REAR ELEVATION

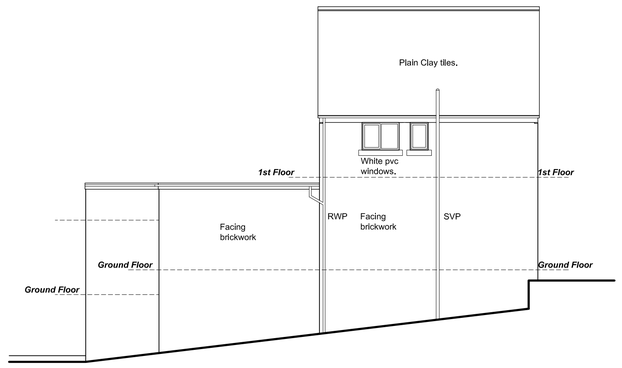

SIDE ELEVATION L

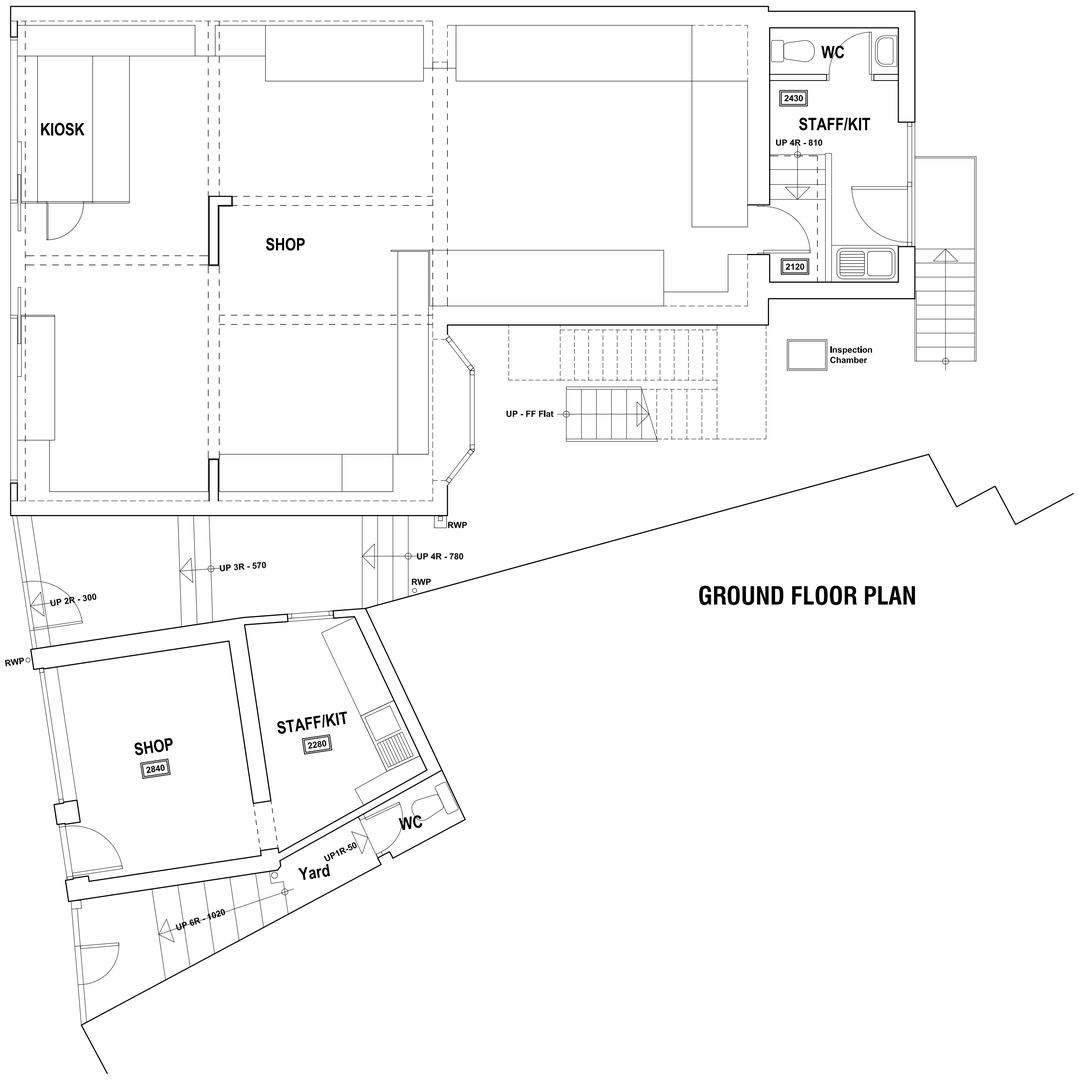

GROUND FLOOR PLAN

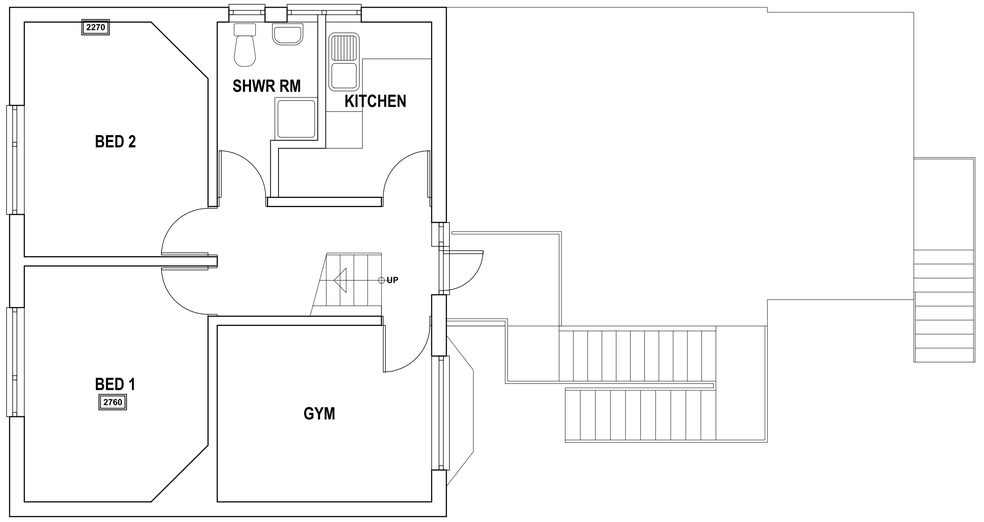

FIRST FLOOR PLAN

Revision	Date.	Description.
-	-/-/—	-

58/60 HILL STREET, ELSECAR,
BARNSLEY
S74 8DB

GENERAL ARRANGMENTS 1

EXISTING PLANS & ELEVATIONS

MR CHEEMA

JE Architectural Ltd
23 Windmill Road, Wombwell,
Barnsley, S73 8PW.
Tel: 01226 754507
Email: jealtd@btconnect.com

This drawing and the copyright is the Architectural Company's property and maybe used or reproduced only by agreement. All Dimensions in Millimetres Unless specified otherwise and subject to verification on site.

Scale: 1:50/1:100@A1	Date: NOV 2012
Ref: 201215	Dwg No: 01

0 cm | 2 cm | 4 cm | 6 cm