
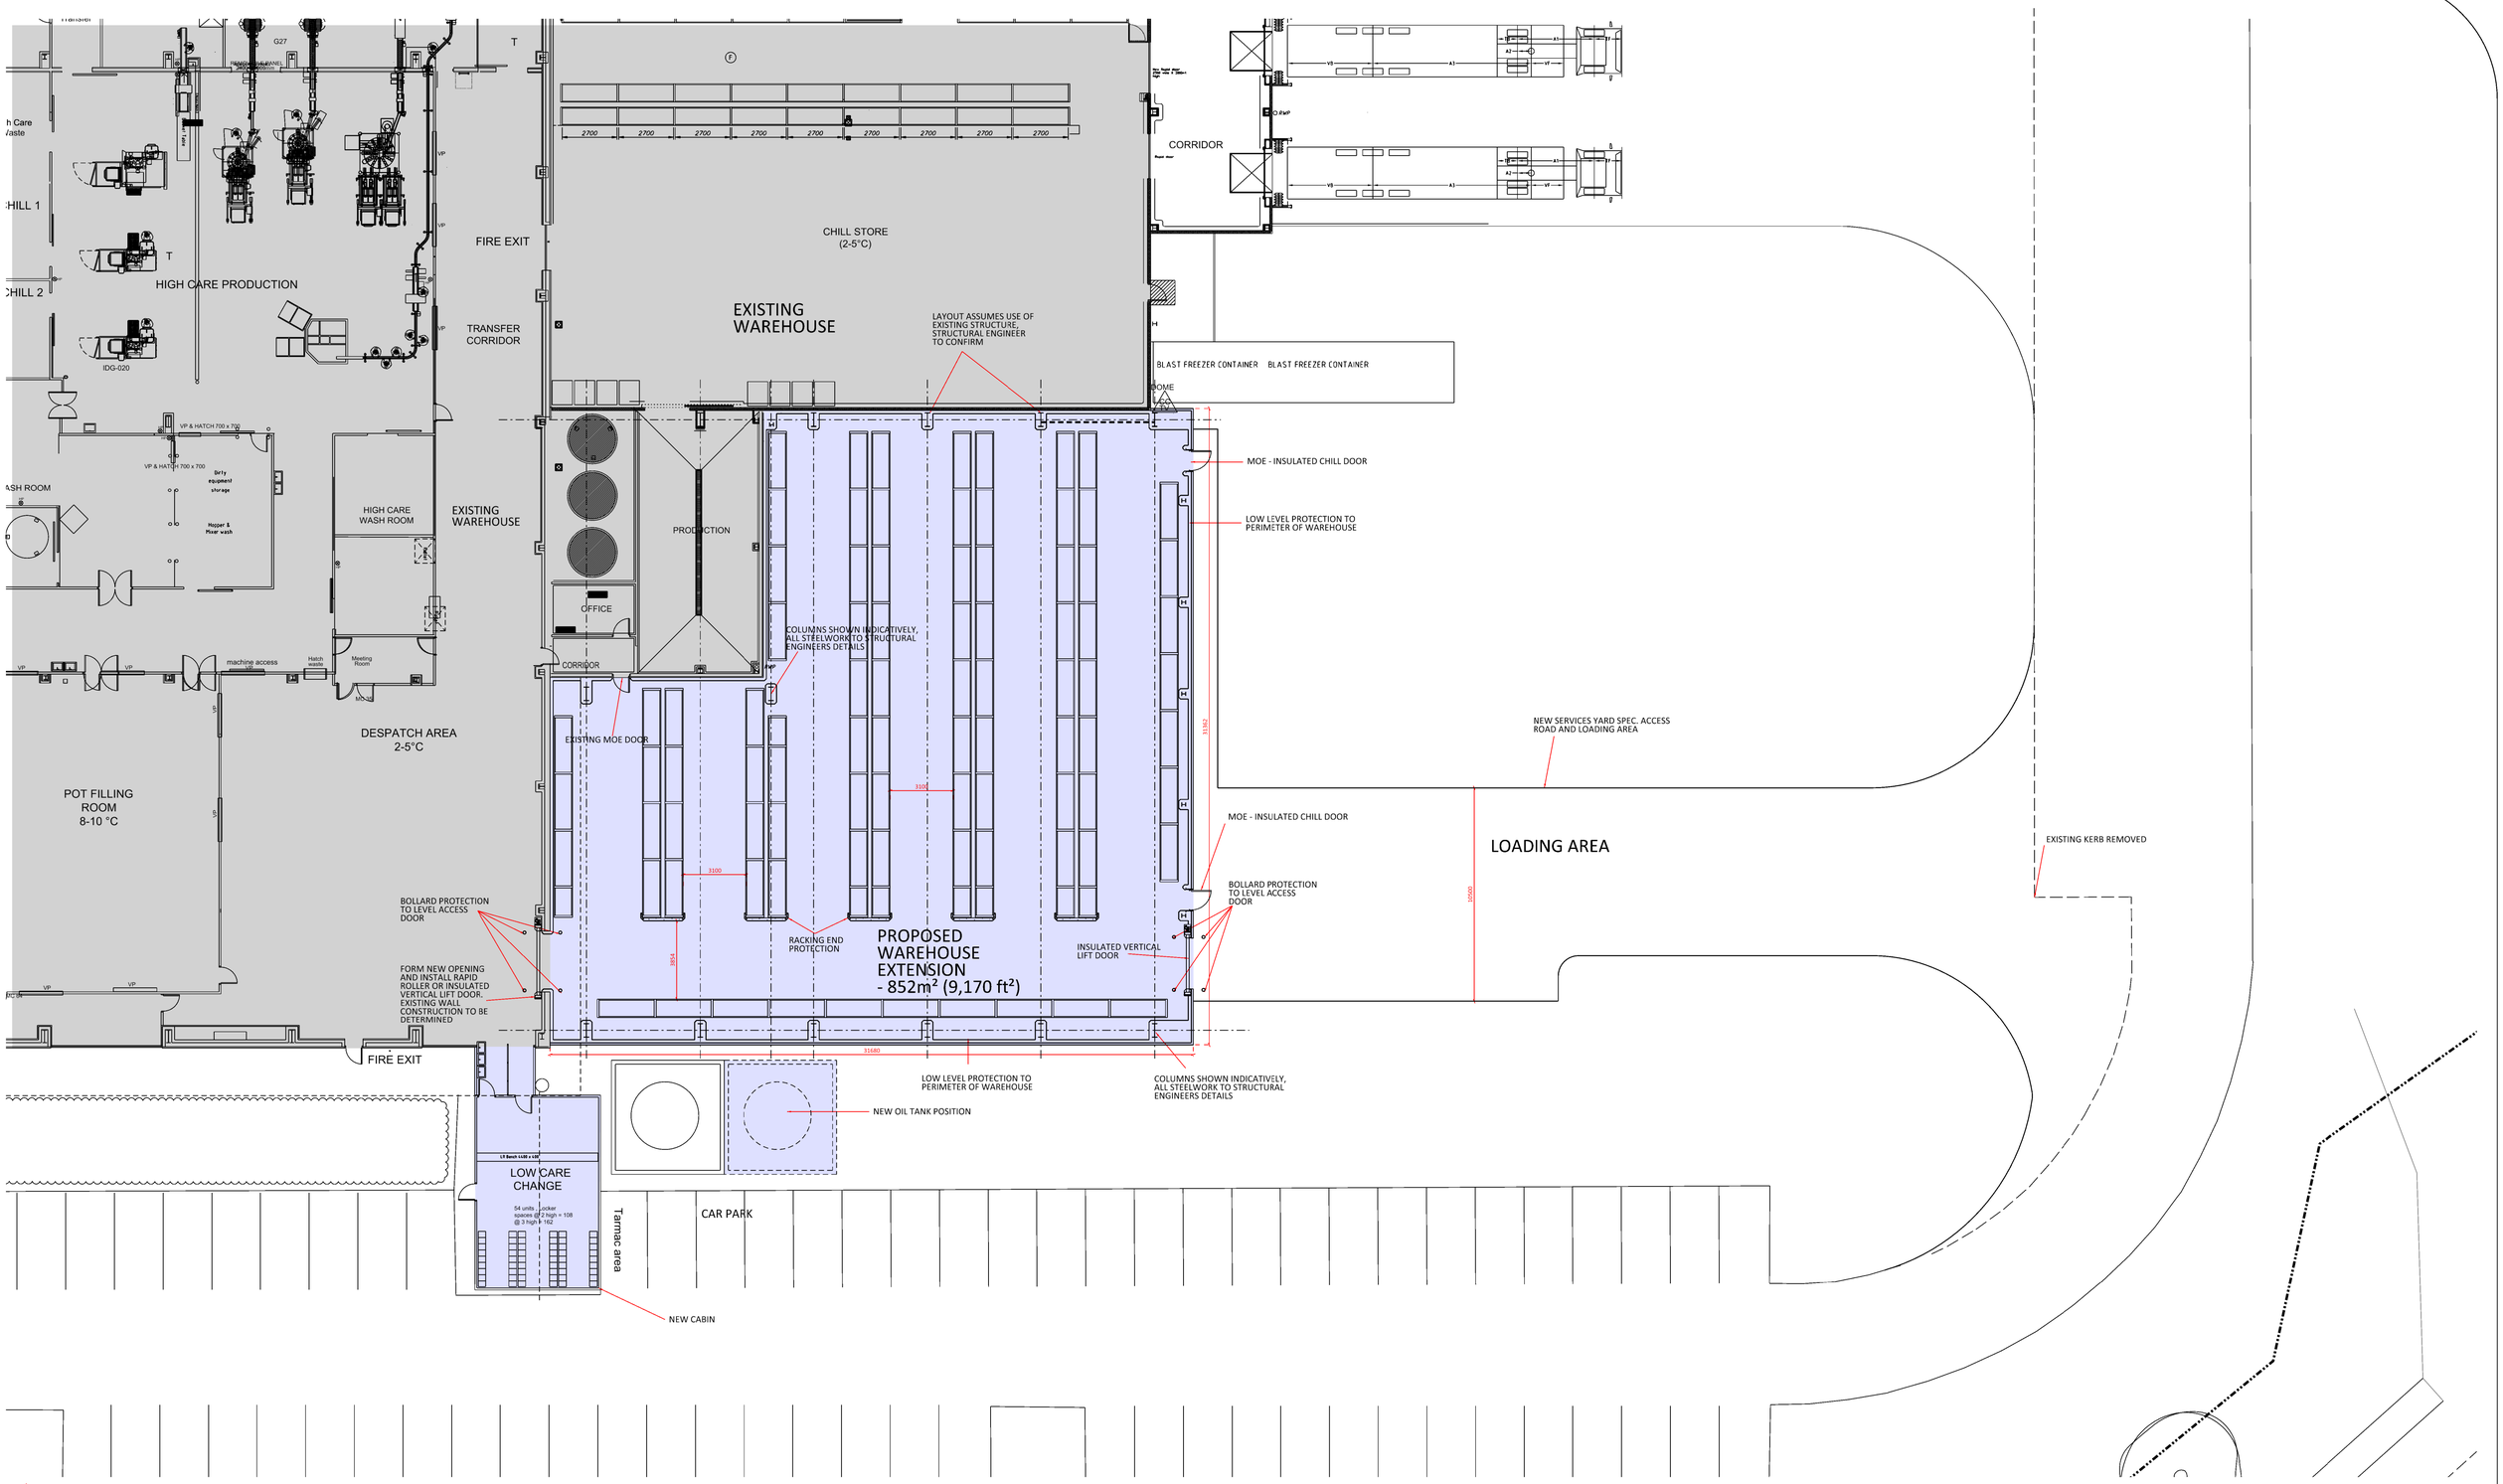


PROPOSED FLOOR PLAN
SCALE 1:150

Do not scale this drawing
ashton smith to be notified of discrepancies in figured dimensions
Contractors must check all dimensions from site
This drawing is copyright and is for use on this site only
This drawing is to be used solely for information as entitled
For other information refer to the latest revision of any cross referenced drawing

LOCATION PLAN

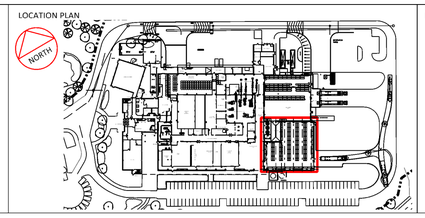

NOTES

POINTS TO CONSIDER
- LAYOUT / DIMENSIONS FOR INFORMATION PURPOSES ONLY, ALL DIMENSIONS AND LEVELS TO BE SITE CHECKED AND ARE SUBJECT TO THE TOPOGRAPHICAL SURVEY.
- ALL STEELWORK SHOWN INDICATIVELY, STRUCTURAL ENGINEER TO CONFIRM IF EXISTING EXTERNAL STEEL COLUMNS CAN BE USED.
- EXISTING BELOW GROUND DRAINAGE TO BE SURVEYED.

REV	DATE	DESCRIPTION	DRAWN BY	CHECKED BY
REVISIONS				

0 1 2 3 4 5 10 15 20 25

PROJECT TITLE
WATERSIDE EXTENSION

DRAWING TITLE
BUILDING EXTENSION - PROPOSED FLOOR PLAN

DRAWING NO.	REVISION	DATE	DRAWN BY
P02		NOV'13	PC
SCALE	SHEET	STATUS	CHECKED BY
1:150	A1	PLANNING	AA

Ashton Smith, Belvedere House, 2 Victoria Avenue, Harrogate, North Yorkshire, HG1 1EL
Tel: 01423 522882 Fax: 01423 565104
www.ashtonsmith.co.uk

CLIENT
Fresh - Pak
Chilled Foods

ashtonsmith
beyond design

JOB NO. 13119