


Existing Aerial View - NTS




Proposed Landscape Masterplan - NTS



Site Plan - 1:2500

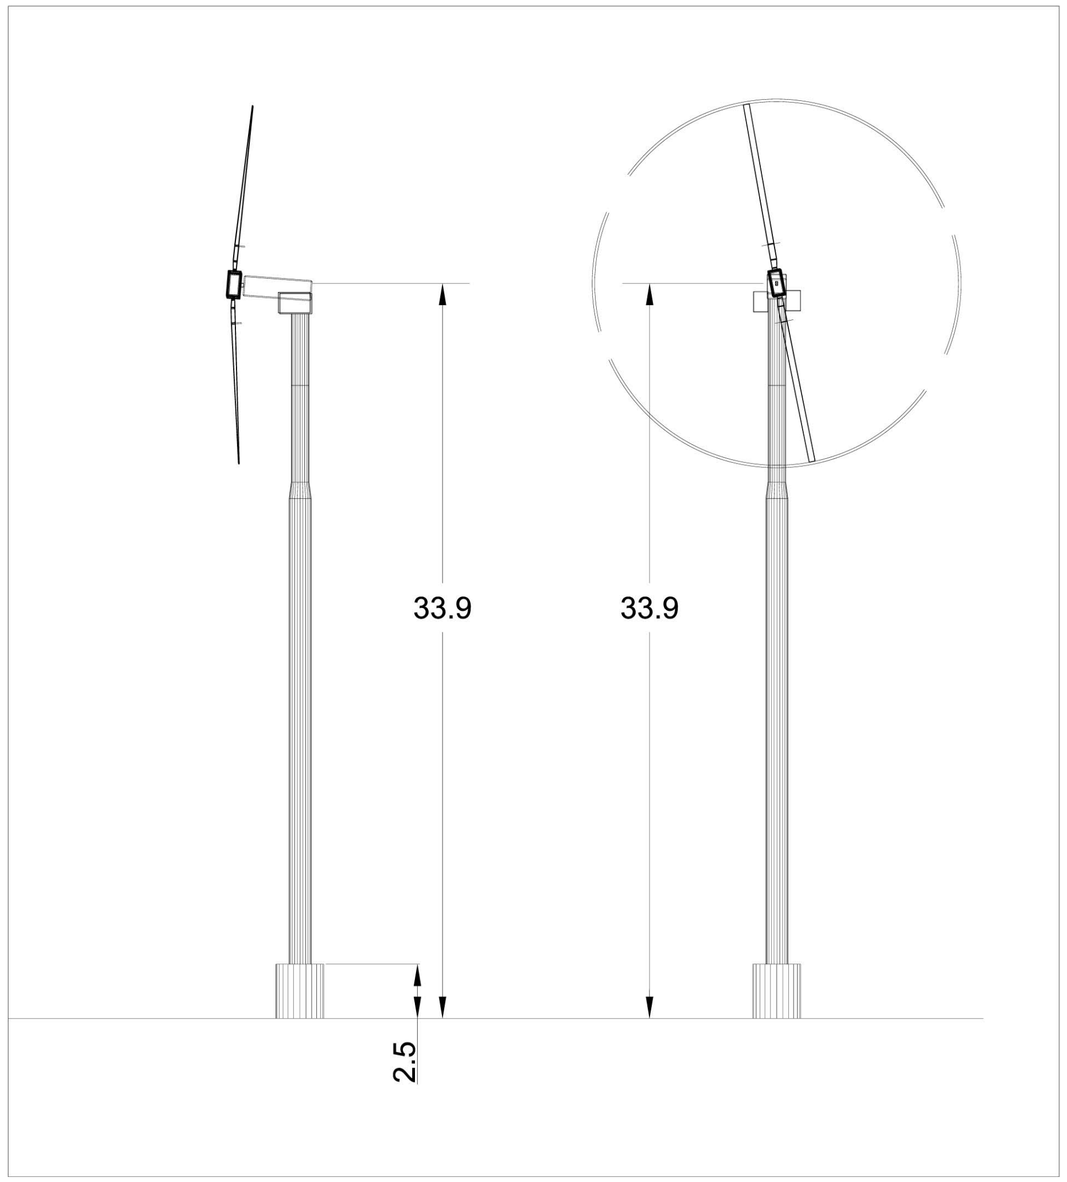

Typical elevation of WES18 80kw turbine at 33.9m in height - 1:200

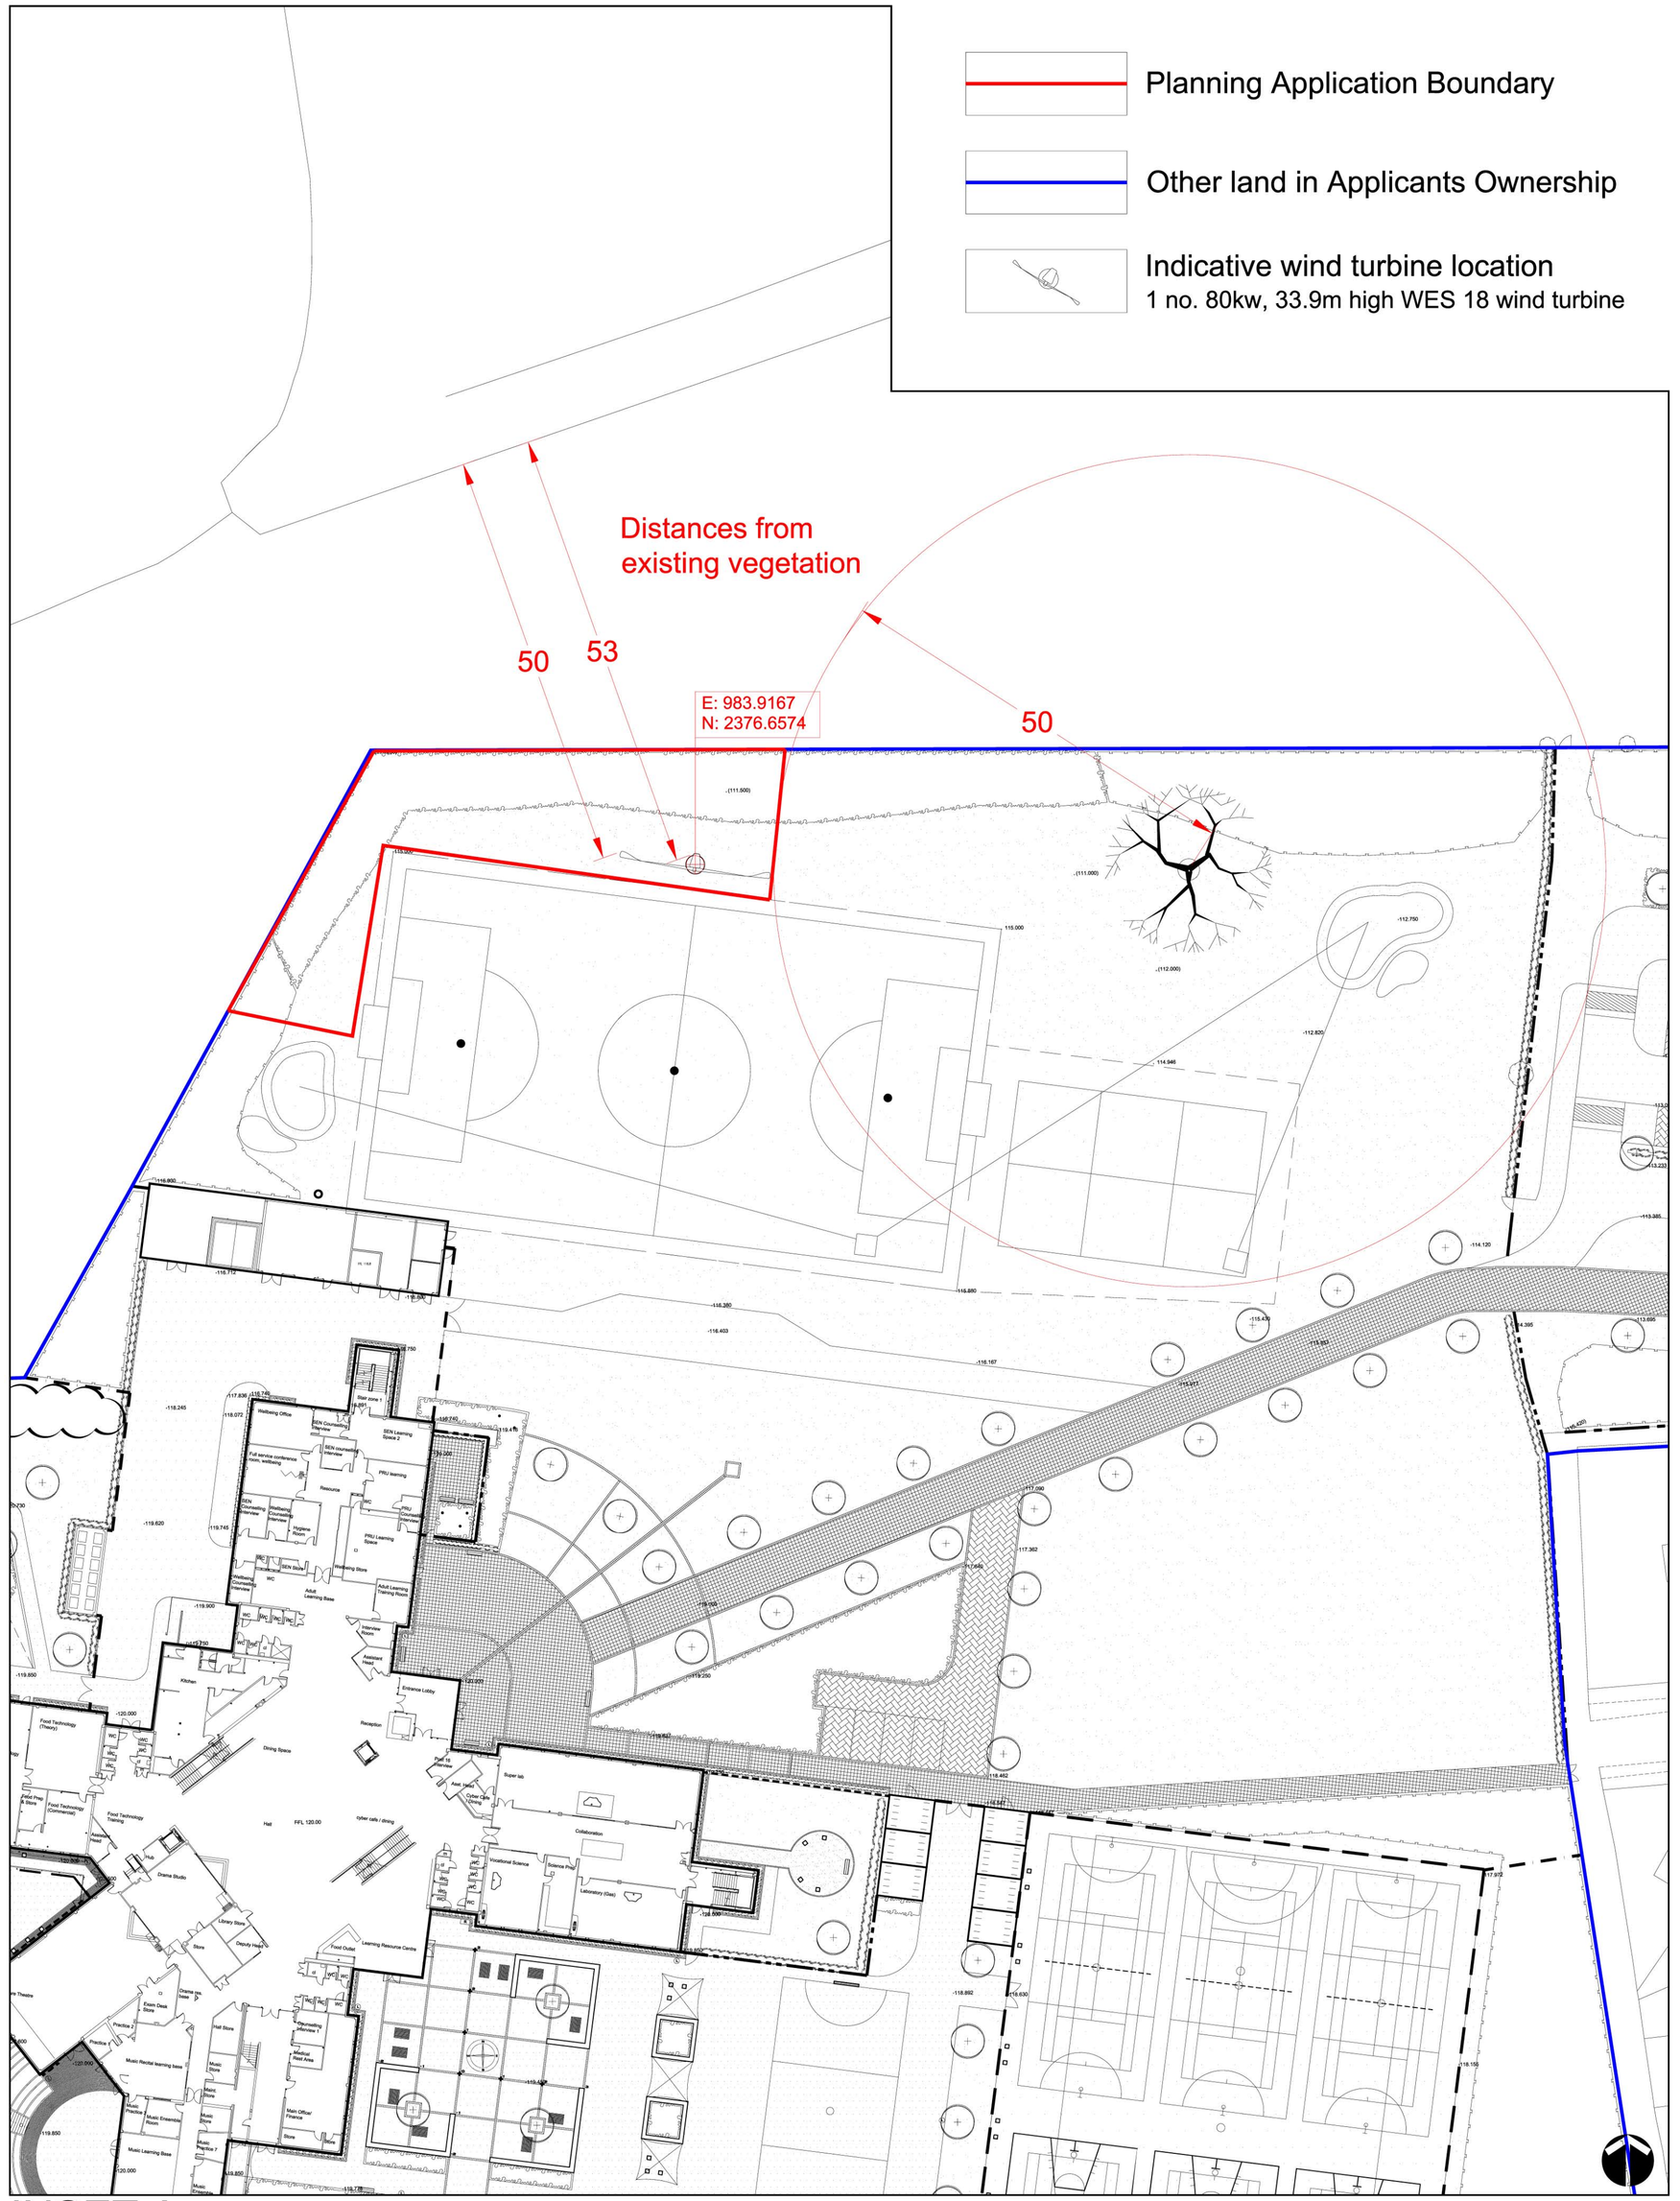

INSET A - Scale 1:500

REV.	DESCRIPTION.	DATE.
P01	Preliminary Issue	14.09.09
P02	Elevation of turbine added and site plan at 1:500 shown	10.12.09
P03	Turbine location altered. Now shown on northern boundary	24.02.10
P04	Proposed vegetation amended within 50m radius of wind turbine. Typical elevation revised to show 80kw model.	01.04.10

REV.	DESCRIPTION.	DATE.

Barnsley Partnership For Learning

Design Risk Management Reference: CDM/

PLANNING ISSUE

PROJECT
Barnsley BSF - Darton

DRAWING TITLE
Proposed Wind Turbine Location

DRAWING No.	SCALE (A1)	DATE	DRAWN	CHKD
BP4L_DAR_AWP_DR_94_BW_LL_13	As shown	14.09.09	DH	SLL

Anthony Walker and Partners Limited 10 Summerhill Terrace Newcastle upon Tyne NE4 6EB
Tel: 0191 233 0188 Fax: 0191 261 1527 Email: info@awpenvironment.co.uk www.awpenvironment.co.uk

This document is copyright and must not be used, amended or reproduced in any form without written consent from Anthony Walker & Partners