


Proposed West Elevation.

Proposed East Elevation.


Proposed South Elevation.

Proposed North Elevation.

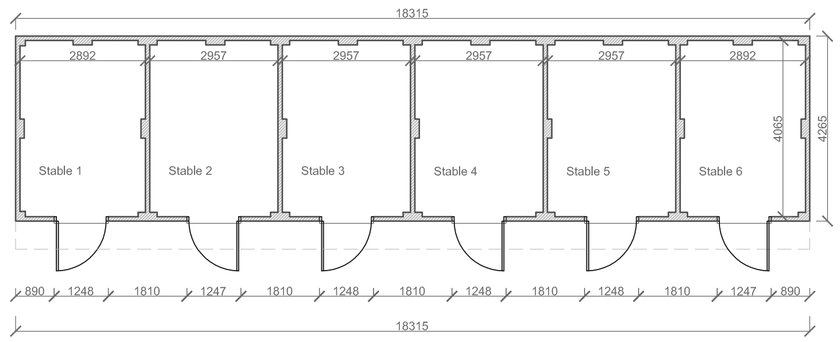

Proposed Ground Floor Plan.

Riding Stables & Exercise Area.

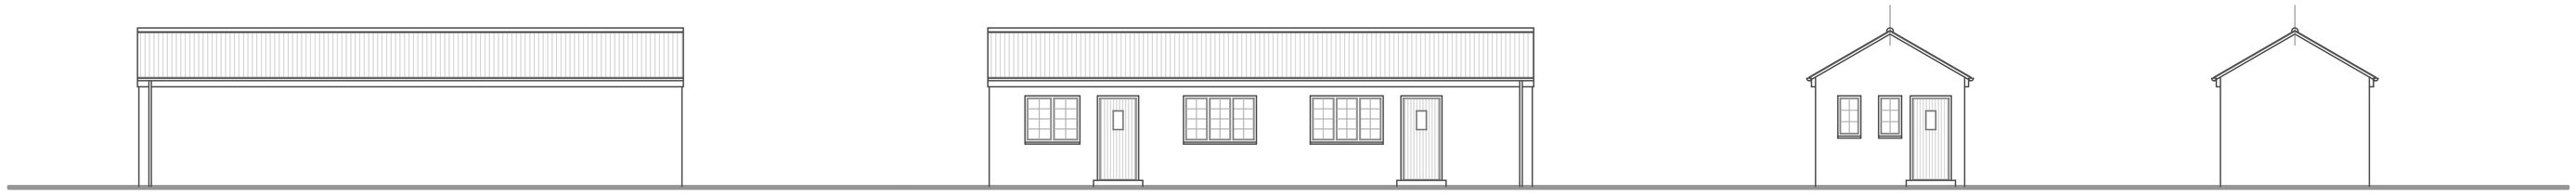


Proposed South Elevation.

Proposed North Elevation.

Proposed West Elevation.

Proposed East Elevation.

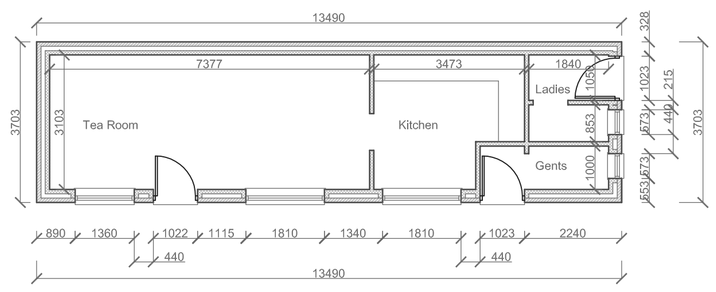

Proposed Ground Floor Plan.

Tea Room

All dimensions and levels to be checked on site by contractor prior to commencing work. Do not scale from drawing. Notify Architect immediately of any discrepancies or amendments.

COPYRIGHT.

NOTES

REVISIONS

REV.	DATE	DESCRIPTION
A	05/11/12	Preliminary Issue.

PROJECT

Proposed Tea Room, Putting Green and Stables on Land Adjacent to Burntwood Cottages, Southmoor Road, Brierley, Barnsley S72 9HD.

DRAWING TITLE

Proposed Floor Plans and Elevations.

CLIENT

Mr Rook.

DATE

November 2012

SCALE

1 : 100.

Job No.	DWG No.
Rook	3

REVISION

A