

Drawing No.	Rev No.
MJB002 -001	



INDICATIVE
ONLY

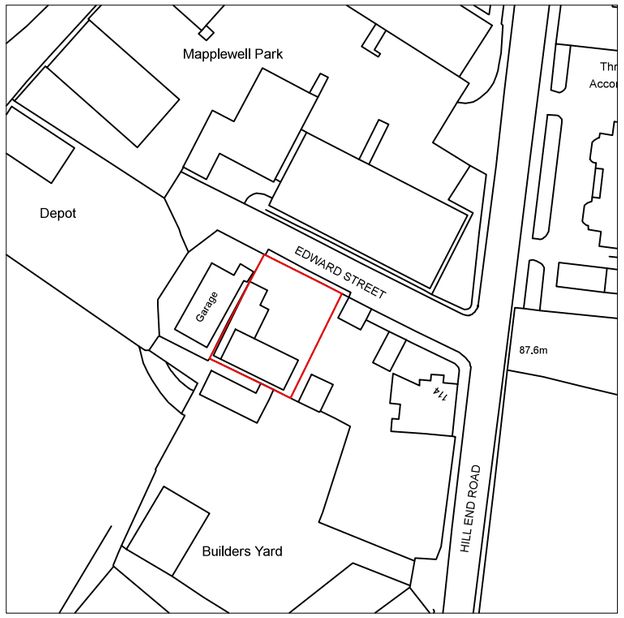

LOACATION PLAN
SCALE 1:1250 AT A3

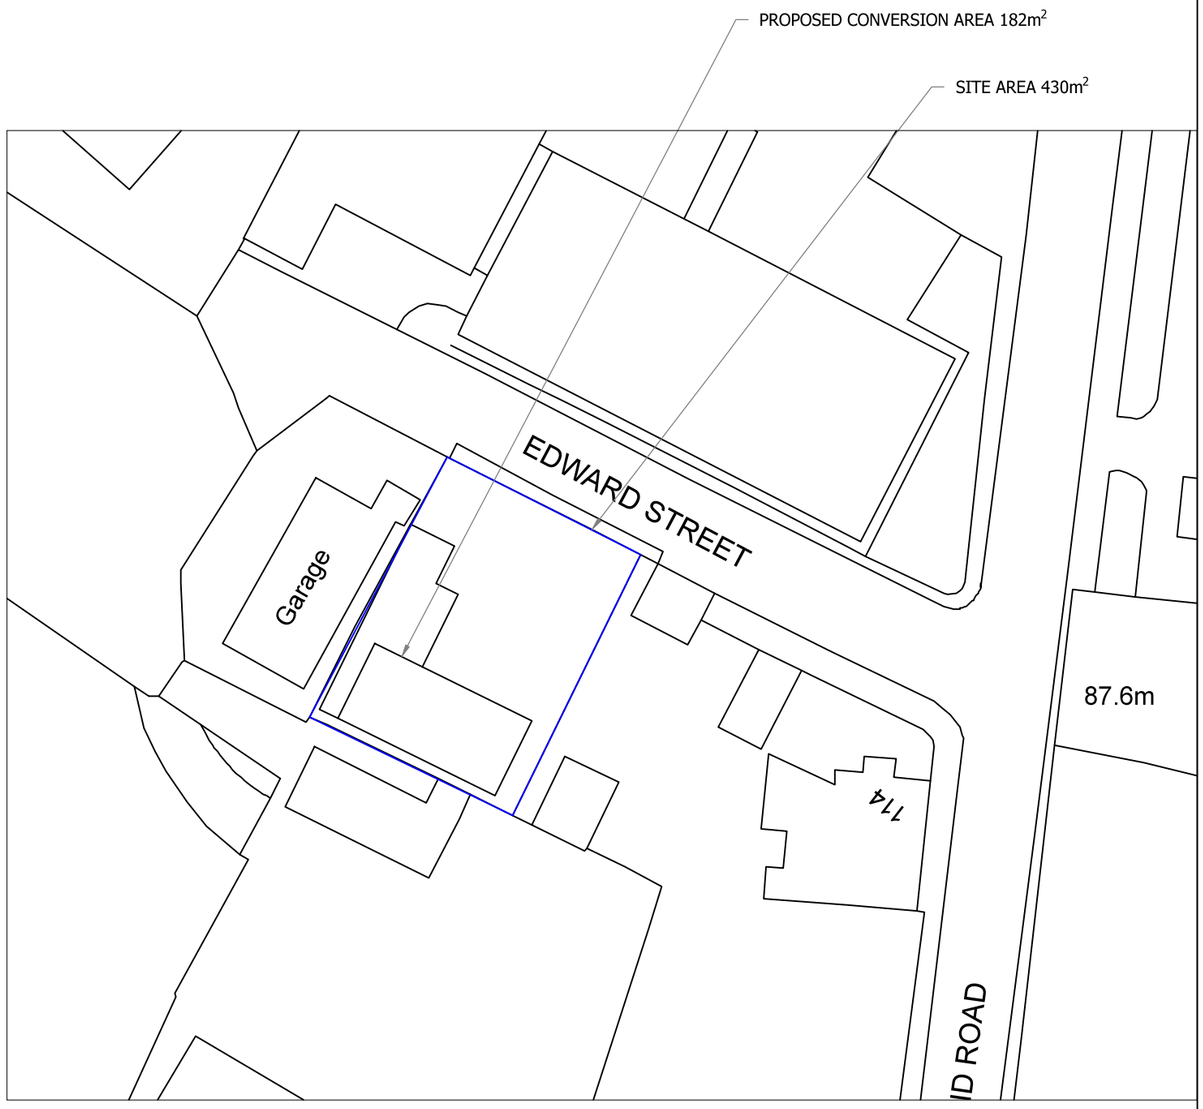

SITE PLAN
SCALE 1:500 AT A3

DO NOT SCALE: Contractor to check all dimensions and report any omissions or errors

NOTES

Rev	Description	By	Chk	App	Date

JRB DESIGNS Ltd
166 Churchfield Lane
Darton
Barnsley
S75 5EA
Tel: 01226 383542
Fax: 01226 380078
Mob: 07970 541192
Email: john@jrbdesigns.co.uk

This drawing is copyright. © jrbdesigns Ltd.

Client
MR J BOUGNOT

Drawing Title
SITE PLANS

Address
1 EDWARD STREET
MAPPLEWELL
BARNSLEY
S75 6BL

Project Title:
HMO LAYOUT

Purpose of Issue:
CONSTRUCTION

Drawing Status
FIRST ISSUE

Scale at A3	Drawn By	Date	
AS SHOWN	JRB	03/06/2022	
Checked By	Date	Approved By	Date
JB	03/06/2022	JB	03/06/2022
Project No.		Drawing No.	Revision
MJB002		001	-

APPROVAL ☒ INFORMATION ☐ TENDER ☐ CONTRACT ☐ CONSTRUCTION ☐