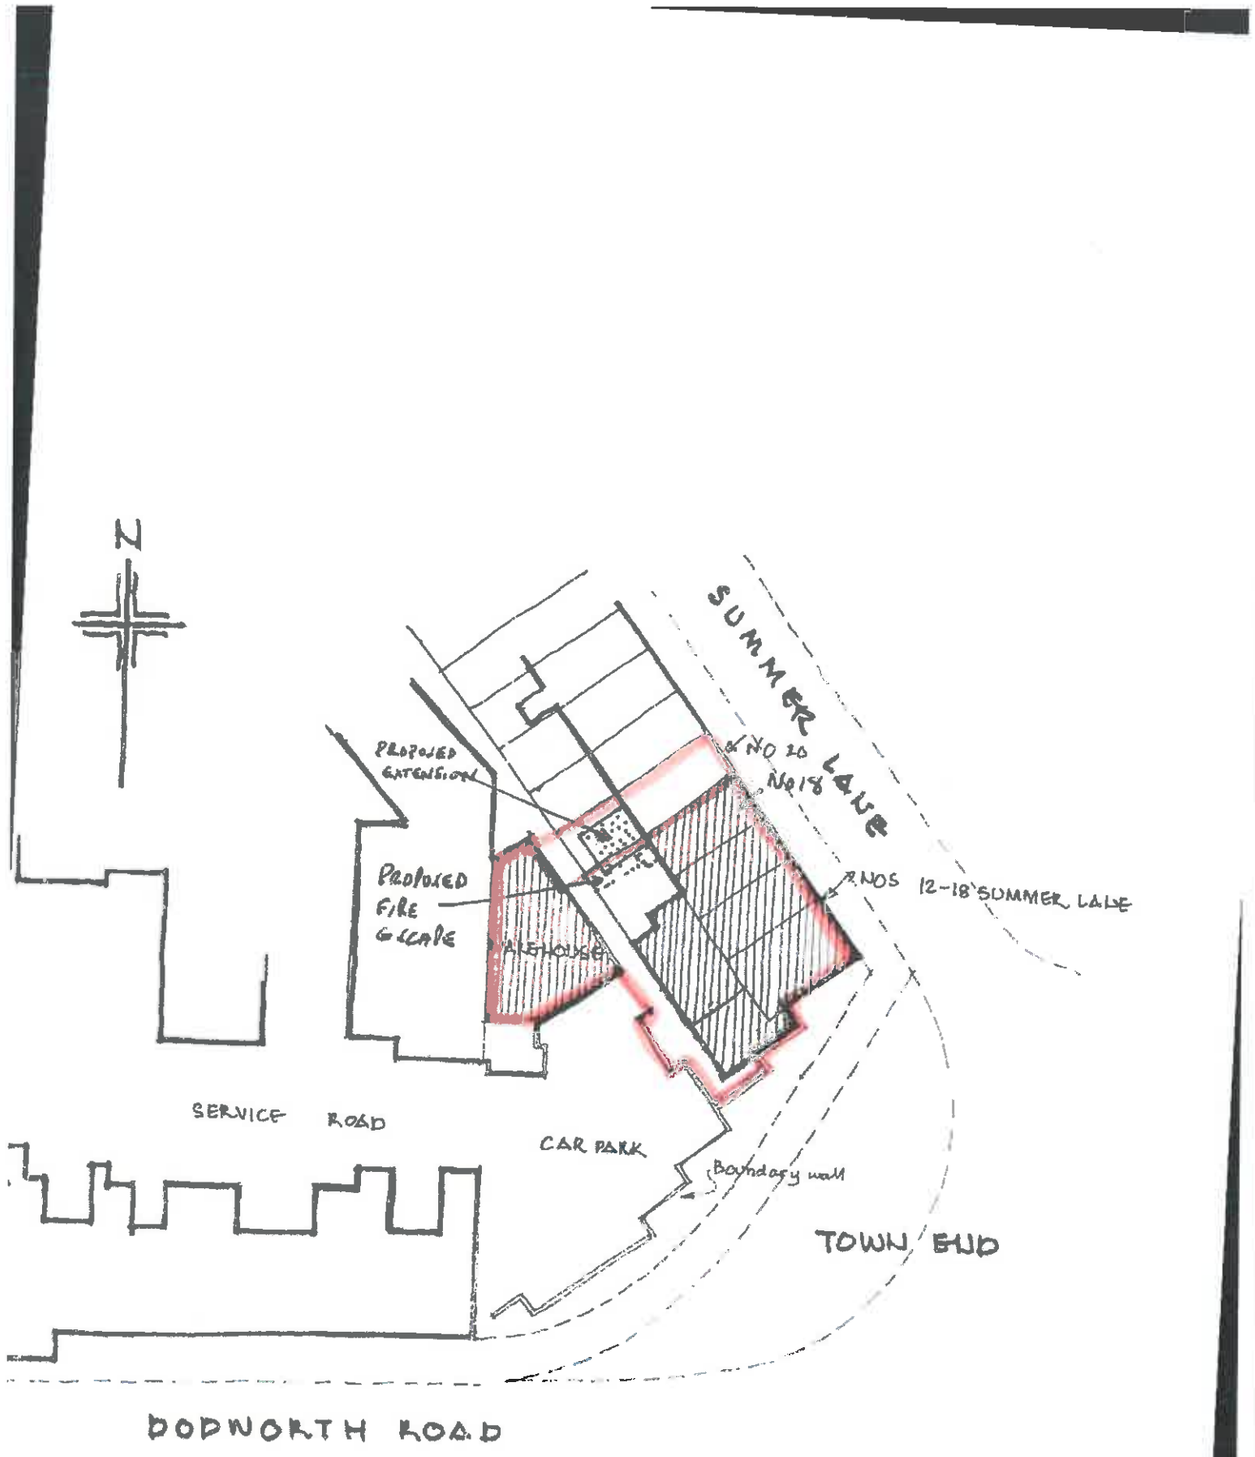

N
SUMMER LANE
PROPOSED EXTENSION
NO 20
No18
PROPOSED FIRE ESCAPE
NOS 12-18 SUMMER LANE
SERVICE ROAD
CAR PARK
Boundary wall
TOWN END
DODWORTH ROAD

1/500m scale)

EXISTING 18 SUMMER LANE

SCALE 1:50

SKETCH IDEA FOR EXTERNAL FIRE ESCAPE 1ST FLOOR

DRAIN PIPE

SOIL PIPE

SOIL PIPE

ROLLER SHUTTER

CONCRETE YARD

PATH TO REAR OF PROPERTY

WAREHOUSE

PROPOSED 18 SUMMER LANE

DRAIN PIPE

SOIL PIPE

SOIL PIPE

ROLLER SHUTTER

PROPOSED REAR EXTENSION

175mm RISES 275mm TREADS 1000mm WIDE

PROPOSED REAR EXTENSION TO No. 20

PLAT FORM

CONCRETE YARD


PATH TO REAR OF PROPERTY

WAREHOUSE


GLARE FROM [illegible]

No 20 SUMMER LANE

EXISTING PLAN
SIDE ELEVATION (WEST)

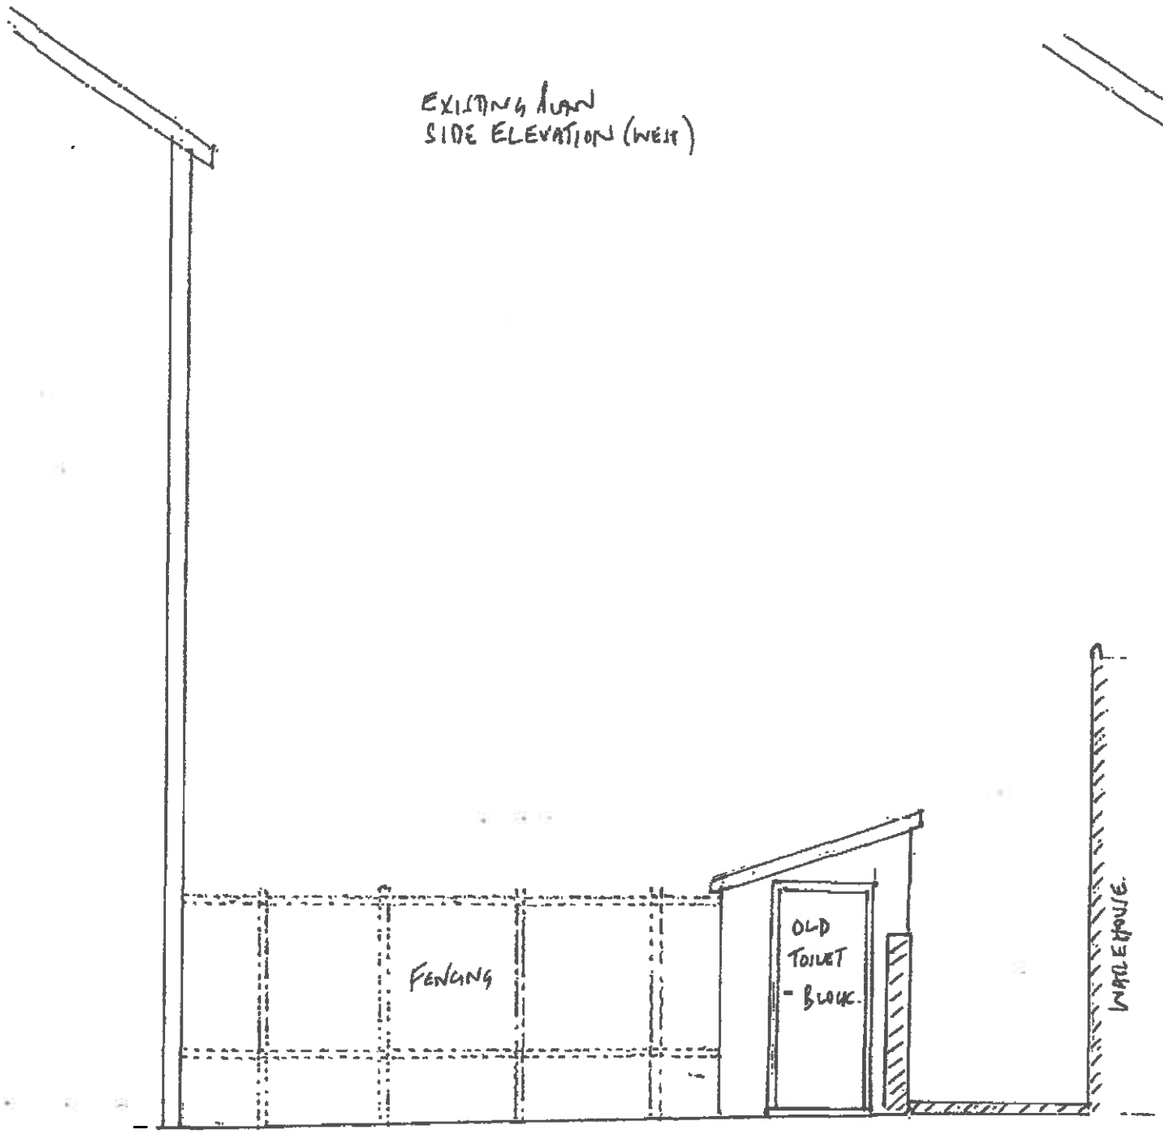


PROPOSED PLAN
SIDE ELEVATION (WEST)

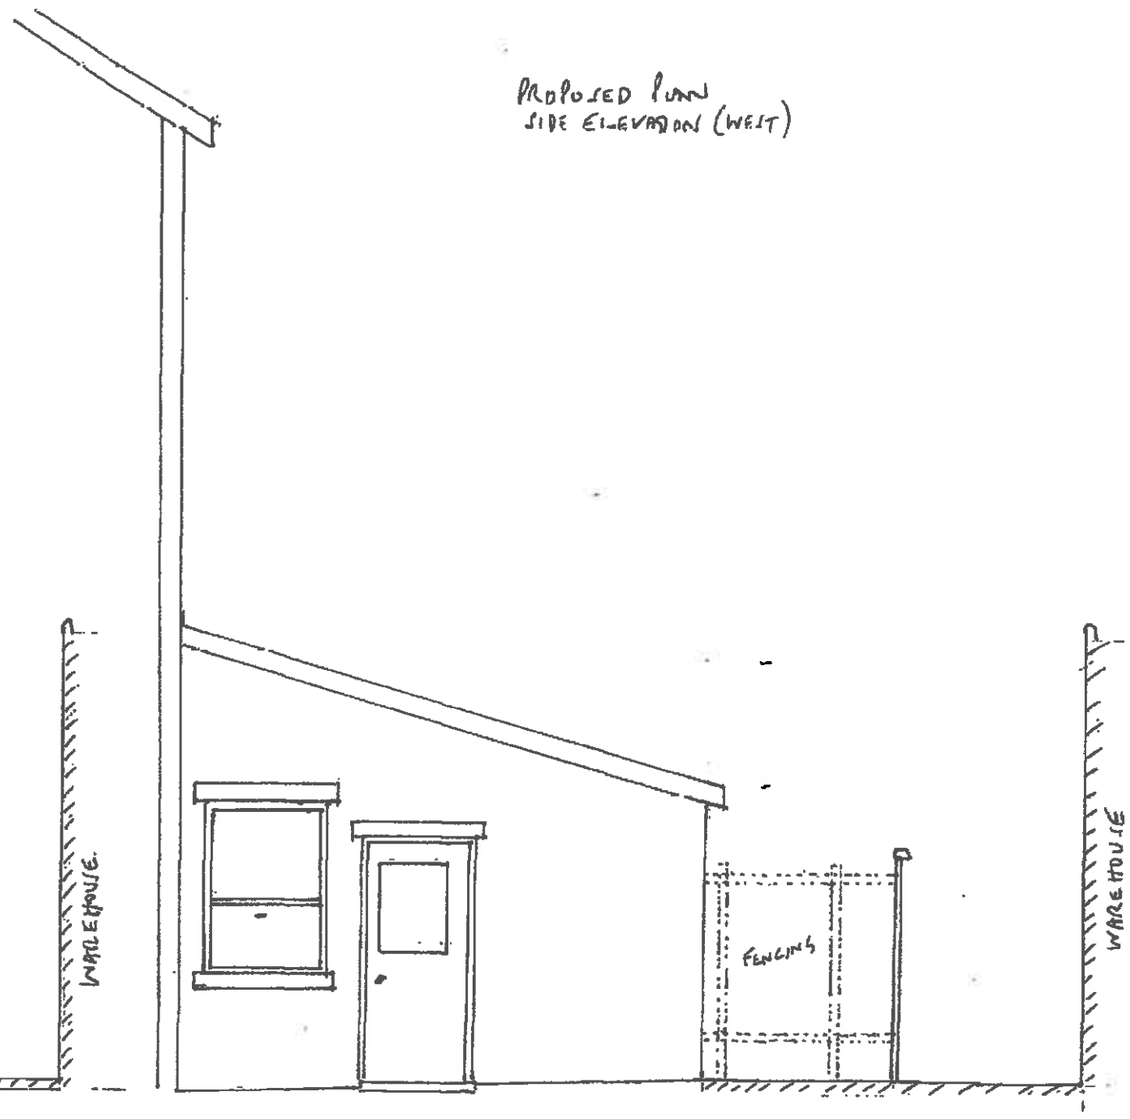


SCALE 1:50

No. 20
SUMMER LANE

EXISTING PLAN
GROUND FLOOR

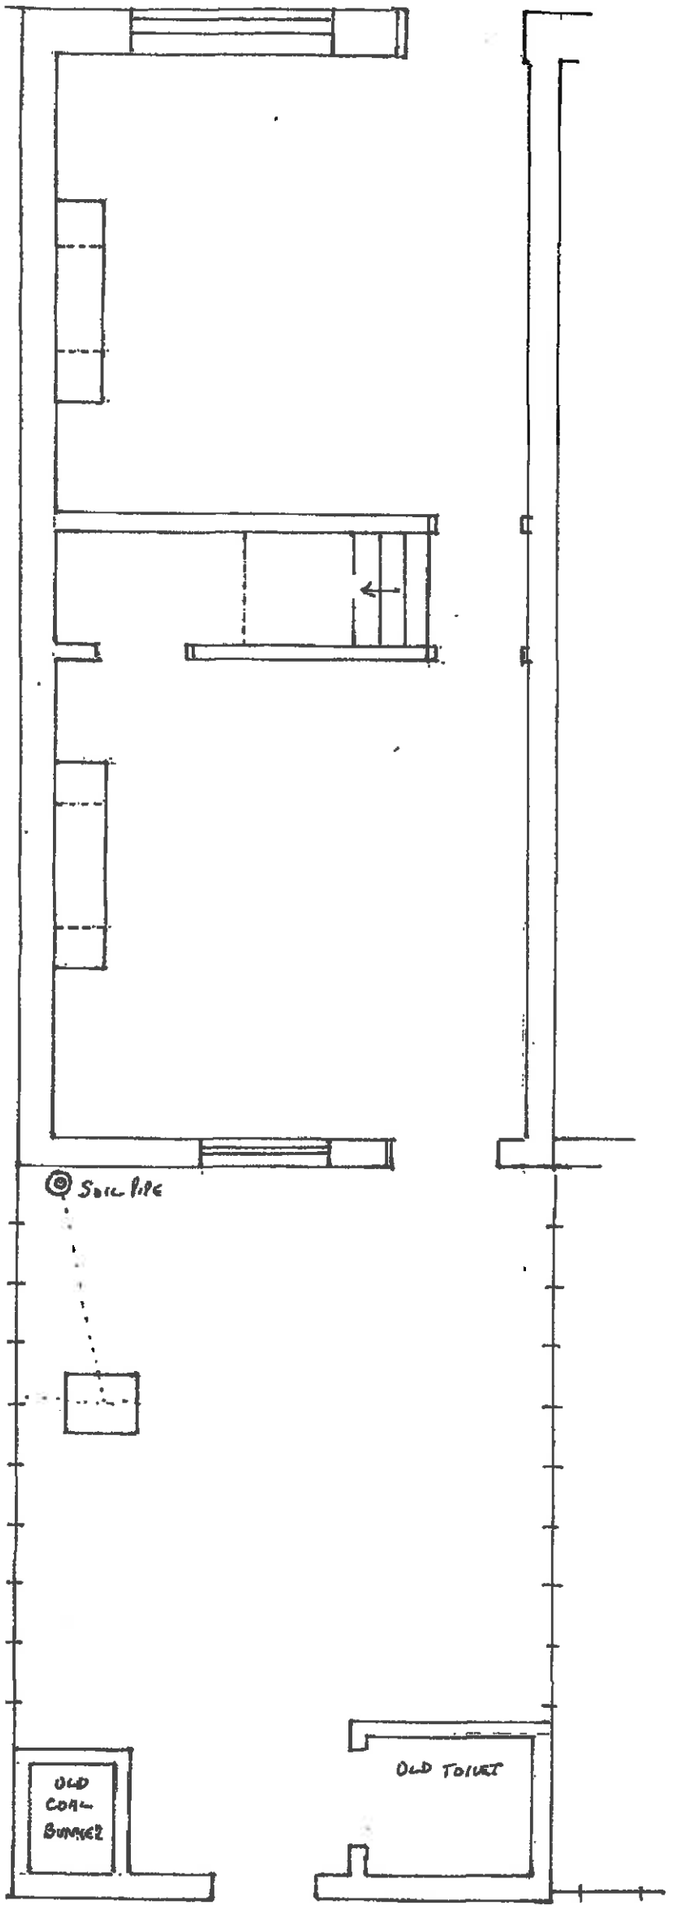



PROPOSED PLAN
GROUND FLOOR

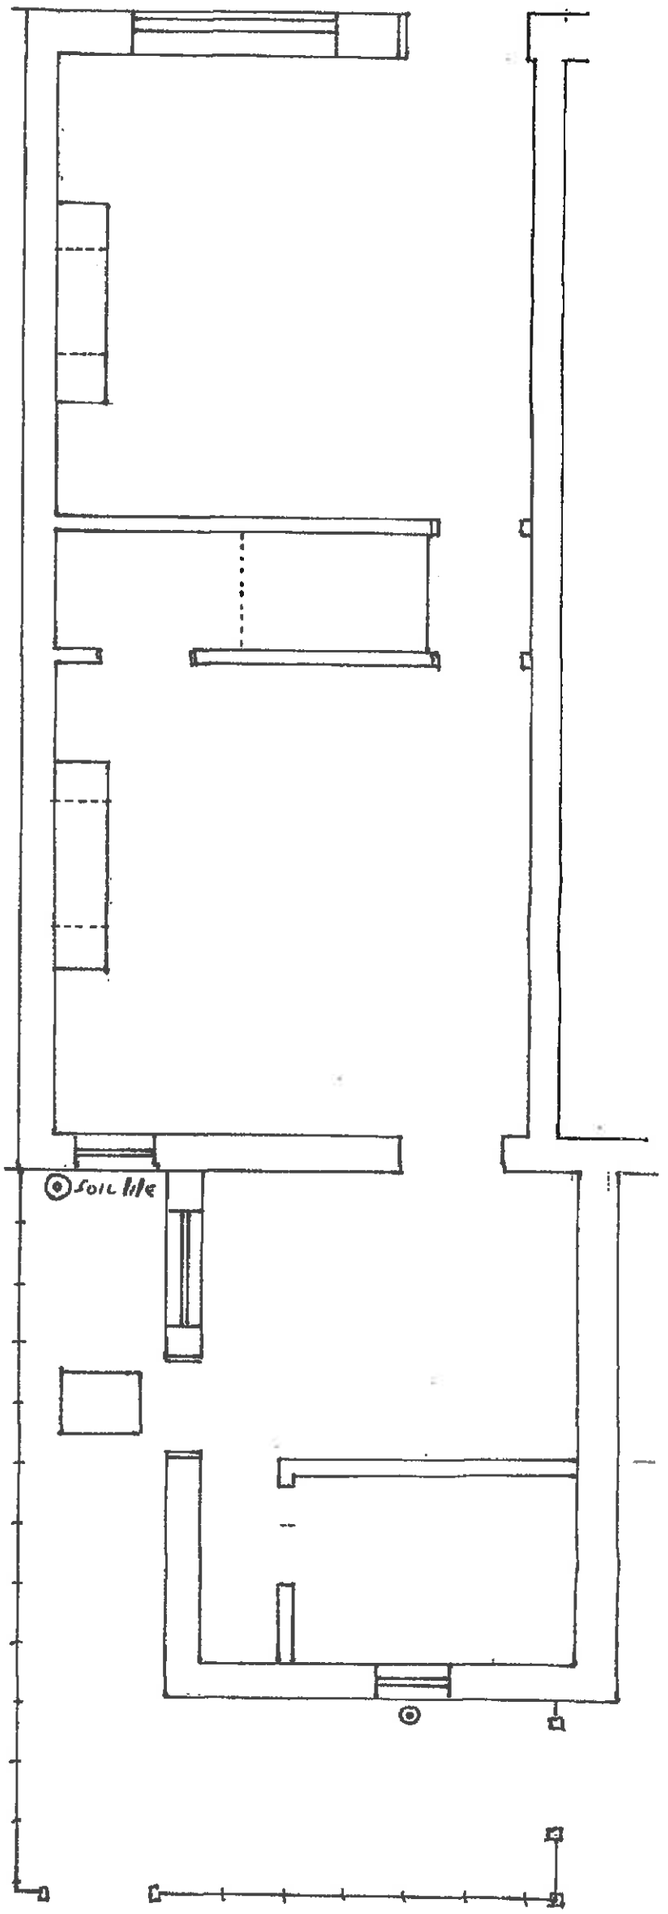

- REMOVE OLD COAL BUNKER + OLD TOILET
- RE-INSTATE BOUNDARY WITH WOODEN FENCING
- BUILD SINGLE STOREY EXTENSION IN BRICKWORK + SLATES TO MATCH SURROUNDING AREA
- WHITE P.V.C. WINDOWS DOUBLE GLAZED
- EXTENSION TO HOUSE TOILET / COOKING / WASHROOM - UTILITY


SCALE 1:50

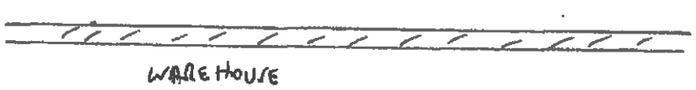

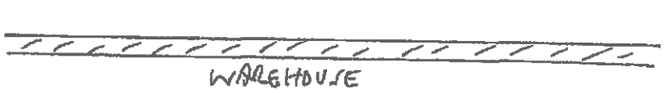


No 20 SUMMER LANE

EXISTING PLAN
REAR ELEVATION

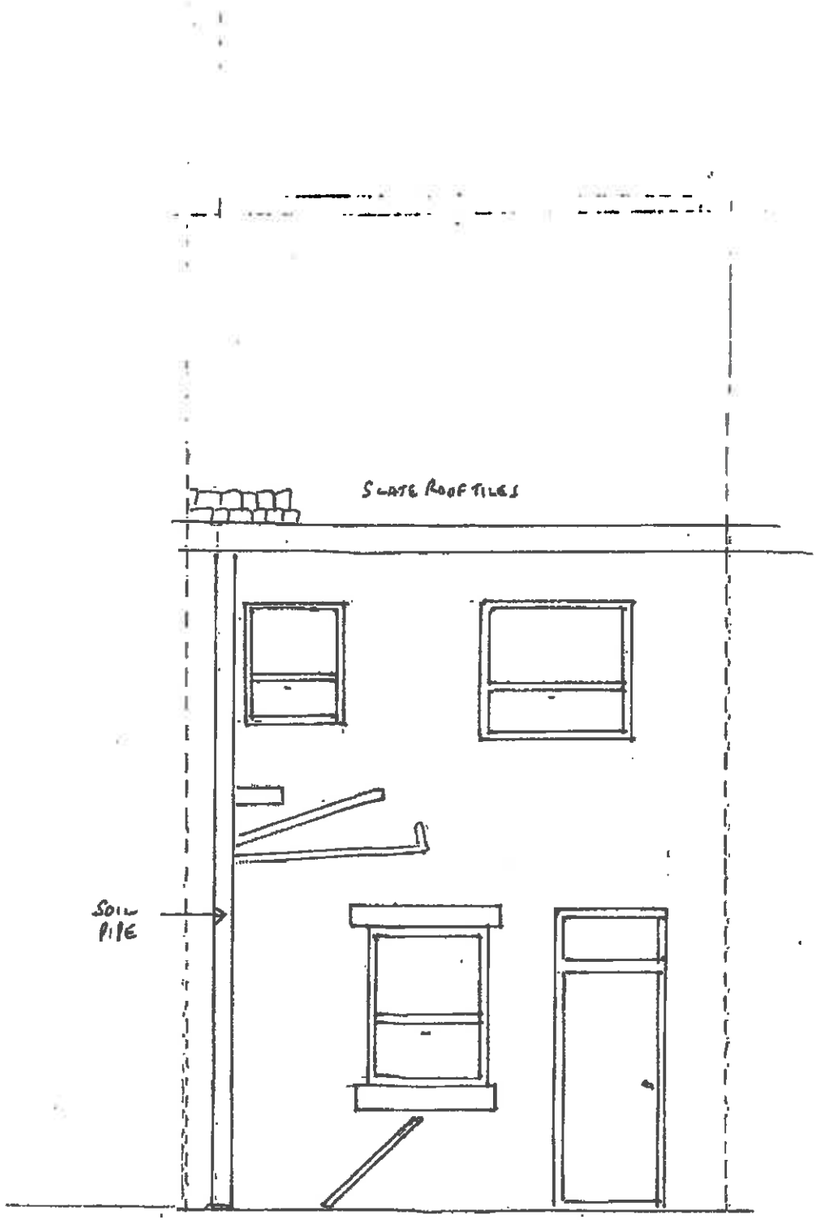

REMOVE EXISTING GROUND FLOOR WINDOW + BRICKUP
REMOVE EXISTING GROUND FLOOR DOOR (RE-USE IN EXTENSION

PROPOSED PLAN
REAR ELEVATION

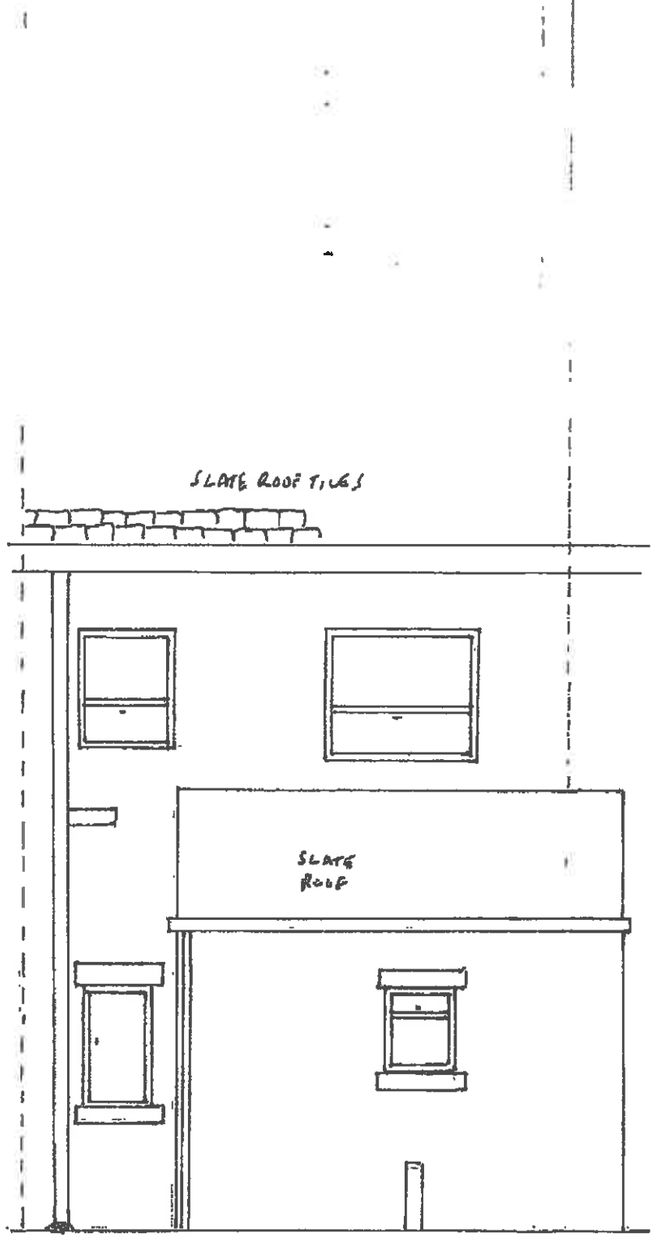

SCALE 1:50