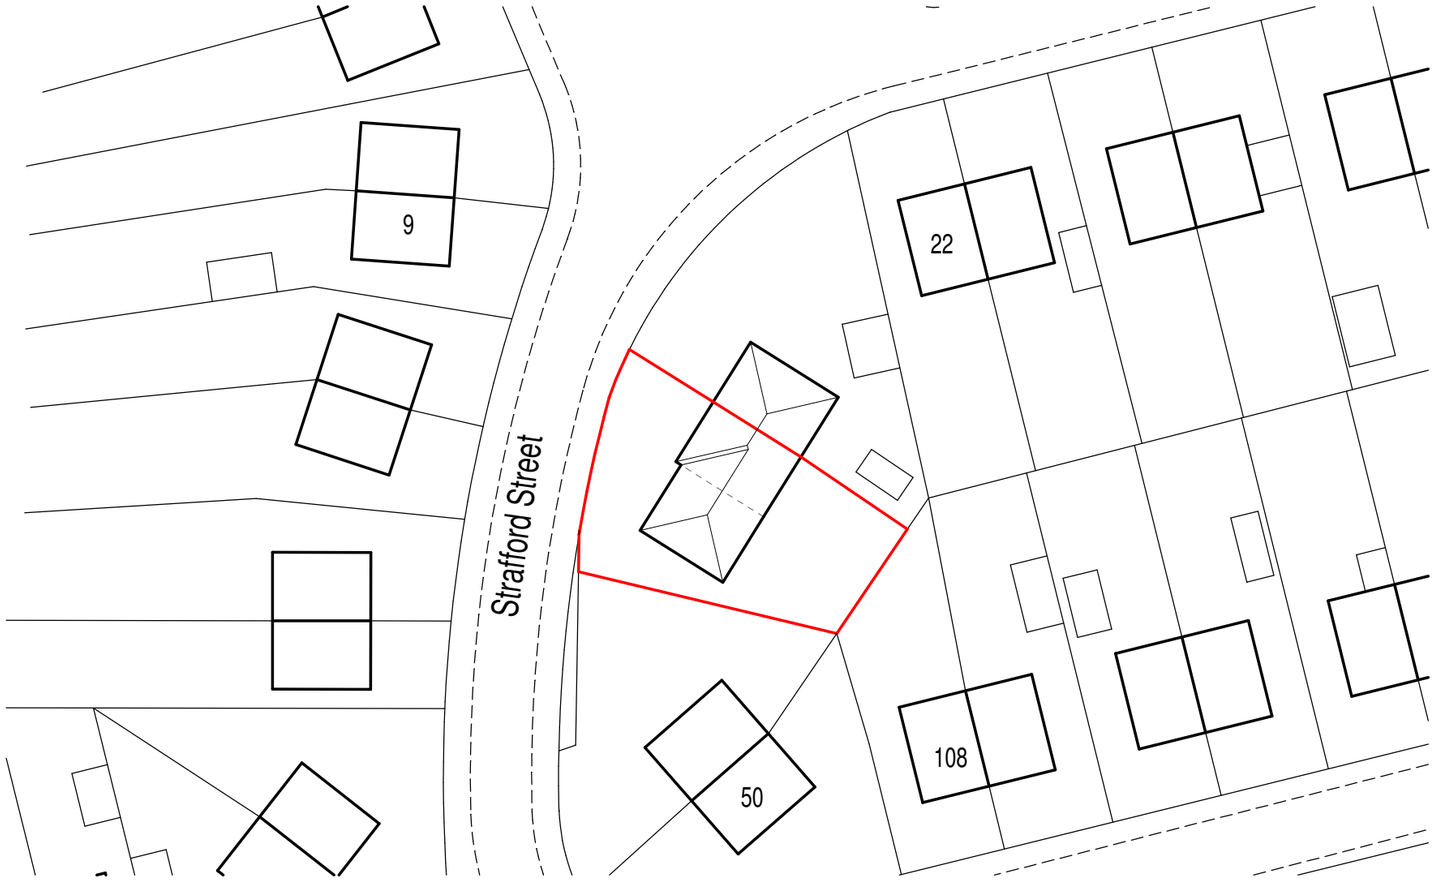


rev A - Aug 18 - Extension set back

MR H WELLS

48 STRAFFORD STREET
DARTON
S75 5LD

SITE PLAN

scale	date	drawn	checked
1:500 @ A3	JUNE 18	PB	

drawing no	revision
18 - 115 - 2	A

C3 Architectural Planning & Design Ltd

Tel 07914 939157
web www.c3planninganddesign.co.uk
email info@c3planninganddesign.co.uk