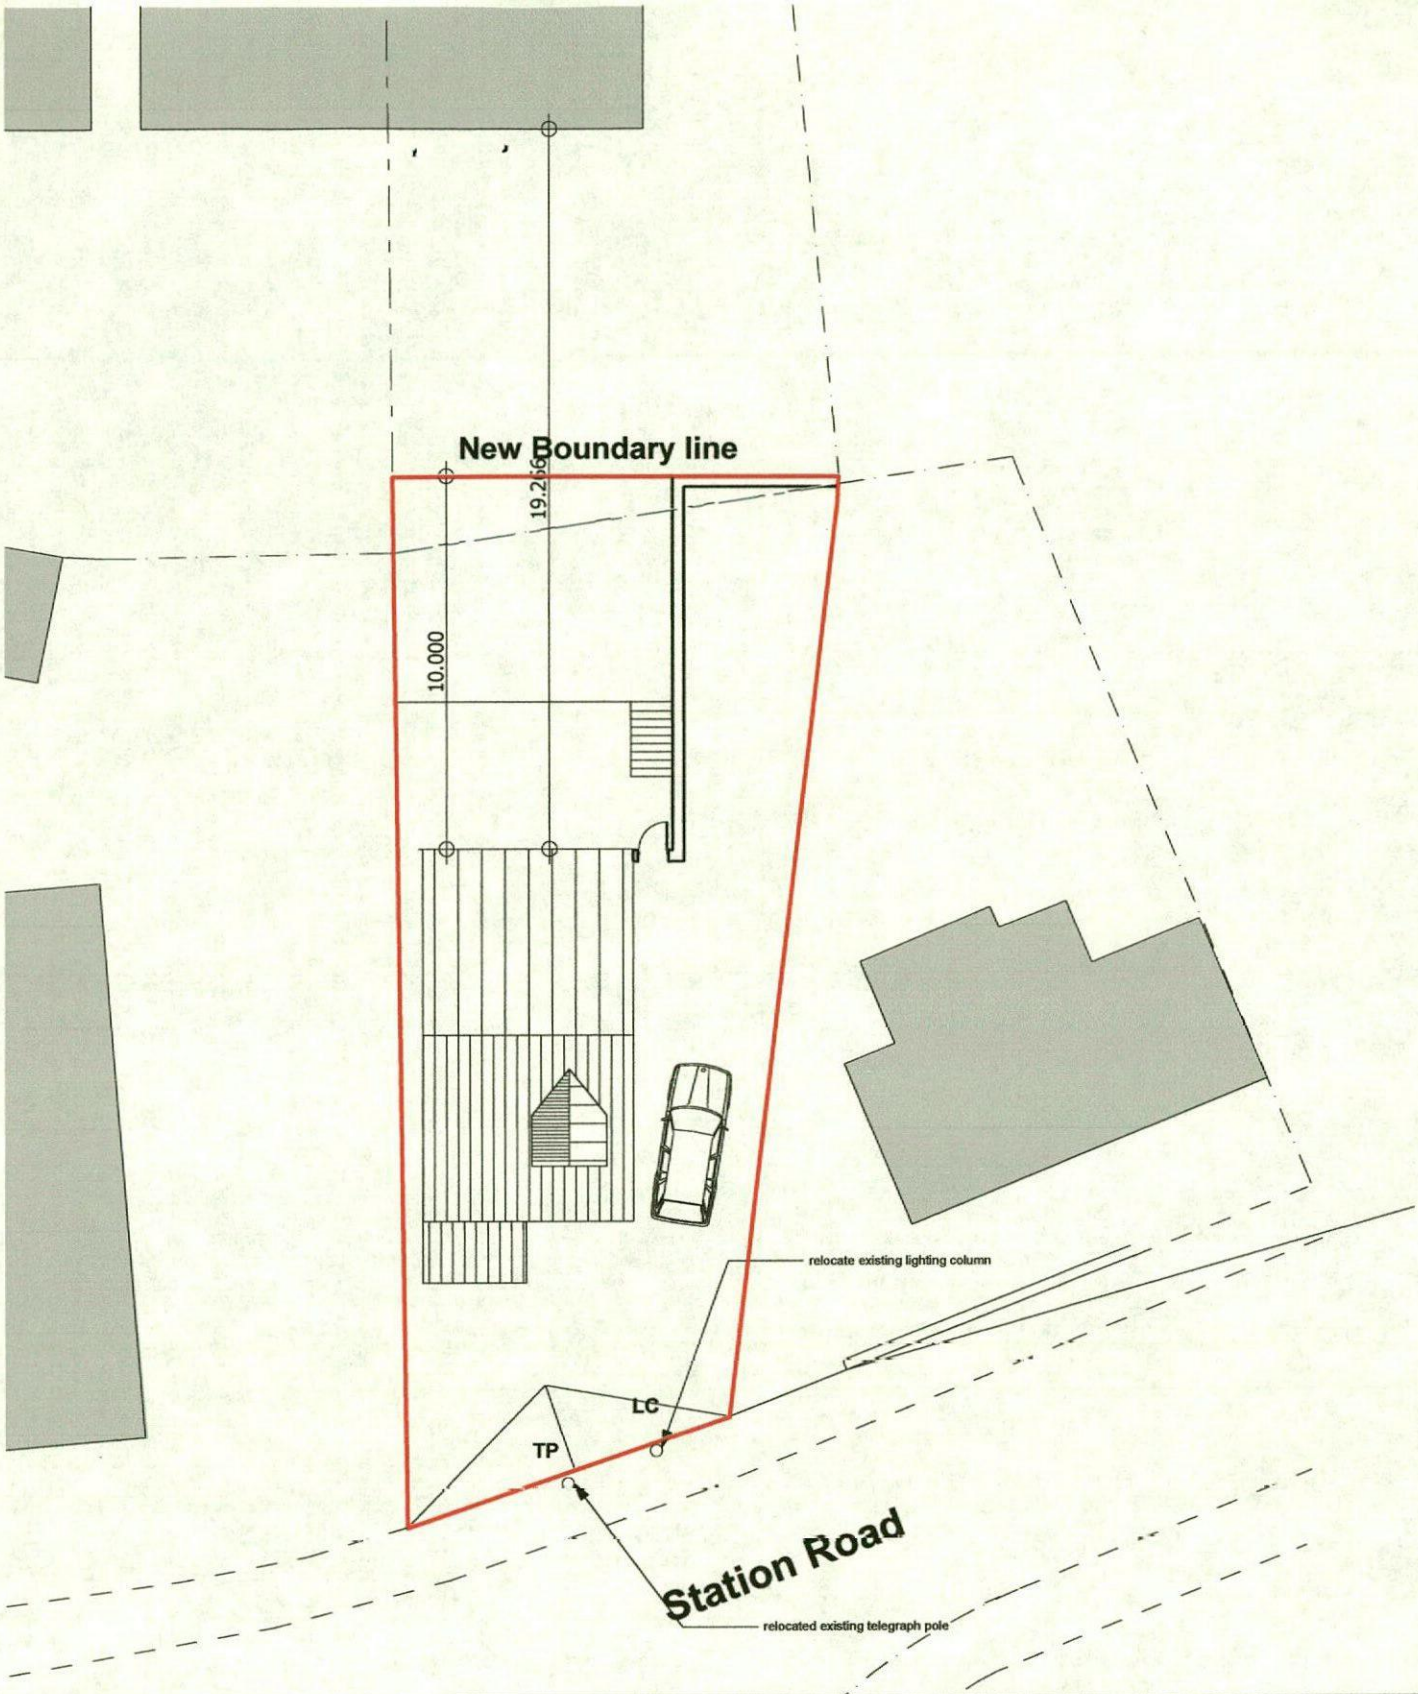


Alan Robinson
Chartered Architect BA Dip Arch RIBA, BSc (Hons)PM
2 Gawber Road, Barnsley S75 2AF
Tel/Fax 01226 286066 Mob 07947808933

Drawing Nr: SP1

Drawing By: AR

Drawing Name **Site Plan**

Drawing Status

Client Tankersley Development Ltd

Project: Proposed 1 Nr Residential Dwelling land at Station Road, Barnsley

Drawing Scale **1:200**

Drawing date: 14/11/19 Rev:

0. Ground Floor (7) 1:200