

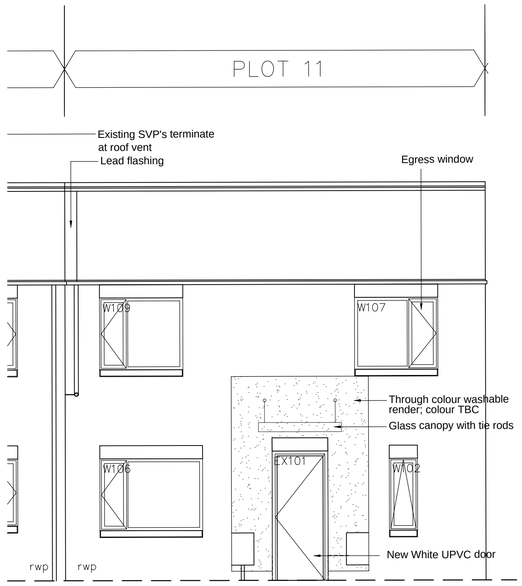


FRONT ELEVATION

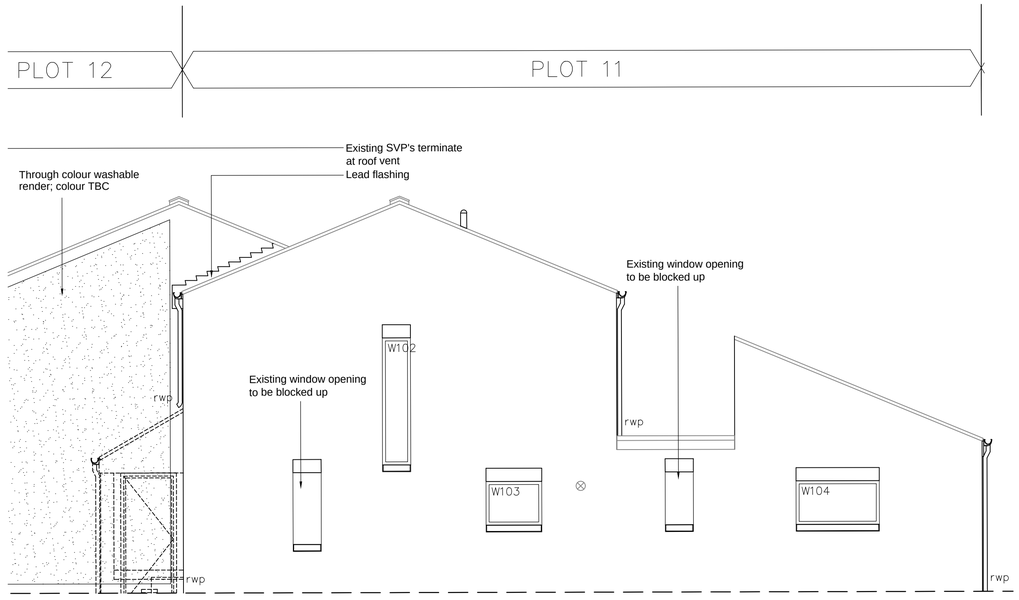


SIDE ELEVATION

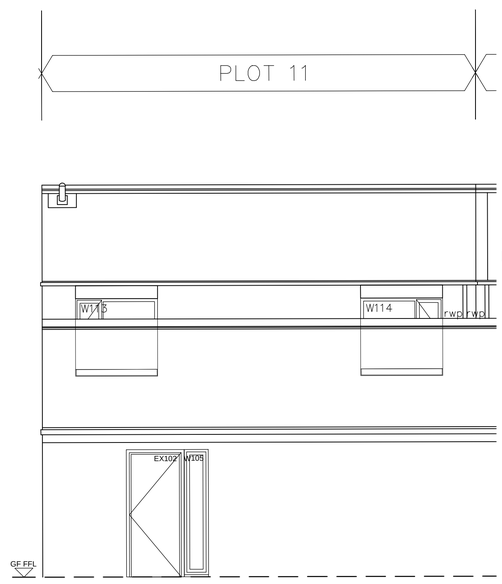


REAR ELEVATION

KEY PLAN

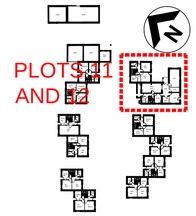

Notes:

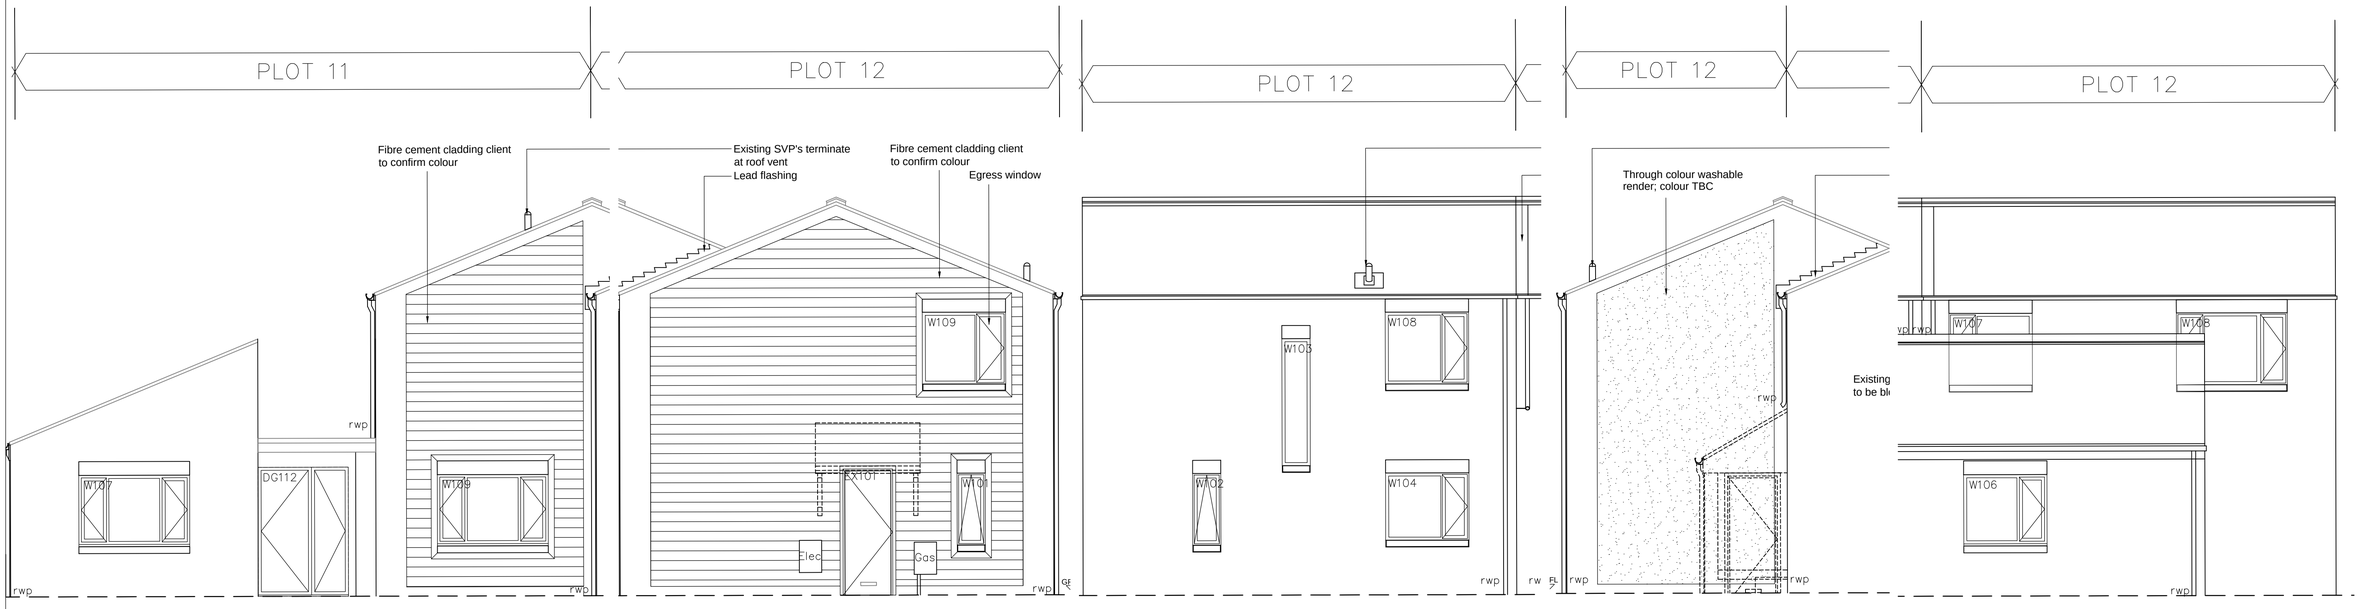

SIDE ELEVATION

FRONT ELEVATION

SIDE ELEVATION

REAR ELEVATION

SIDE ELEVATION

PLOT 12 PROPOSED ELEVATIONS

CONSTRUCTION ISSUE						
C3	OS	01.08.18	PN	01.08.18		
EGRESS WINDOWS ADDED TO PLOT 11 W112 & PLOT 12 W109						
P2	PJN	20.06.18	GE	20.06.18		
COMMENT						
REV	DRAWN	DATE	CHECKED	DATE	APPROVED	DATE

THIS DRAWING IS PRODUCED FOR USE IN THIS PROJECT ONLY AND MAY NOT BE USED FOR ANY OTHER PURPOSE. NPS PROPERTY CONSULTANTS LTD ACCEPT NO LIABILITY FOR THE USE OF THIS DRAWING OTHER THAN THE PURPOSE FOR WHICH IT WAS INTENDED IN CONNECTION WITH THIS PROJECT AS RECORDED IN THE 'PURPOSE FOR ISSUE' AND 'FILE STATUS CODE'.

THIS DRAWING MAY NOT BE REPRODUCED IN ANY FORM WITHOUT PRIOR WRITTEN AGREEMENT OF NPS PROPERTY CONSULTANTS LTD.

© CROWN COPYRIGHT AND DATABASE RIGHTS 2018 ORDNANCE SURVEY LICENCE NUMBER 100022264

RESPONSIBILITY IS NOT ACCEPTED FOR OTHERS SCALING DIRECTLY FROM THIS DRAWING. DO NOT SCALE FROM THIS DRAWING, USE WRITTEN DIMENSIONS ONLY.

0m 0.5 1.0 1.5 3.0m

1:50

ORIGINAL SHEET SIZE A1

CLIENT
BERNESLAI HOMES

TITLE
PROPOSED ELEVATIONS - PLOTS 11-12

PROJECT
KERESFORTH CLOSE,
RESIDENTIAL CONVERSIONS

nps group
NPS Barnsley Ltd
Gateway Plaza, Sackville St, Barnsley, South Yorkshire, S70 2RD.
Tel: 01226 774605; Email: barnsley@nps.co.uk
web:www.nps.co.uk

SCALES	DISCIPLINE	PROJECT NUMBER
1:50	ARCHITECT	07-17-18-1-1409
DRAWING NUMBER		REV CODE
NPS-DR-A-(00)-036		C3
STATUS CODE	PURPOSE OF ISSUE	DRAWN BY
S0	CONSTRUCTION	PJN

File Path: G:\Working Documentation - Projects\Design Folder\2018_Projects\07-17-18-1-1409 Keresforth close\2-10 Edwards\Set 4 15.10.18\036-Proposed Elevations - Plots -11-12-S0-C3\07-17-18-1-1409-NPS-XX-00-DR-A-036-Proposed Elevations - Plots -11-12-S0-C3.dwg, Saved: 16 October 2018 09:47:27, By: Van Bellen , Jamie

Date Plotted: 16 October 2018 15:22:36

© COPYRIGHT NPS GROUP 2018