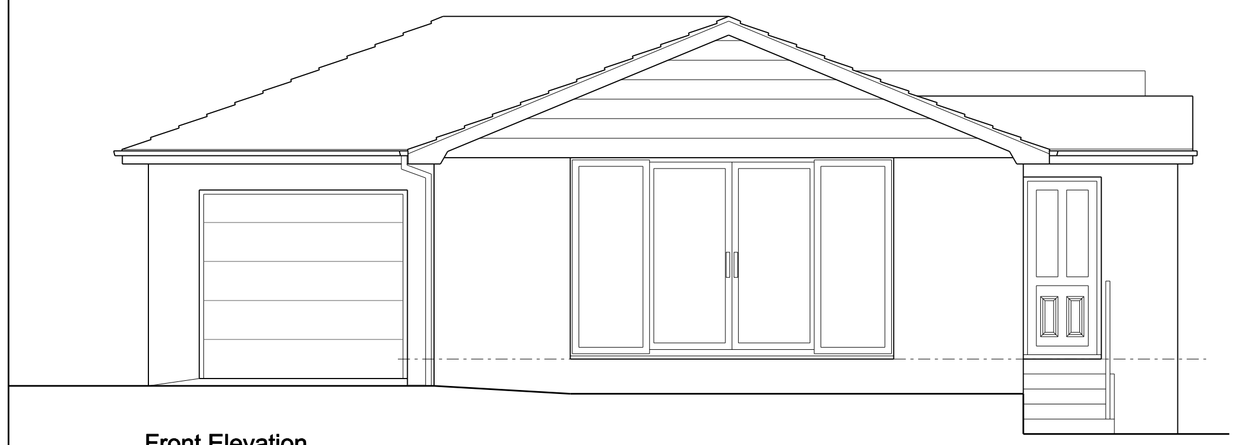

Front Elevation

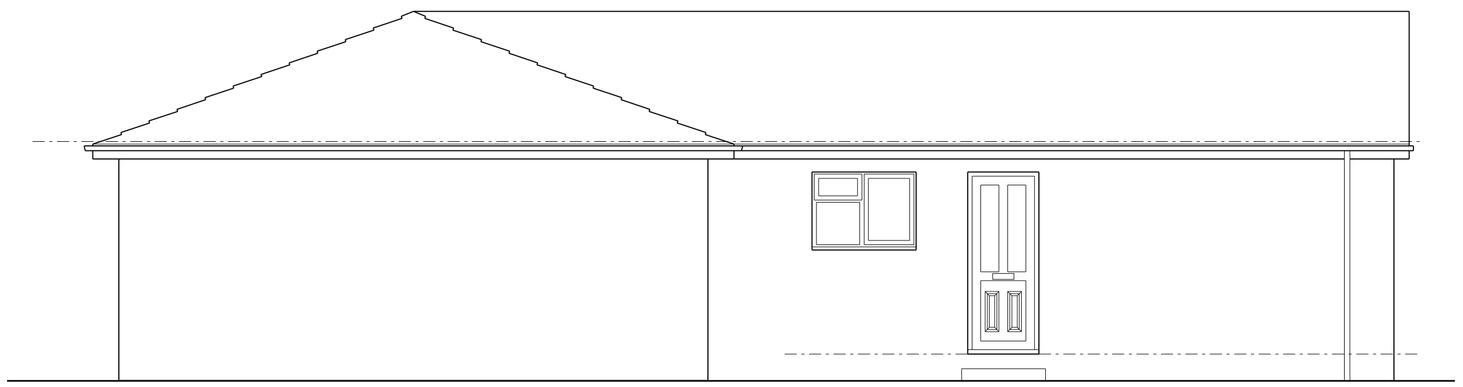

Side Elevation

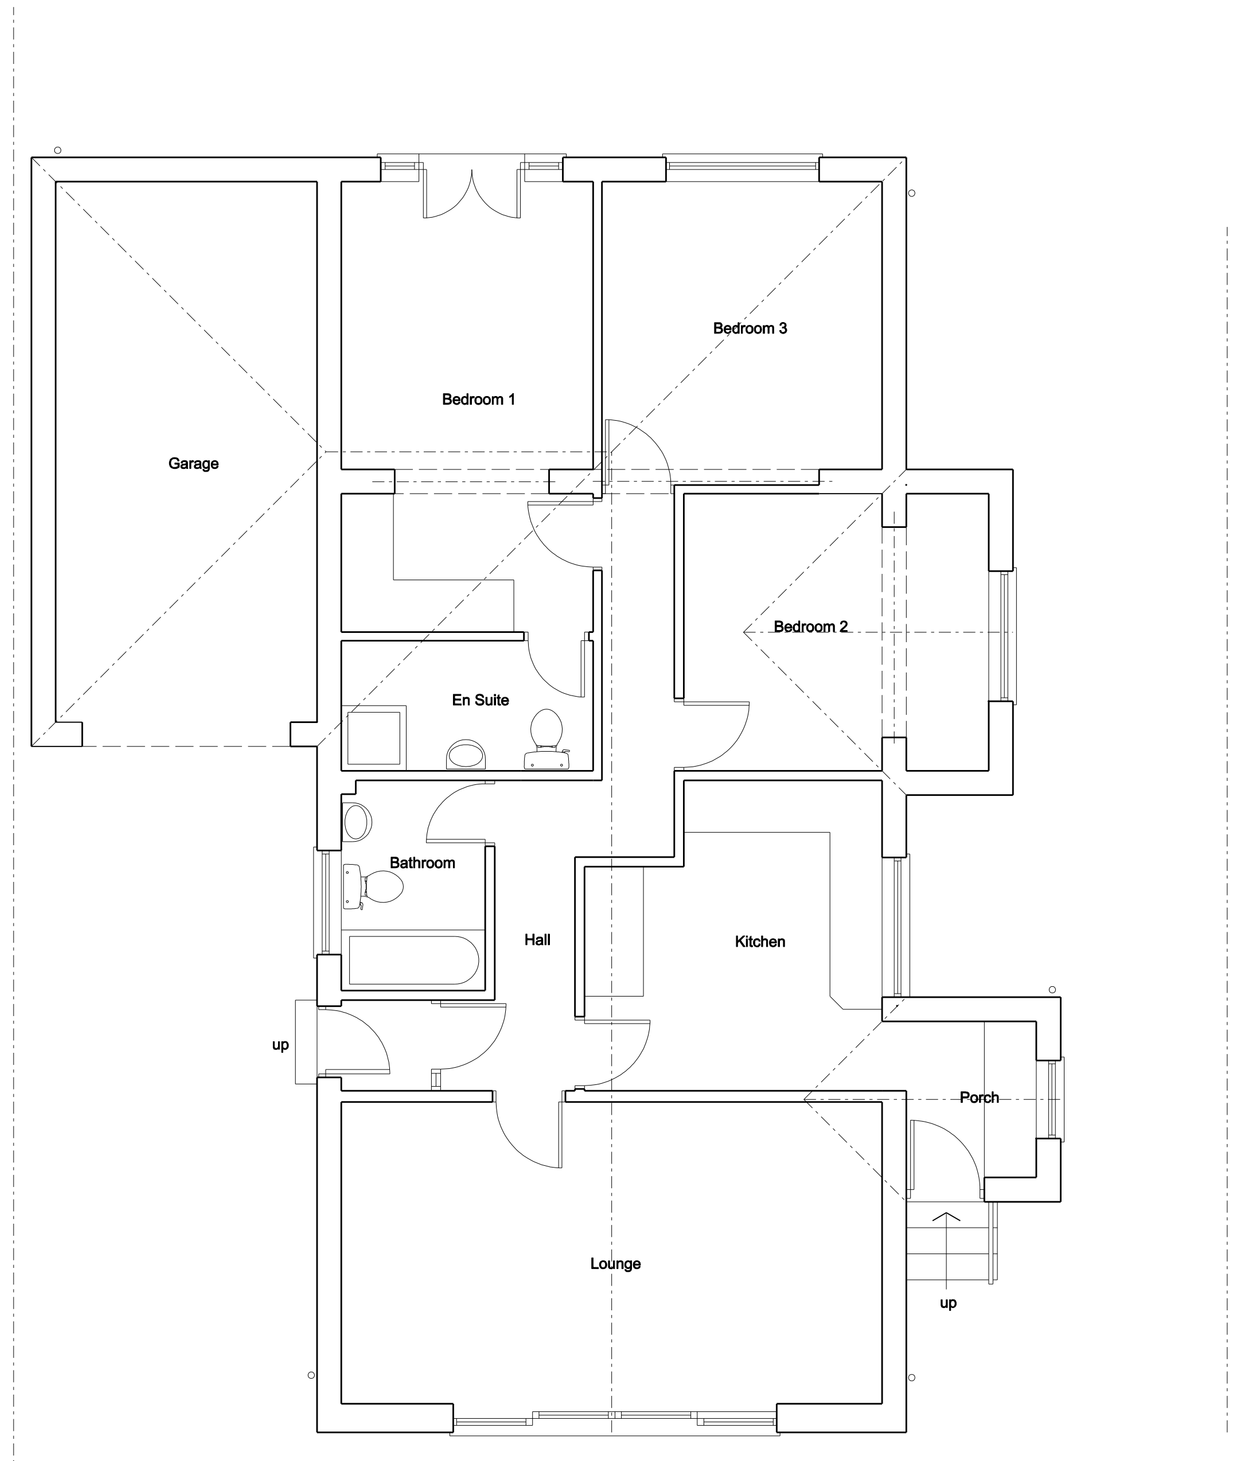

Existing Ground Floor Plan

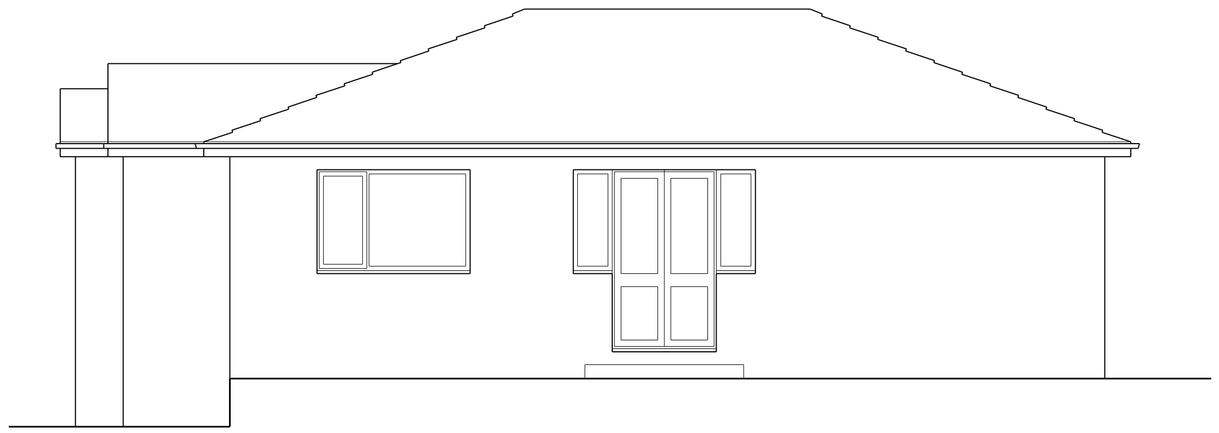

Rear Elevation

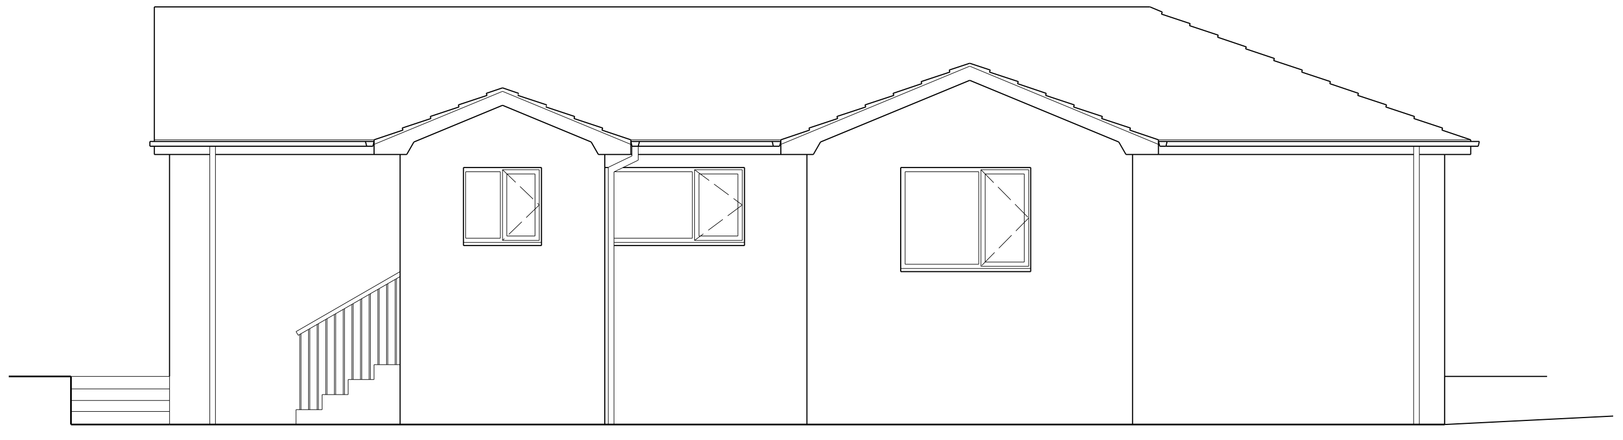

Side Elevation

Notes:
All work to be carried out strictly in accordance with current
Building Regulations and British Standard Codes of Practice
All new timber to be treated with recommended fungicide an
insect repelant to satisfaction of Local Building Inspector.
No projections over boundary.

Client
Mr & Mrs J. Walker

Job Title
Proposed Alterations
7 Moorbank View
Wombwell
Barnsley
S73 8SR

Drawing Title
Existing Plan and Elevations

Scale		
1:50		
Date	Drawn by	
Mar 2019	MJH	

Drawing No.	Rev.
1179-01	