

5 Carr Green
Bolton upon Dearne
S63 8AS

OS Mastermap
10 September 2013, ID: MDP-00256542
www.malcolmhughes.co.uk


1:1250 scale print at A4, Centre: 445112 E, 403022 N

©Crown Copyright. Licence no. 100019980

N

Mapping sourced from Ordnance Survey®

MALCOLM HUGHES
LAND SURVEYORS
Chartered Land Surveyors
Tel: 0161 926 0650

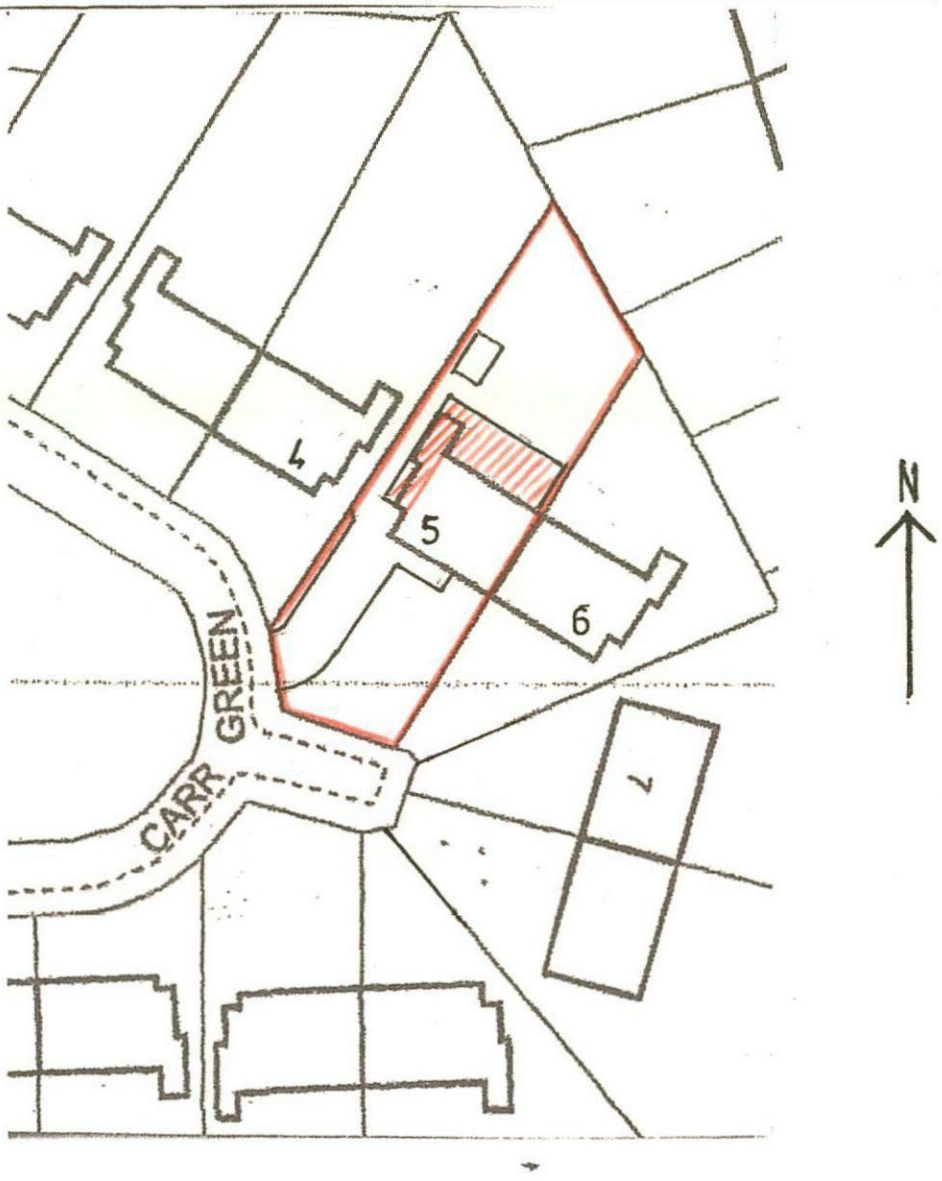

SITE PLAN

Ringed red .....Application Site
Hatched red .....Proposed Extension

PROPOSED EXTENSION TO 5 CARR GREEN, BOLTON ON DEARNE, ROTHERHAM S63 8AS
For Lee & Katie Silverwood

Gordon Stephenson Chartered Architect RIBA
10 Parkwood Rise Barnby Dun Doncaster DN3 1LY
Tel 01302 891411 email stevenson_g3@sky.com

Drawing No. 755/3 SITE PLAN AS PROPOSED
Scale 1 : 500 Oct 13