



SIDE VIEW WEST



FRONT ELEVATION

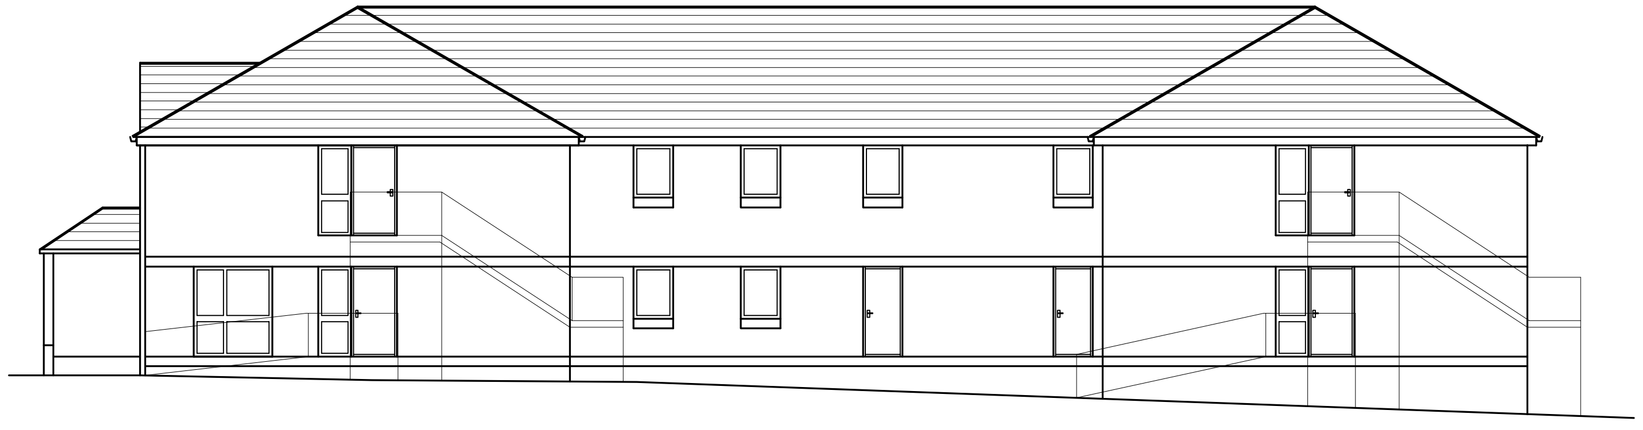

SIDE VIEW EAST

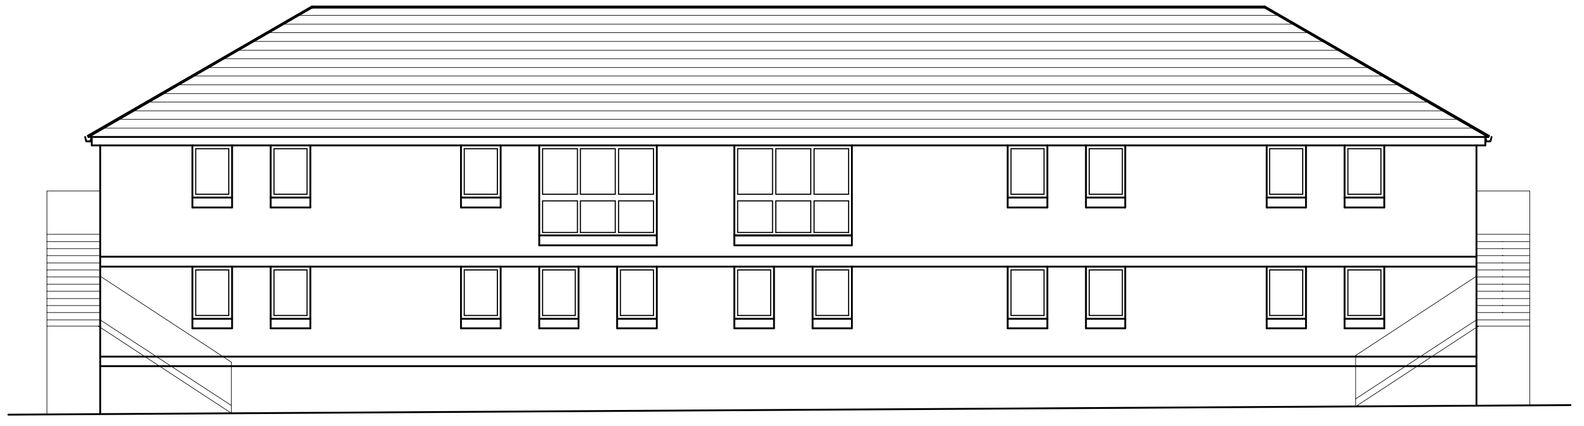

REAR ELEVATION

REV	DESCRIPTION	DATE

Client: GUARDIAN CARE HOMES

Project: DEARNE VALLEY NURSING HOME
FURLONG ROAD
BOLTON-ON-DEARNE

Drawing: EXISTING ELEVATIONS

Drawing No: 10/107/03 | Scale: 1:100

Date: JAN 2010 | Drawn By: VM

MITCHELL + PROCTOR
Chartered Architects
Sunnybank
12 Albion Road
Chesterfield S40 1LJ
Tel:01246 275107
Fax:01246 279252

PDF created with pdfFactory Pro trial version www.pdffactory.com