

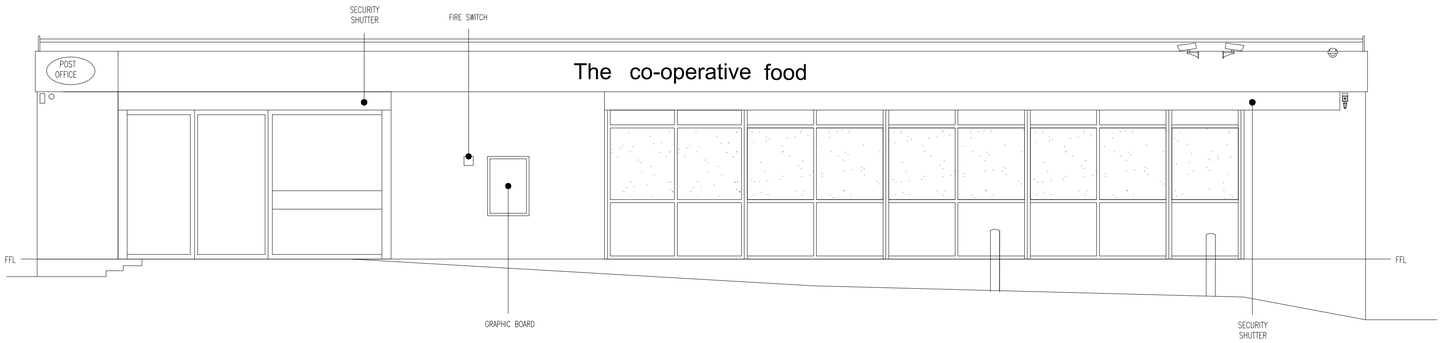


ELEVATION A-A


CUSTOMER ENTRANCE/EXIT
FROM NOBLETHORPE LANE

3 PROPOSED FRONT ELEVATION A-A
1:50

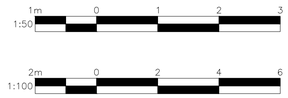


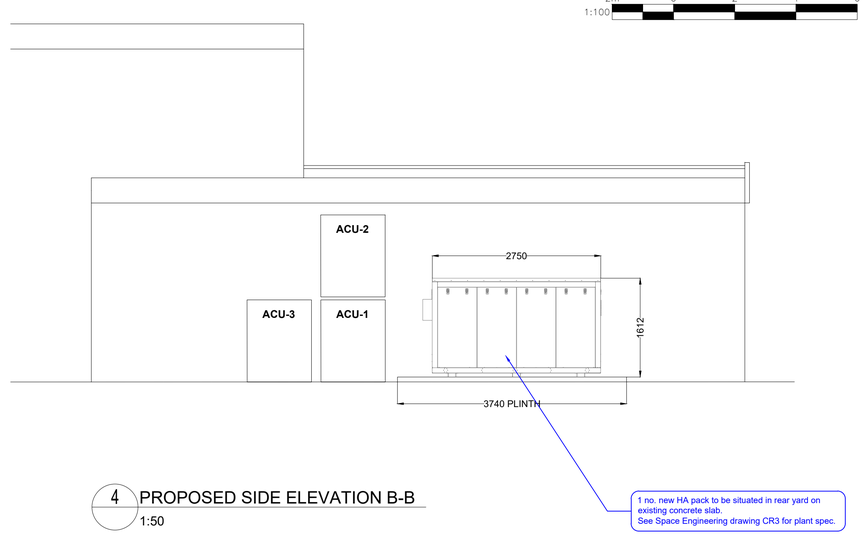


4 PROPOSED SIDE ELEVATION B-B
1:50

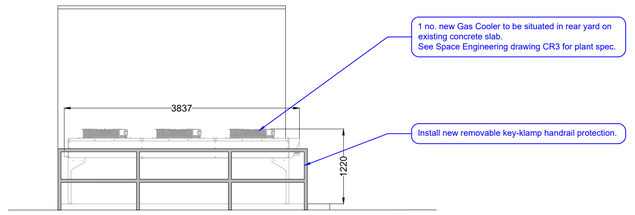

5 PROPOSED SIDE ELEVATION C-C
1:50

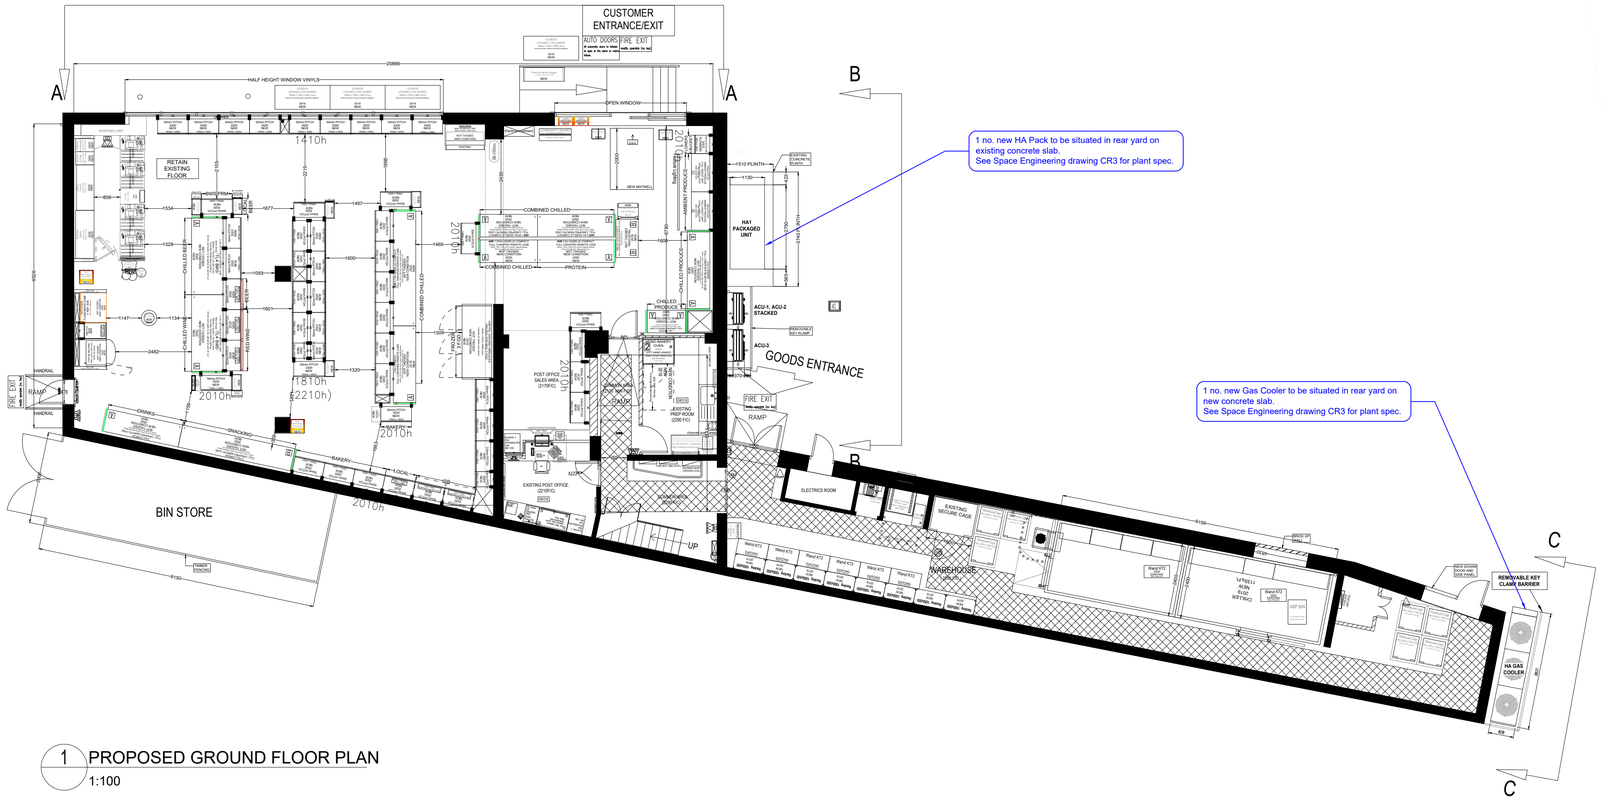

1 PROPOSED GROUND FLOOR PLAN
1:100

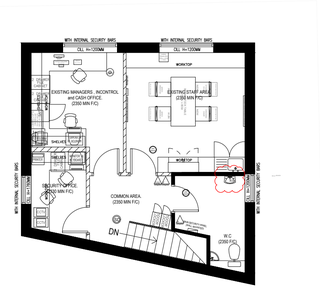

2 PROPOSED FIRST FLOOR PLAN
1:100

REV	DATE	DESCRIPTION	BY	CH
A	29.09.20	Elevation C-C added	MH	-

PLANNING ISSUE

darntonB3 ARCHITECTURE
LEEDS
The Coach House, Monk Fryston Hall, Monk Fryston, Leeds, LS25 5DU
T: 01977 681 001 www.darntonb3.com

CLIENT
TCG
-

PROJECT
Co operative Store Refit
Petrol Dearnside

DRAWING
Proposed Plan & External Elevations
Minor Amendment

SCALE @ A1	DRAWN	CHECKED
I:50 / 1:100	TJL	TC

CREATION DATE	REVISION
20.11.19	A

DARNTONB3 DRAWING NO.
13798 - DB3 - B01 - 00 - DR - A - 20011
PROJECT NO -COMPANY- ZONE - LEVEL - TYPE - ROLE -NUMBER

© COPYRIGHT: ALL RIGHTS RESERVED.

THIS DRAWING MUST BE READ IN CONJUNCTION WITH ALL OTHER RELEVANT DRAWINGS AND INFORMATION.

THE DRAWING OR INFORMATION MUST NOT BE USED FOR CONSTRUCTION UNLESS EXPRESSLY ISSUED FOR CONSTRUCTION.

ANY DISCREPANCIES MUST BE REPORTED TO DARNTONB3 IMMEDIATELY.

DARNTONB3 LTD WORK TO A MANAGEMENT SYSTEM WHICH IS APPROVED TO ISO:9001 BY LRQA - CERTIFICATE NUMBER LRQA-0947182