
H.M. LAND REGISTRY


TITLE NUMBER	
SYK 297618	

ORDNANCE SURVEY PLAN REFERENCE	SE 2904	SECTION F	Scale 1/1250 Enlarged from 1/2500
COUNTY SOUTH YORKSHIRE	DISTRICT BARNSLEY		© Crown copyright 1983


SILKSTONE ~~PARISH~~

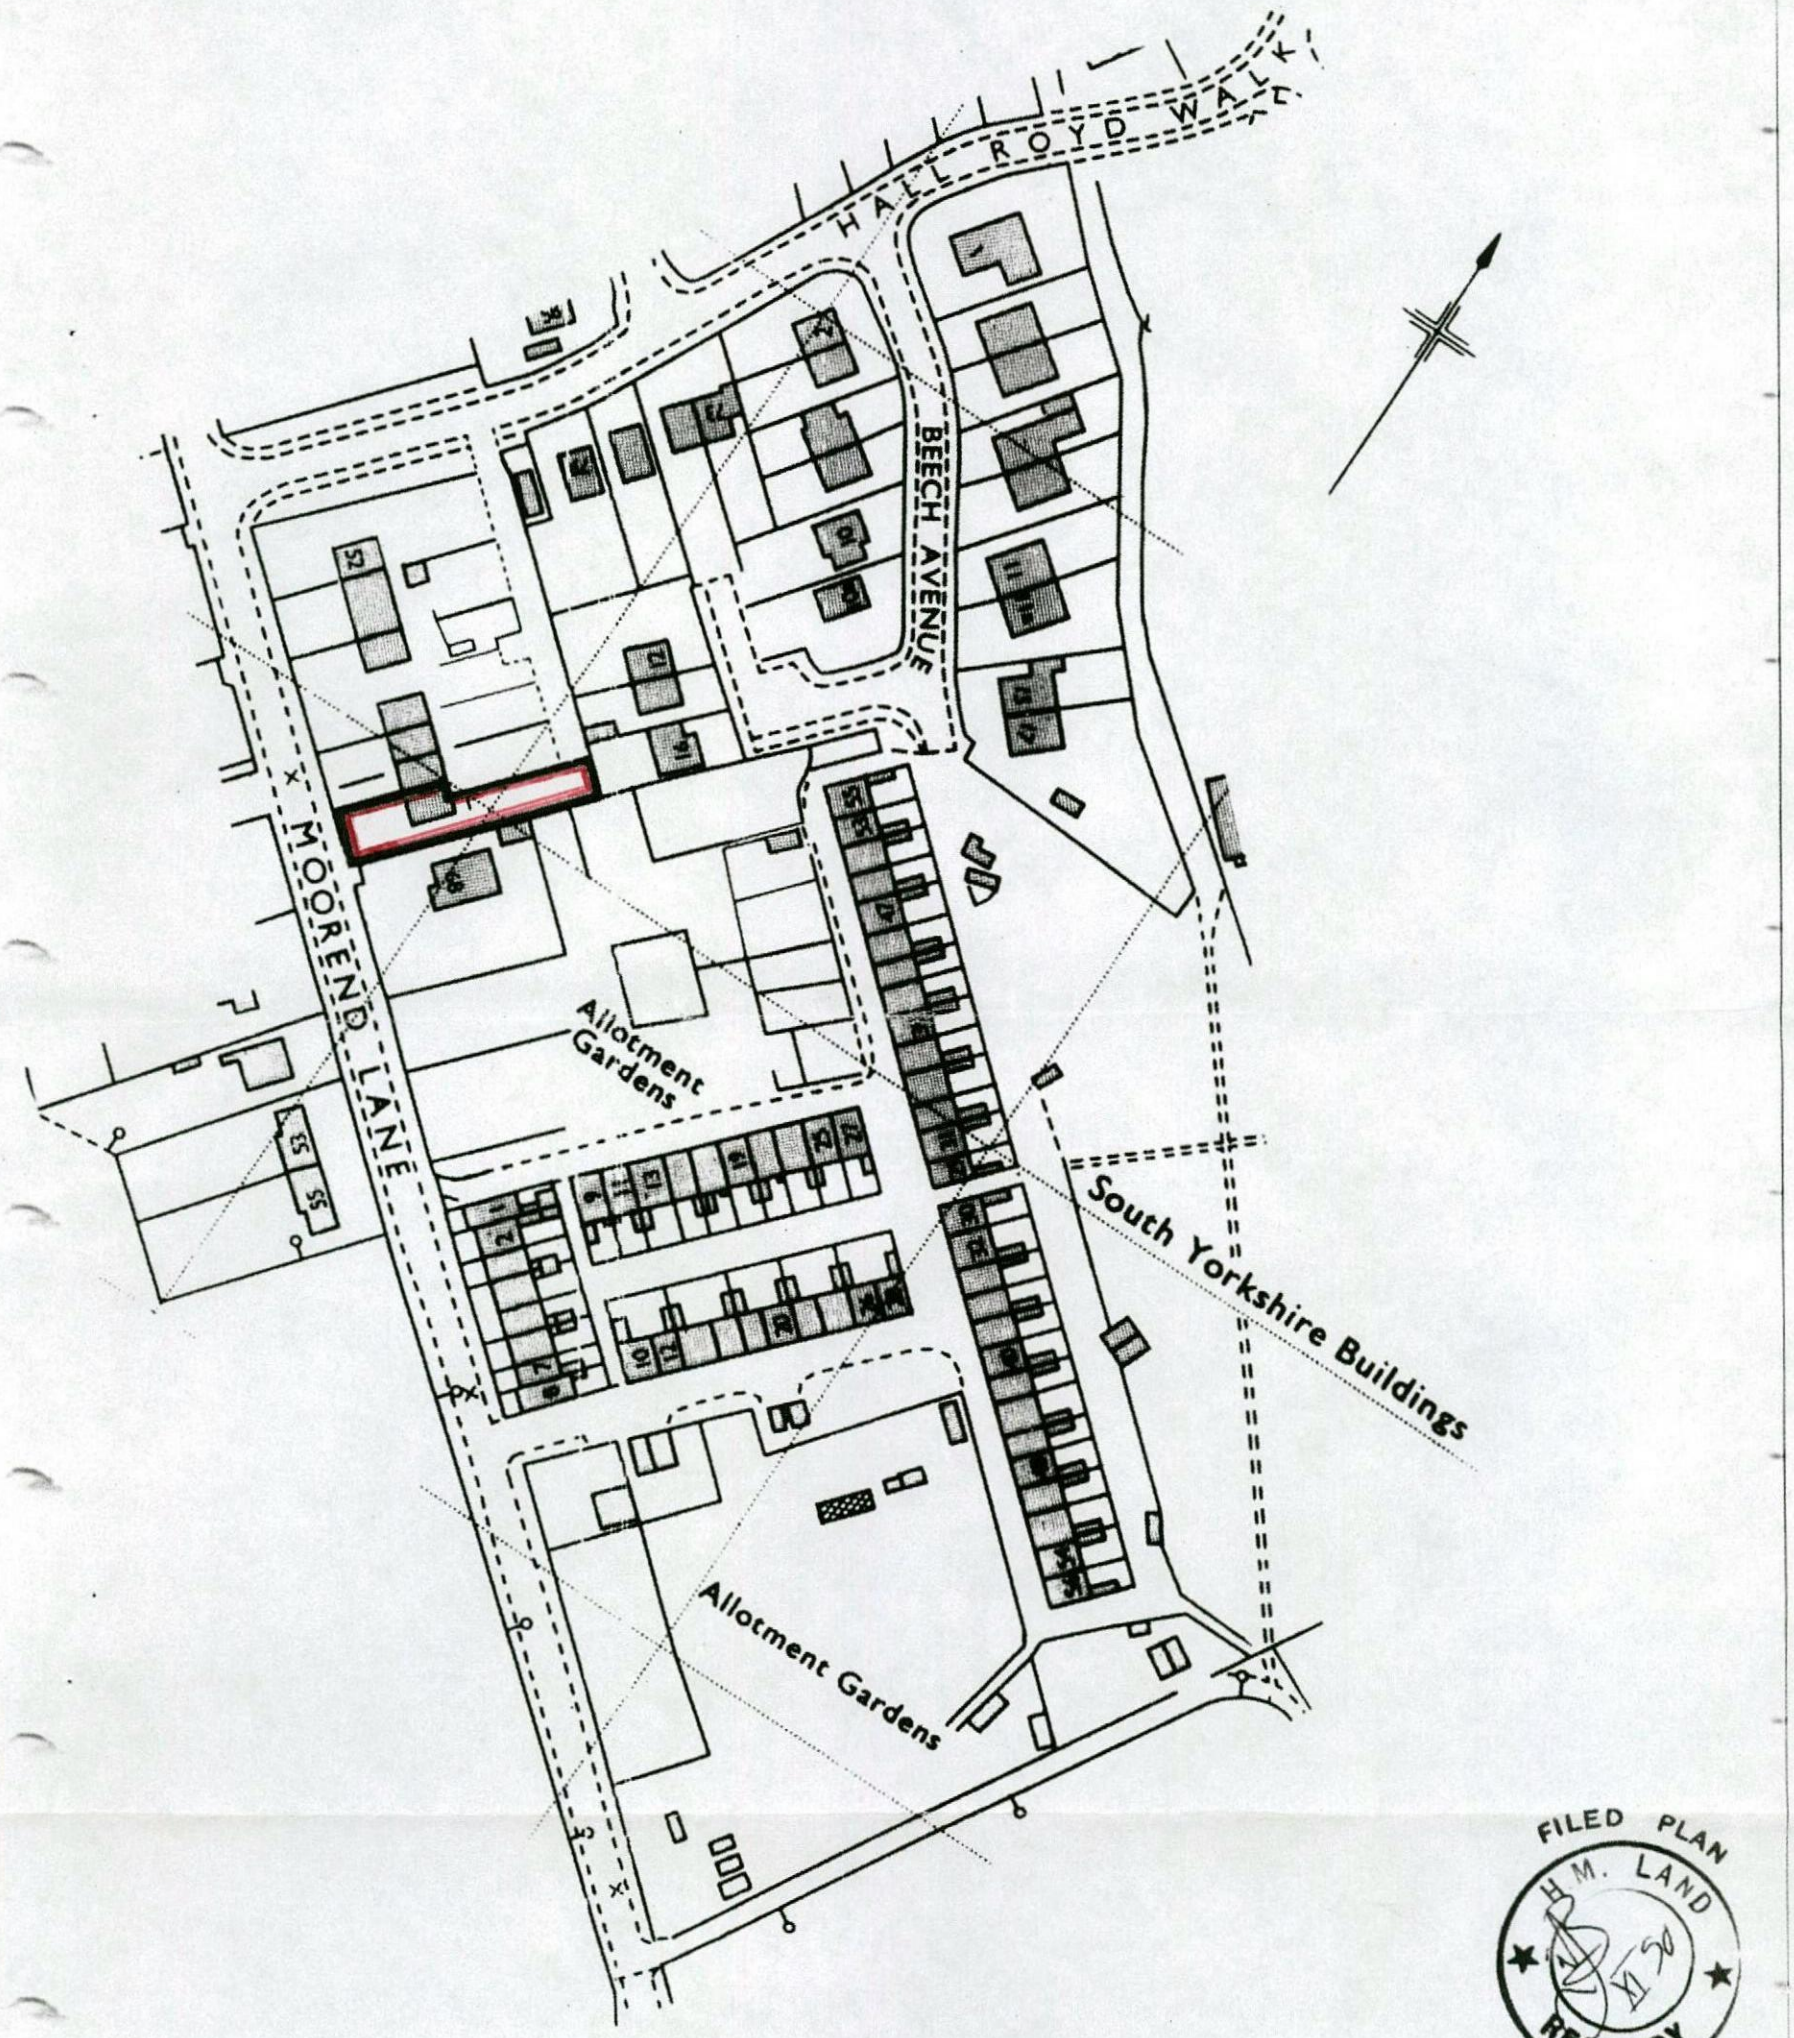


This title plan shows the general position of the boundaries: it does not show the exact line of the boundaries. Measurements scaled from this plan may not match measurements between the same points on the ground. For more information see Land Registry Explanatory Leaflet 24.
This office copy shows the state of the title plan on **8 May 2003** at **13:17:31**. It may be subject to distortions in scale.
Under s.113 of the Land Registration Act 1925, this copy is admissable in evidence to the same extent as the original.
Issued on 8 May 2003.
© Crown copyright. Produced by HMLR. Further reproduction in whole or part is prohibited without the prior written permission of Ordnance Survey. Licence Number GD272728.
This title is dealt with by the **Nottingham (East) District Land Registry.**

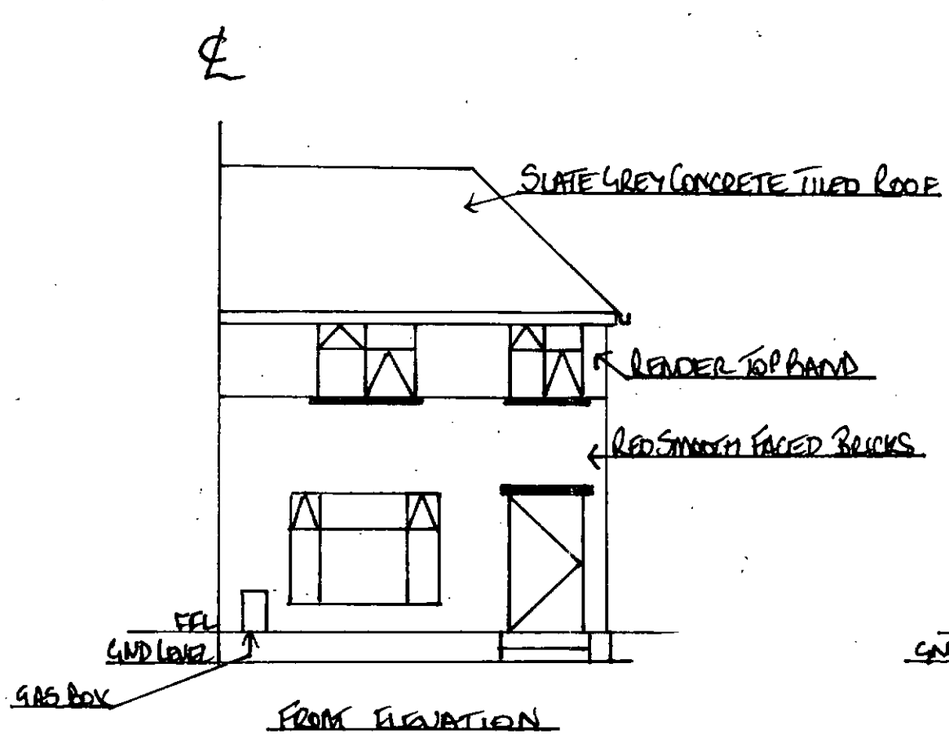


FRONT ELEVATION

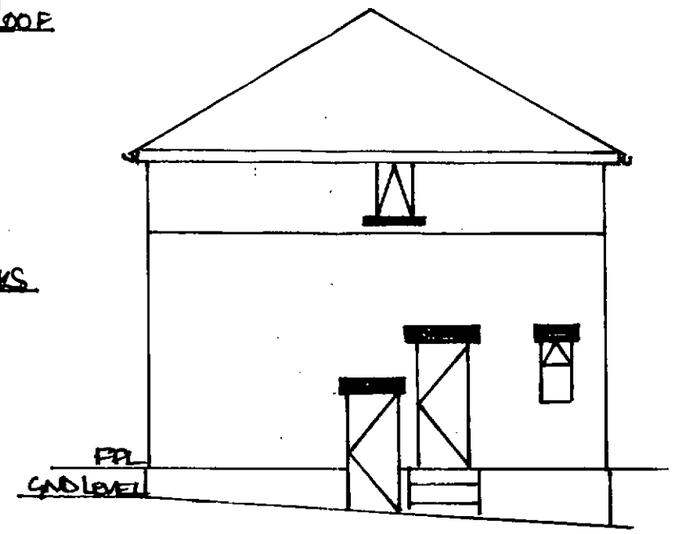

SIDE ELEVATION

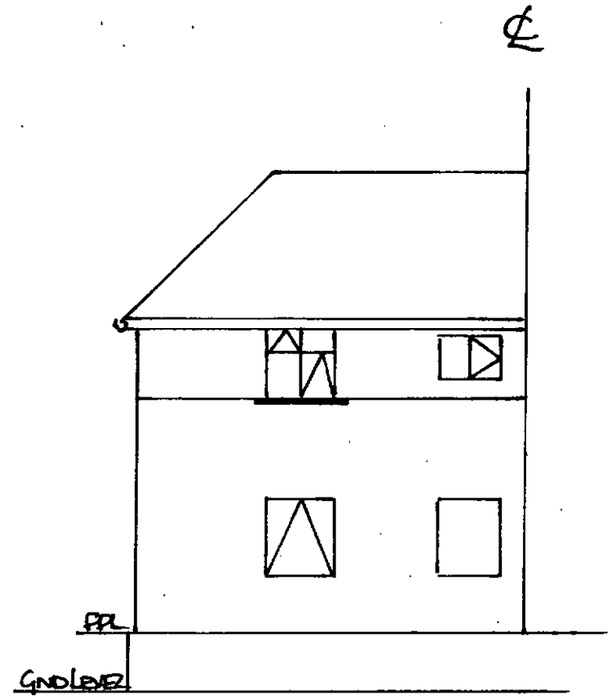

REAR ELEVATION

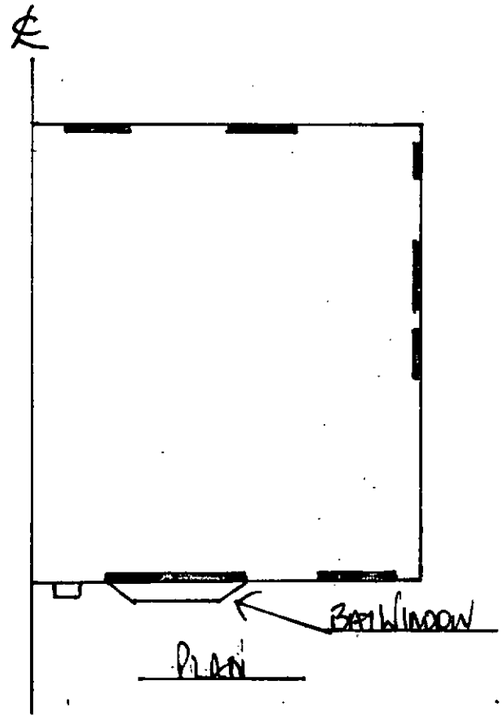

PLAN

- EXISTING CAVITY WALLS SMOOTH FACED RED BRICKS WITH TOP BAND RENDERED
- STONE CILLS & LINTELS TO MOST WINDOWS & DOORS
- STEPS TO FRONT & SIDE DOOR DUE TO DIFFERING GND - FALLS
- ADJOINING PROPERTY JOINTS
- SOME IN VERTICAL POSITION DIFFERENCE BETWEEN SUB & SUPERSTRUCTURE D/C BRICKWORK


TITLE - EXISTING PLAN & ELEVATIONS 64 MOORFIELD LANE

DATE - 18/7/2013


SCALE - 1:100

DRAWN BY - P.B


DRAWING NO - 1

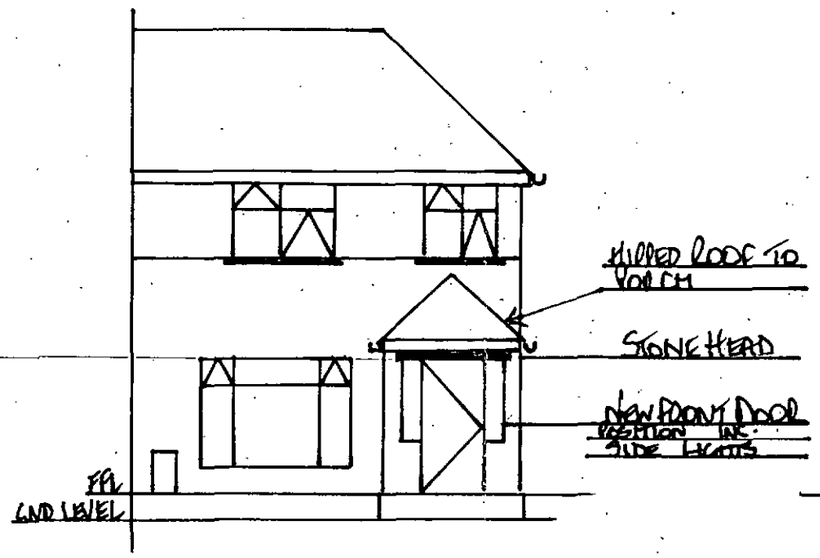


FRONT ELEVATION

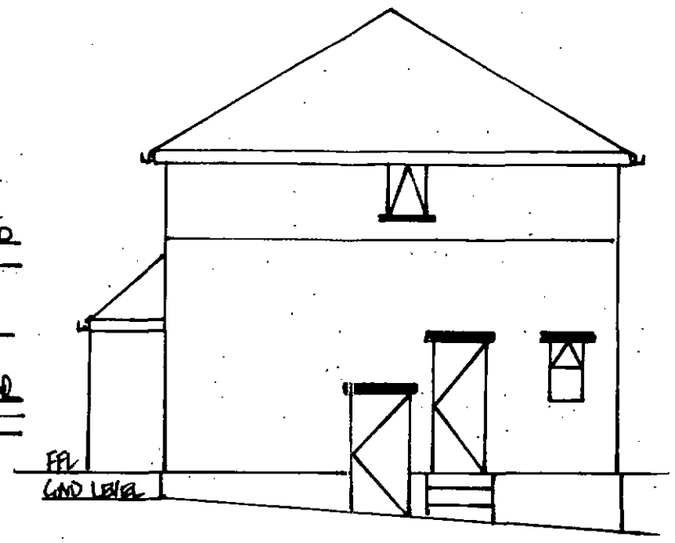

SIDE ELEVATION

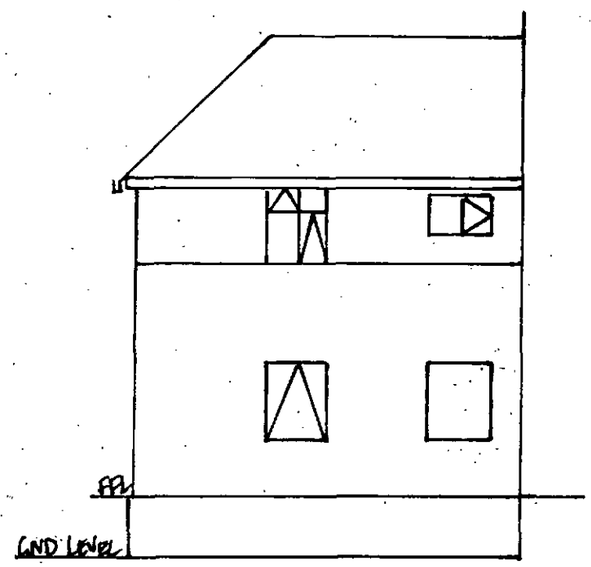

REAR ELEVATION

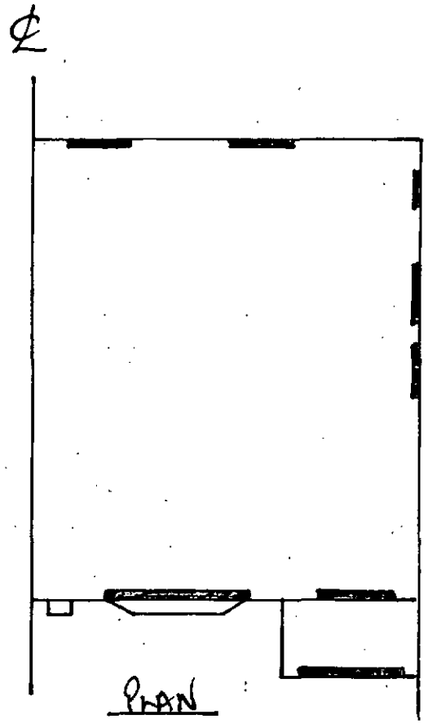


PLAN


- PROPOSED PORCH DIMS 2250mm X 1235mm = 2.77m²
- PROPOSED PORCH HEIGHT 2.4M TO GUTTER. TO TOP OF HIPPED ROOF = 3.5M

- NEW BRICKWORK TO MATCH EXISTING
- ROOF TILES TO MATCH EXISTING SLATE GREY CONCRETE TILES
- STEP IN BRICKWORK @ DPC LEVEL TO TIE THROUGH NEW
- NEW UPVC WINDOWS & COMPOSITE DOOR TO BE INSTALLED IN FRONT OF PORCH ONLY
- FASCIA & GUTTER TO MATCH EXISTING
- EXISTING FRONT DOOR TO REMAIN IN PORCH

TITLE PROPOSED PLAN & ELEVATIONS - 64 MOORSEND LANE
DATE - 18/7/13
SCALE - 1:100
DRAWN BY - P.B.
DRAWING No. - 2

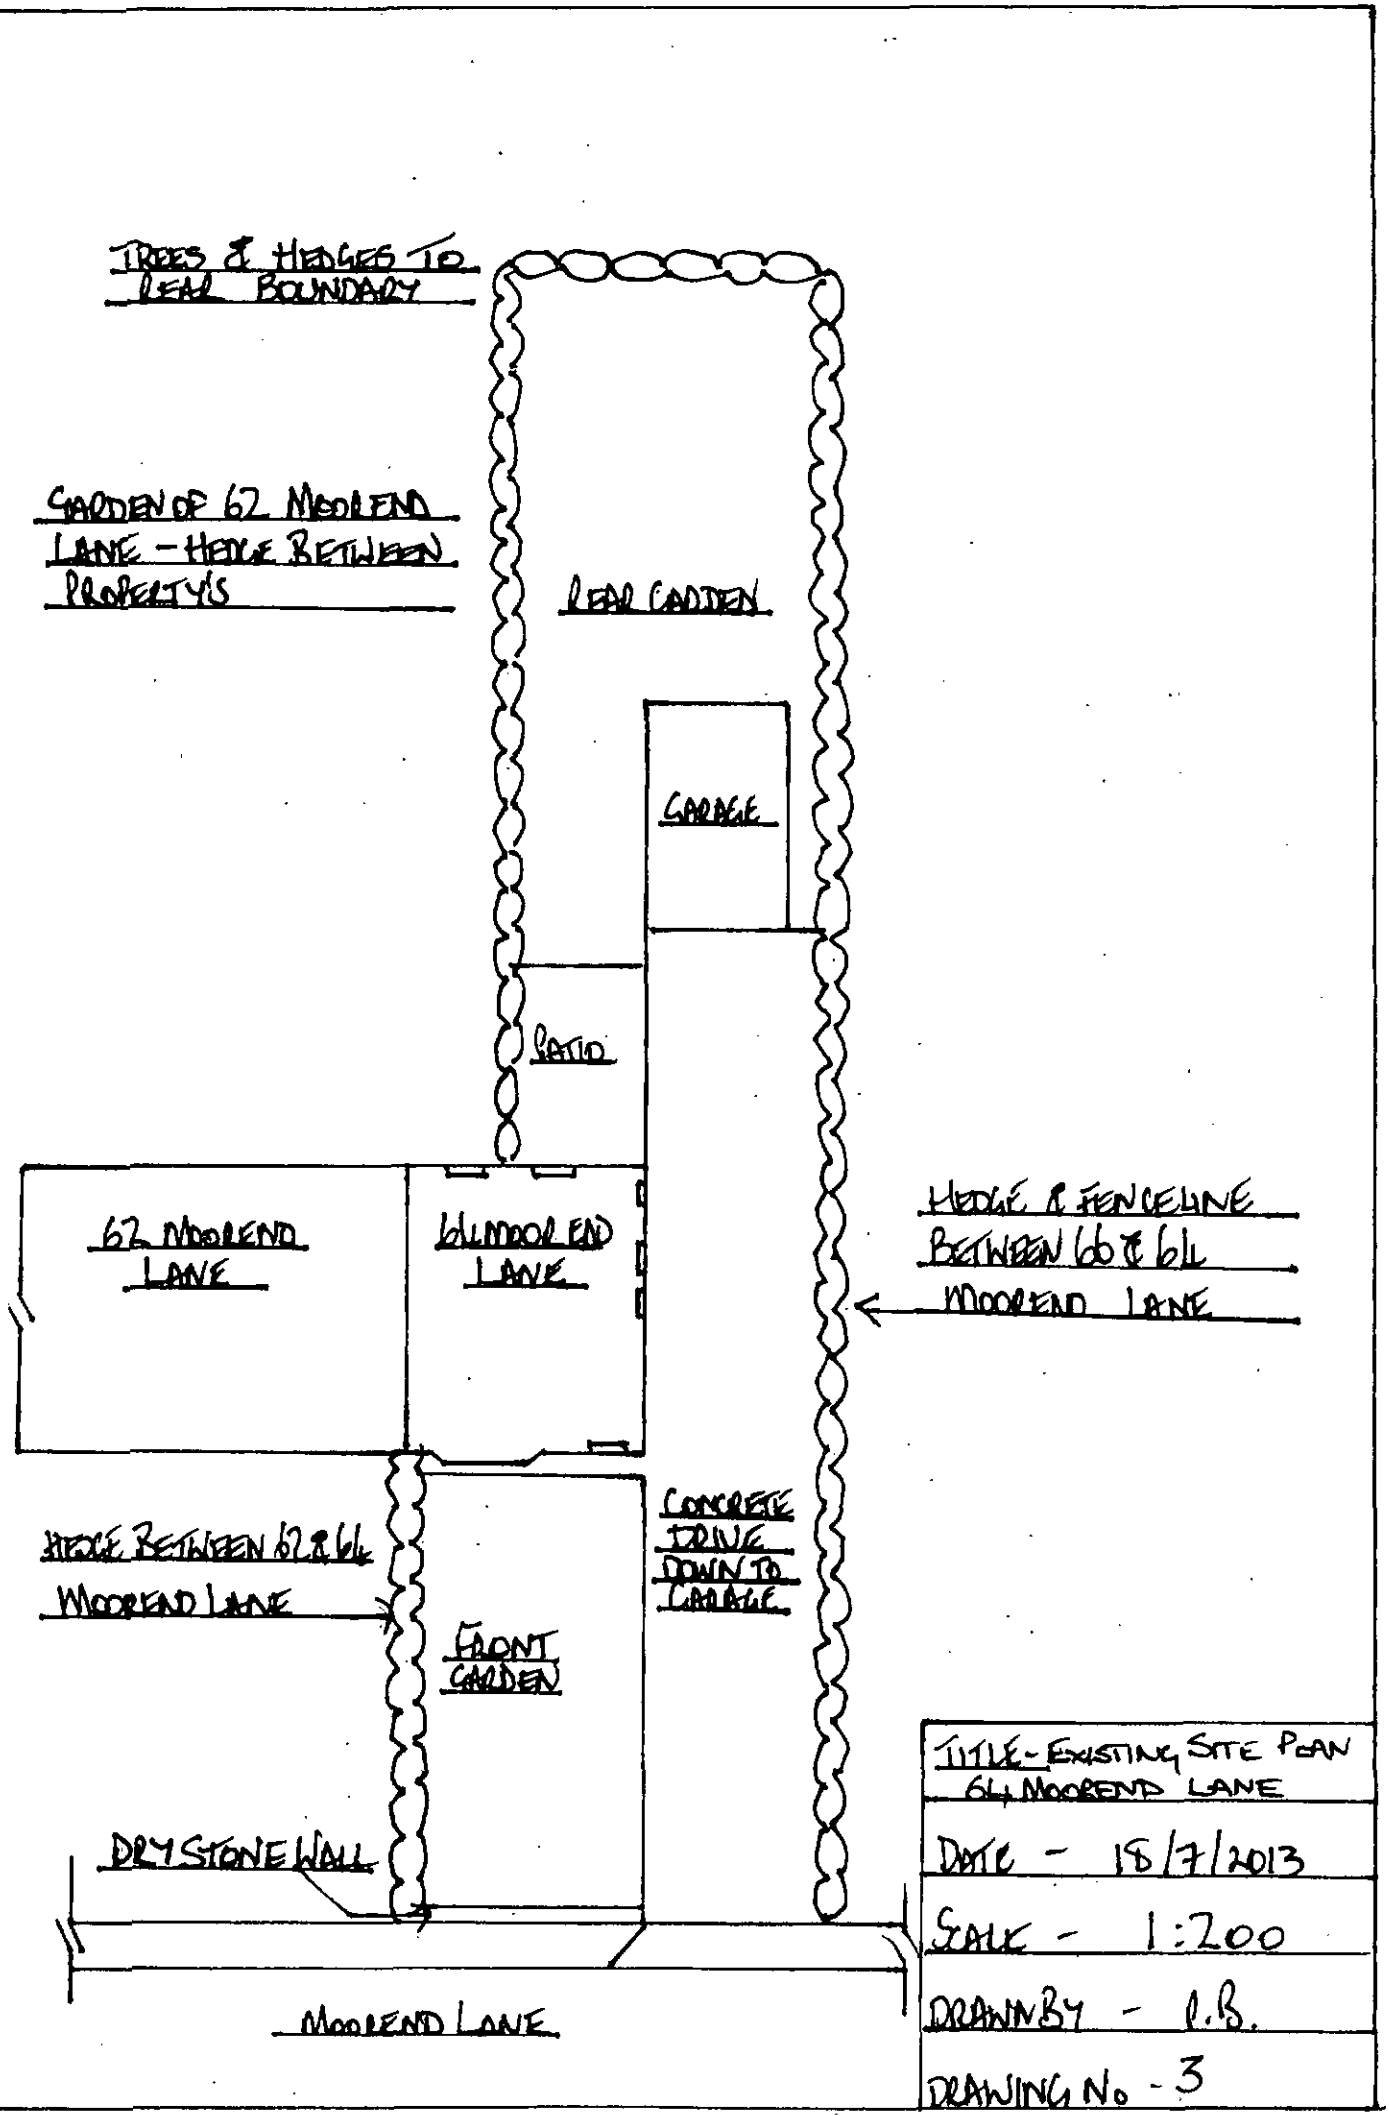
TREES & HEDGES TO REAR BOUNDARY
GARDEN OF 62 MOORLEND LANE - HEDGE BETWEEN PROPERTYS
REAR GARDEN
GARAGE
PATIO
62 MOORLEND LANE
64 MOORLEND LANE
HEDGE & FENCELINE BETWEEN 66 & 64 MOORLEND LANE
HEDGE BETWEEN 62 & 64 MOORLEND LANE
FRONT GARDEN
CONCRETE DRIVE DOWN TO GARAGE
DRYSTONE WALL
MOORLEND LANE
TITLE - EXISTING SITE PLAN 64 MOORLEND LANE
DATE - 15/7/2013
SCALE - 1:200
DRAWN BY - L.B.
DRAWING No - 3

- NO HEDGES OR TREES TO BE ALTERED AS PART OF PROPOSED WORKS
- ONLY NEW WINDOWS ARE 2NR DOOR SIDE LIGHTS WHICH ARE INDICATED ON DRAWING NO 2

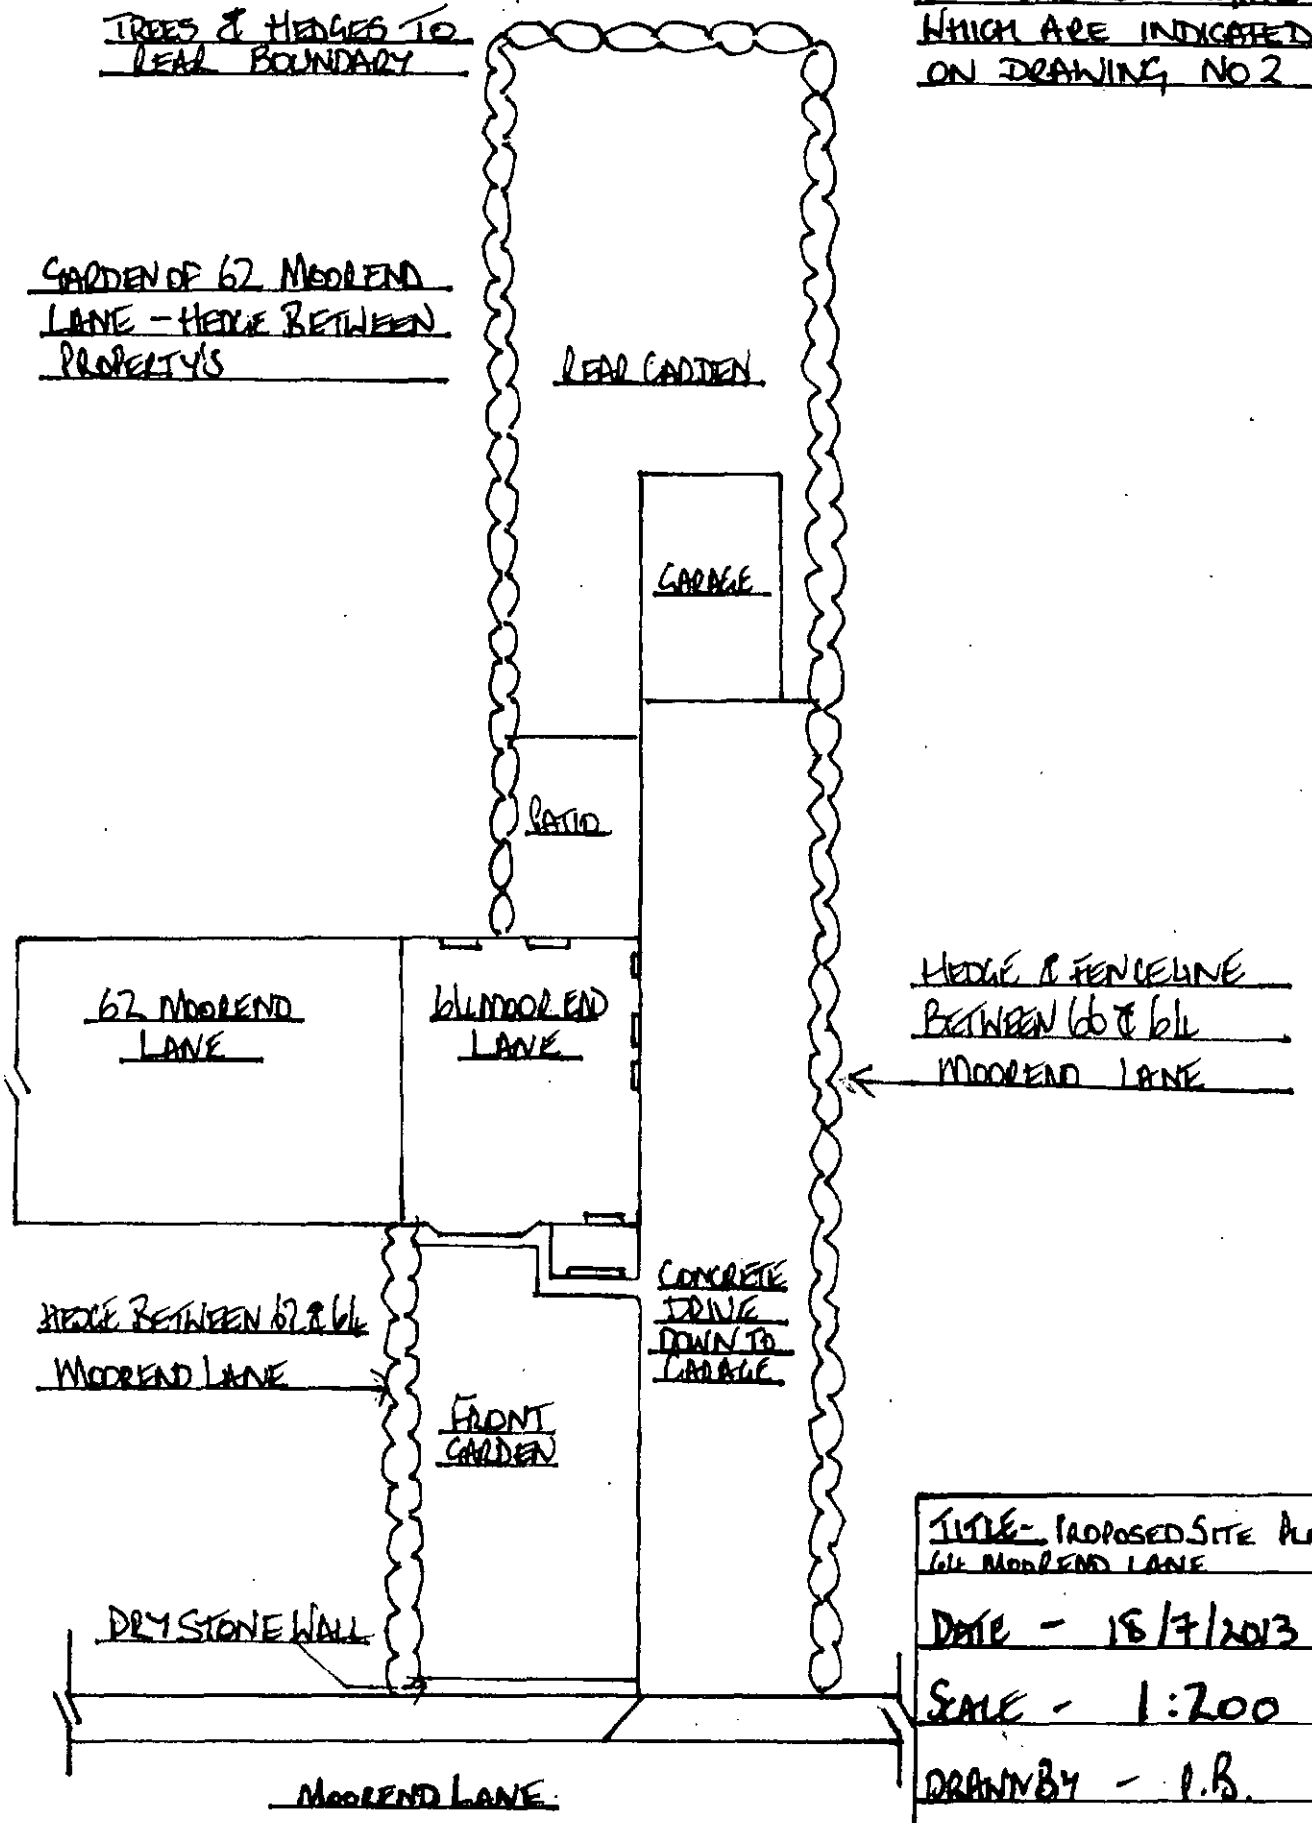

TITLE - PROPOSED SITE PLAN 64 MOORLEND LANE

DATE - 15/7/2013

SCALE - 1:200

DRAWN BY - P.B.

DRAWING No. - 4