

434462 : 402150 | Map Name : SE3402SW | Title BARNSLEY BUNGALOWS FOR THE DISABLED PH5: CORONATION DRIVE, BIRDWELL SITE LOCATION PLAN


ALLEN TOD ARCHITECTURE LTD. 08 SEP 2008 ISSUED

allen tod **Architecture**
www.allentod.co.uk

NORTH

SCALE 1/1000

The Studio 32 The Calls Leeds LS2 7EW
Tel: 0113 244 9973 Fax: 0113 242 3687
email: design@allentod.co.uk

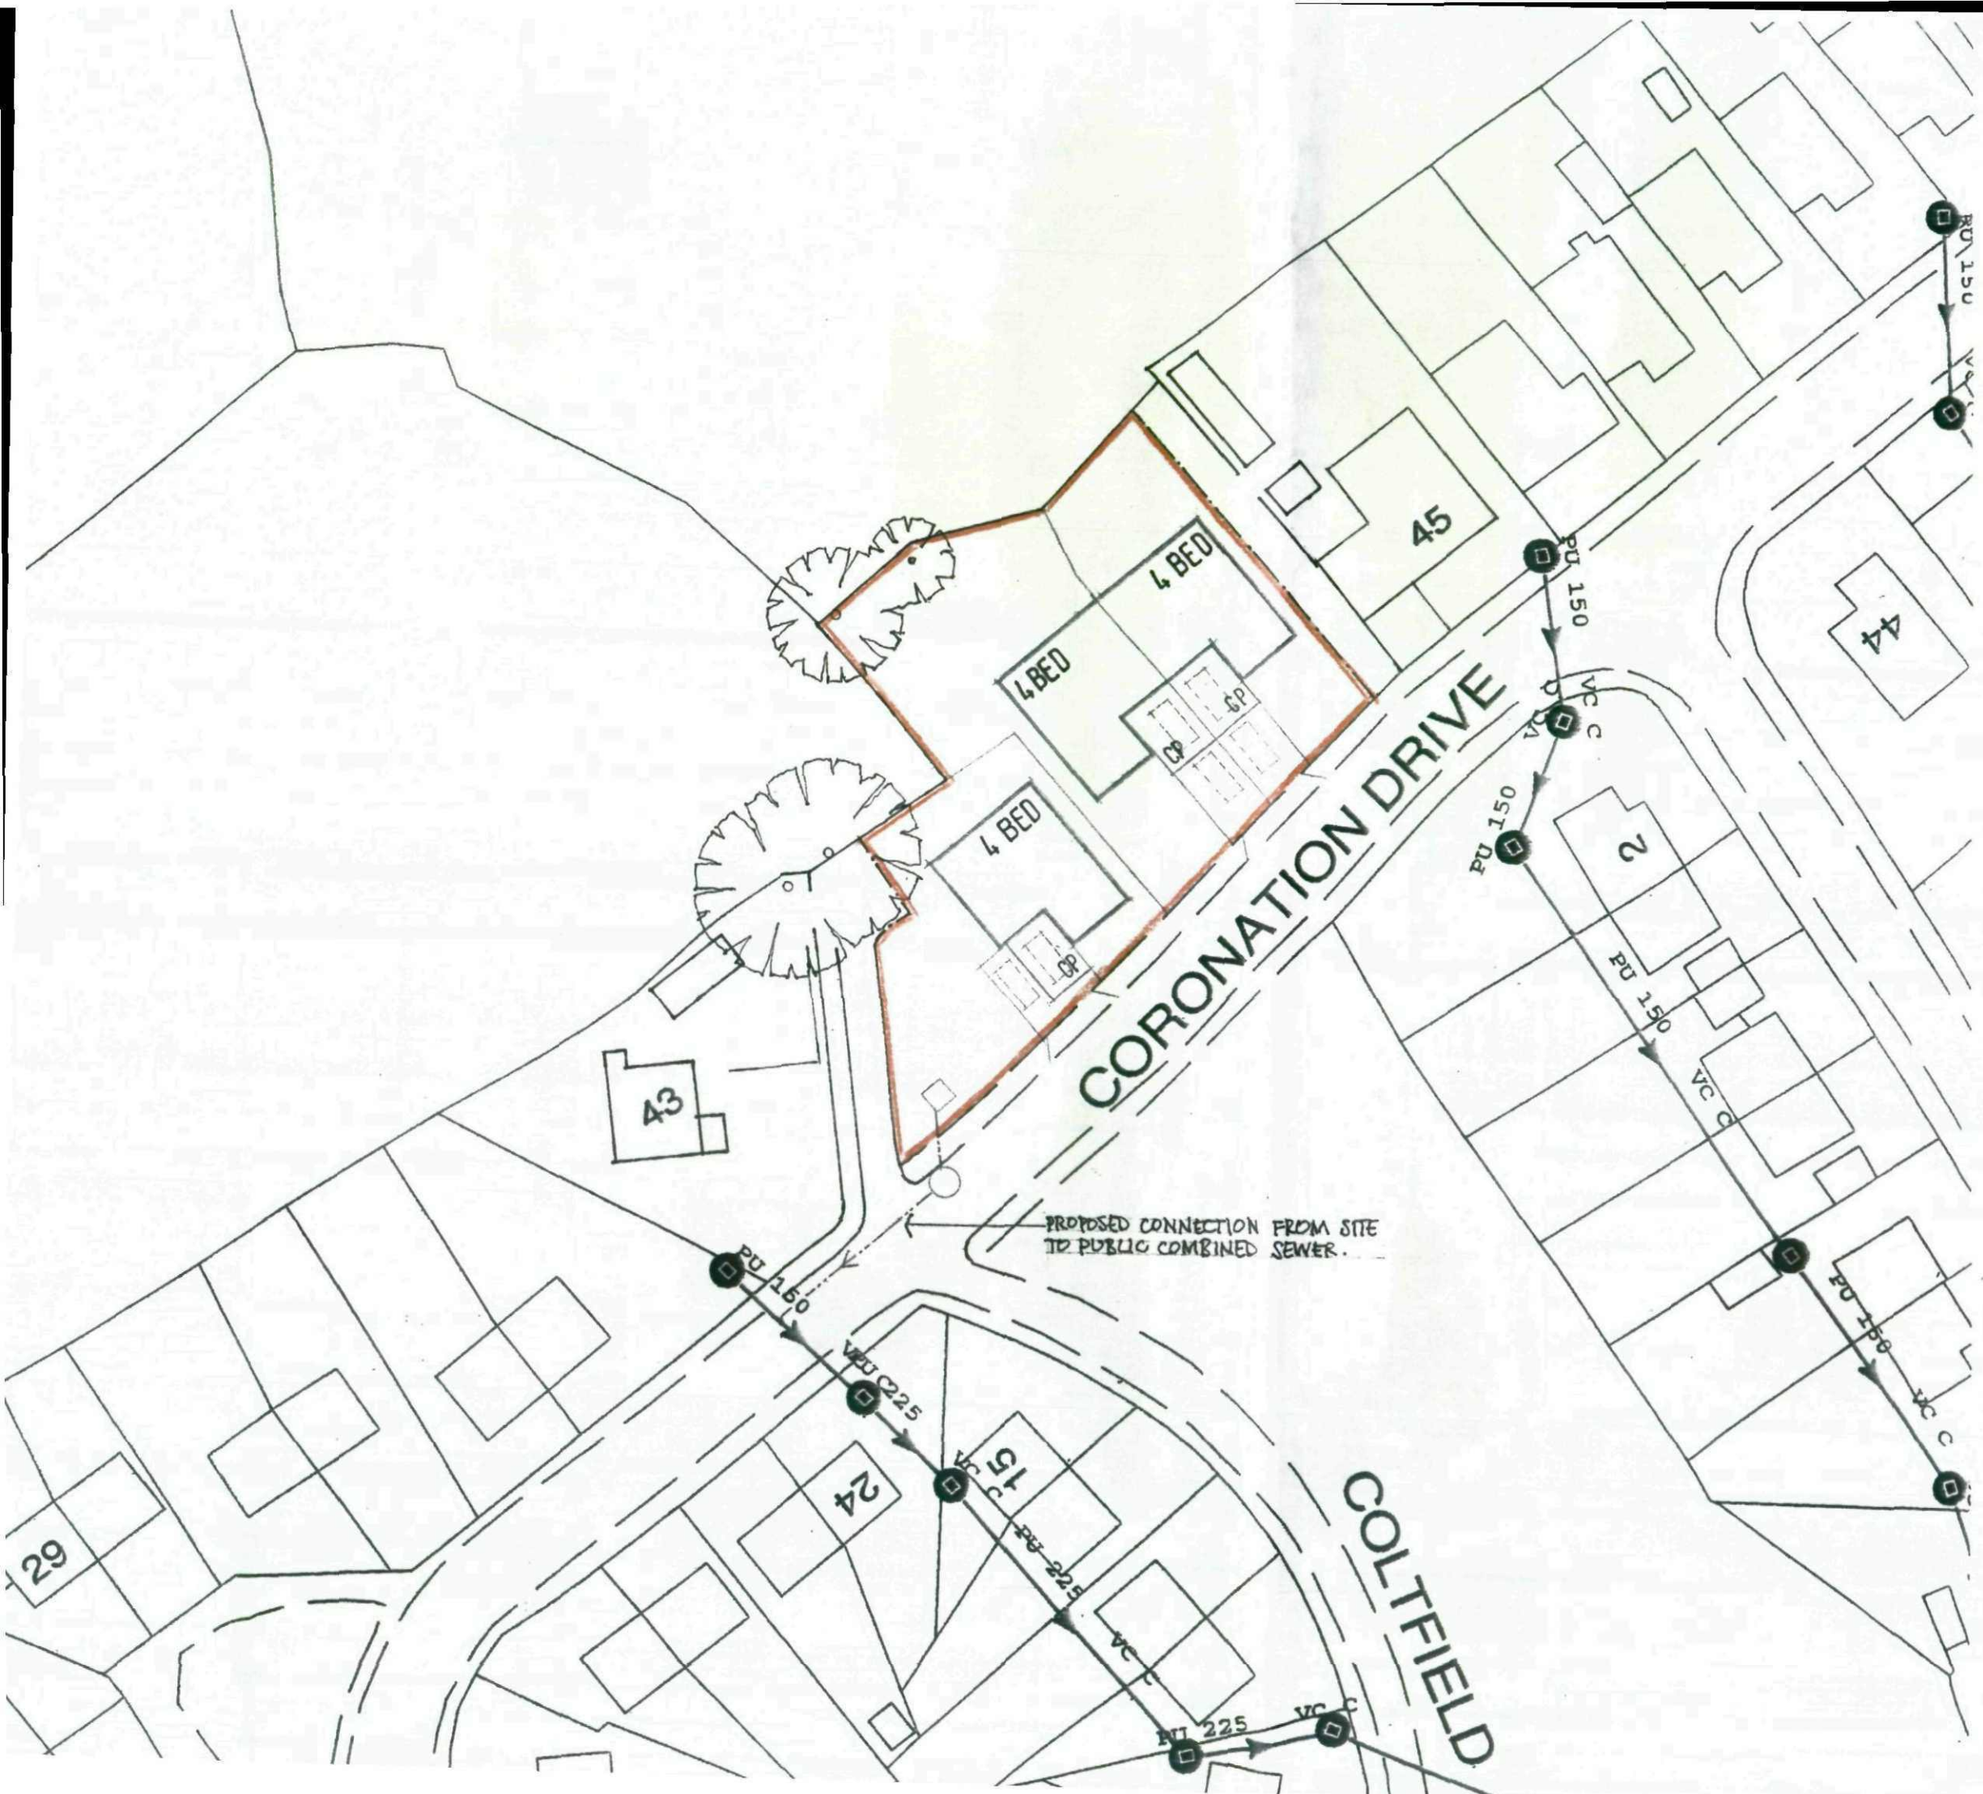

NOTES
Do not scale from this Drawing
It is the Contractor's responsibility to check all governing dimensions and verify all dimensions on site before commencing any work or making any shop drawings.
This drawing to be read in conjunction with structural, mechanical and electrical drawings and other relevant information and any discrepancies are to be reported to the Architect.
Work and materials to be in accordance with the Building Regulations and to comply with relevant British Standards.
This drawing is the copyright of Allen Tod Architecture Limited and should not be reproduced in whole or in part without their written permission.

Barnsley Metropolitan Borough Council
15 SEP 2008
Corporate Mail Room

ALLEN TOD ARCHITECTURE
0 8 SEP 2008
ISSUED

rev:	notes:	date:	by:
D.	PROPOSED CONNECTION TO PUBLIC SEWER SHOWN.	18.08.08	WTH.
C.	ACCESS TO REAR OF N°45 EXTENDED TO BOUNDARY.	04.08.08	WTH.
B.	LAYOUT REVISED FOLLOWING SITE SURVEY & REVISED ACCESS TO REAR OF N° 45.	23.07.08	WTH.
A.	BUNGALOWS ENLARGED TO 4 BED. LAYOUT REVISED.	29.05.08	WTH.

N

allen tod architecture


project: BARNSLEY BUNGALOWS FOR THE DISABLED PH5
client: YORKSHIRE HOUSING

drawing title: CORONATION DRIVE, BIRDWELL. SITE PLAN
scale @ A3: 1/500 date: MAY '08
drawn: WTH checked:
job no: 200977 drawing no: 03
issue status: revision: D

Leeds leeds@allentod.co.uk
The Studio, 32 The Calls
Leeds LS2 7EW
tel: 0113 244 0972 fax: 0113 242 2667

Sheffield sheffield@allentod.co.uk
The Studio, 11th Floor, St James House,
Vicar Lane, Sheffield S1 2EX
tel: 0114 241 3440 fax: 0114 241 3441

www.allentod.co.uk

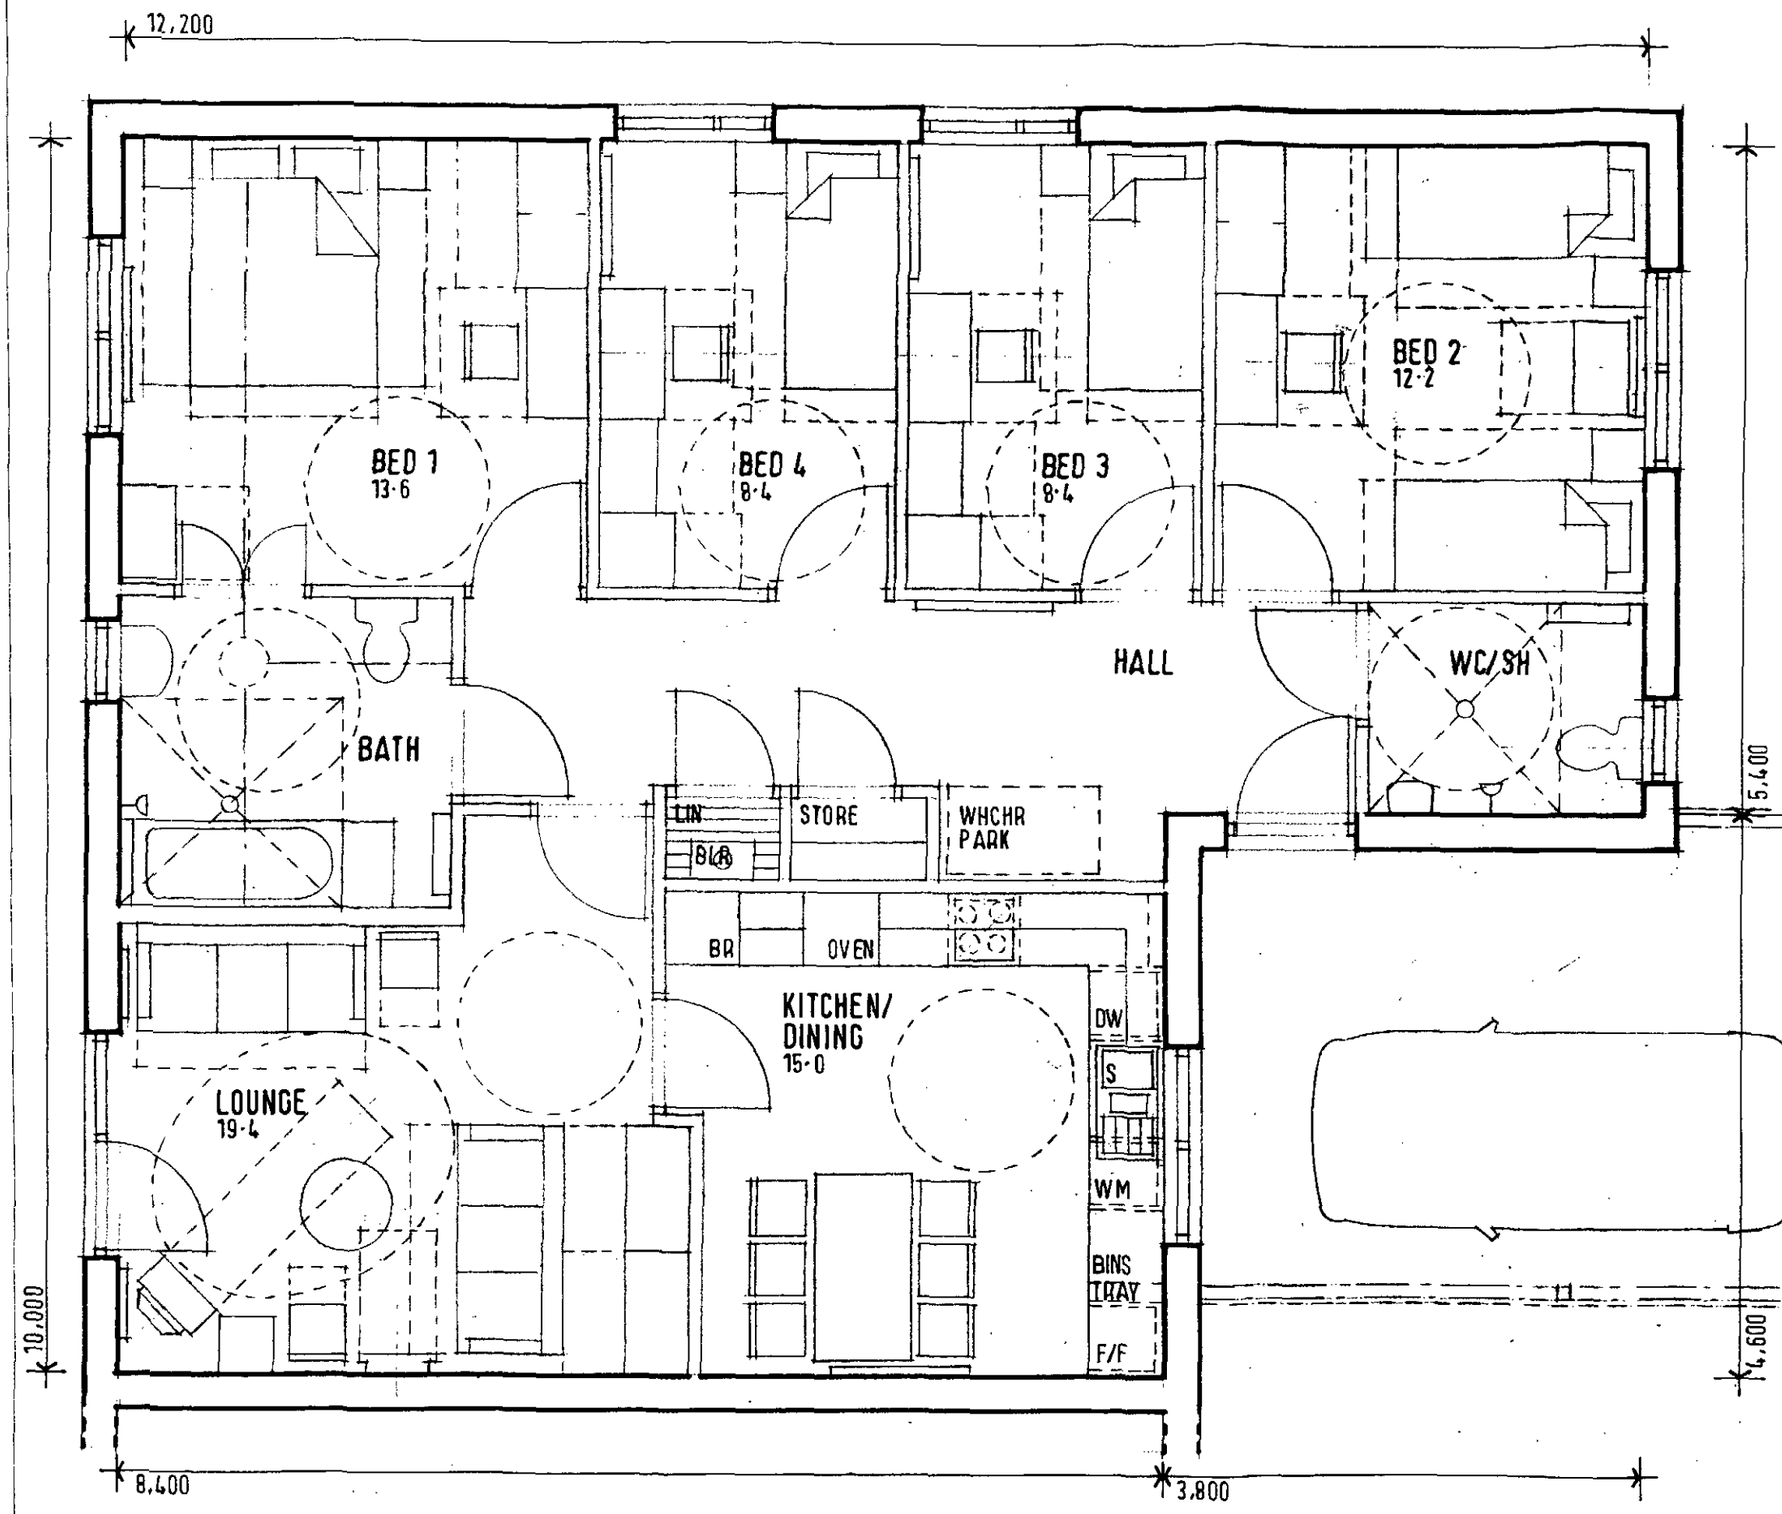

NOTES
Do not scale from this Drawing
It is the Contractor's responsibility to check all governing dimensions and verify all dimensions on site before commencing any work or making any shop drawings
This drawing to be read in conjunction with structural, mechanical and electrical drawings and other relevant information and any discrepancies are to be reported to the Architect
Work and materials to be in accordance with the Building Regulations and to comply with relevant British Standards
This drawing is the copyright of Allen Tod Architecture Limited and should not be reproduced in whole or in part without their written permission.

TOTAL INTERNAL AREA 104·5 SQ M
(EXCLUDES EXTERNAL STORE 3·0 SQ M)
WINDOW POSITIONS VARY - SEE SITE LAYOUT.

ALLEN TOD ARCHITECTURE
0 8 SEP 2008
ISSUED

rev:	notes:	date:	by:

allen tod architecture

project: BARNSLEY BUNGALOWS FOR THE DISABLED PH5
client: YORKSHIRE HOUSING
drawing title: 4 BED 6 PERSON. TYPE PLAN 2
scale @ A3: 1/50 date: JUNE '08
drawn: WTH checked:
job no: 200977 drawing no: 05
issue status: revision:

Leeds leeds@allentod.co.uk
The Studio, 32 The Calls
Leeds LS2 7EW
tel: 0113 244 8873 fax: 0113 242 3887

Sheffield sheffield@allentod.co.uk
The Studio, 11th Floor, St James House,
Vicar Lane, Sheffield S1 2EX
tel: 0114 241 3440 fax: 0114 241 3441

www.allentod.co.uk

NOTES
Do not scale from this Drawing
It is the Contractor's responsibility to check all governing dimensions and verify all dimensions on site before commencing any work or making any shop drawings
This drawing to be read in conjunction with structural, mechanical and electrical drawings and other relevant information and any discrepancies are to be reported to the Architect.
Work and materials to be in accordance with the Building Regulations and to comply with relevant British Standards.
This drawing is the copyright of Allen Tod Architecture Limited and should not be reproduced in whole or in part without their written permission

EXISTING PALISADE FENCE 1·5
TREE CANOPY LINE
1·05M H FENCE
EXT ST.
PATIO
PATIO
2·0
NEW 2·0M H FENCE ON SITE SIDE
EXISTING METAL FENCE 1·2
2·0M H BRICK WALL
1·05
EXT ST.
2·0M H SCREEN FENCE
1·05M H FENCE
BR1
B
L
BR4
BR3
H
K/D
BR2
2
4B 6P
WC/S
CP
BINS
2·0
BR1
B
L
BR4
BR3
K/D
H
BR2
1
4B6P
WC/S
CP
1·05M H RAILINGS
BINS
1·05M H RAILINGS
BR1
BR4
BR3
BR2
3
4B 6P
WC/S
2·0
45
3·0 M ACCESS STRIP TO REAR OF N°45
43
ADOPTED ACCESS TO N°43
1·05M H BOW TOP RAILINGS
1·05M H BOW TOP RAILINGS & GATES TO FRONTAGES
NEW CROSSING
NEW CROSSING
CORONATION DRIVE

rev:	notes:	date:	by:

N

allen tod architecture

project: BARNSLEY BUNGALOWS FOR THE DISABLED PH5
client: YORKSHIRE HOUSING
drawing title: CORONATION DR. BIRDWELL. SITE LAYOUT
scale @ A3: 1/200 date: AUG. 08
drawn: WTH checked:
job no: 200977 drawing no: 102
issue status: revision:

Leeds leeds@allentod.co.uk
The Studio, 32 The Calls
Leeds LS2 7EW
tel: 0113 244 6979 fax: 0113 242 2697

Sheffield sheffield@allentod.co.uk
The Studio, 11th Floor, St James House,
Vicar Lane, Sheffield S1 2EX
tel: 0114 241 3440 fax: 0114 241 3441


www.allentod.co.uk

NOTES
Do not scale from this Drawing
It is the Contractor's responsibility to check all governing dimensions and verify all dimensions on site before commencing any work or making any shop drawings
This drawing to be read in conjunction with structural, mechanical and electrical drawings and other relevant information and any discrepancies are to be reported to the Architect
Work and materials to be in accordance with the Building Regulations and to comply with relevant British Standards.
This drawing is the copyright of Allen Tod Architecture Limited and should not be reproduced in whole or in part without their written permission




SOUTH - EAST TO CORONATION DRIVE

MATERIALS
FACING BRICK WALLS.
PLAIN TILE ROOFS WITH SOLAR COLLECTOR PANELS.

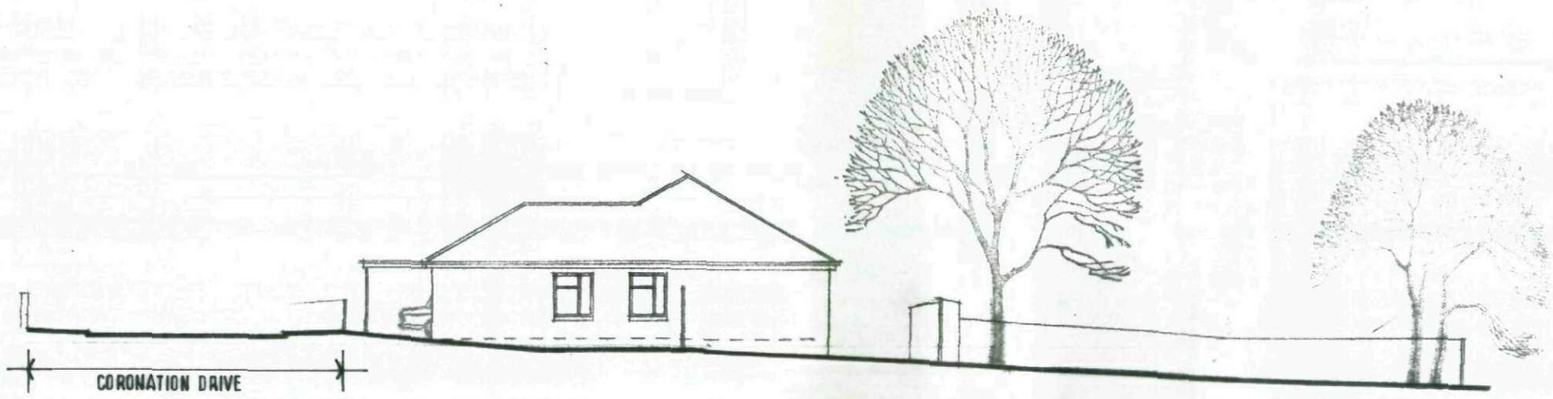

NORTH - EAST ELEVATION OF PLOT 1

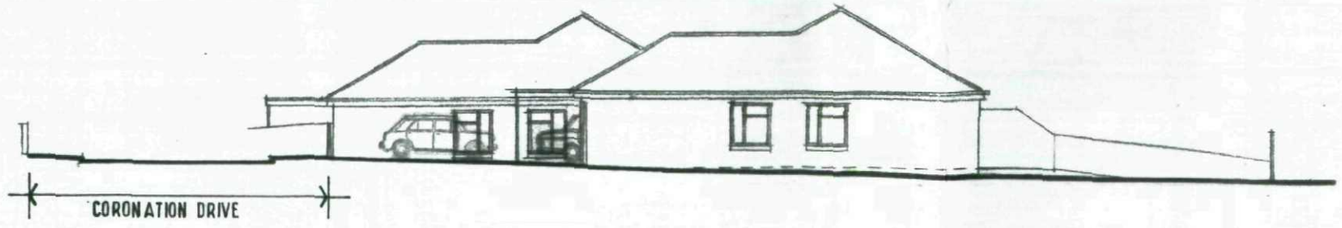

NORTH - EAST ELEVATION OF PLOT 3

ALLEN TOD ARCHITECTURE LTD.
0 8 SEP 2008
ISSUED

rev:	notes:	date:	by:

allen tod architecture

project: BARNSLEY BUNGALOWS FOR THE DISABLED PH5
client: YORKSHIRE HOUSING
drawing title: CORONATION DR. BIRDWELL
SITE SECTIONS & ELEVATIONS 1 OF 2
scale @ A3: 1/200 date: AUG. '08
drawn: WTH checked:
job no: 200977 drawing no: 103
issue status: revision:

Leeds leeds@allentod.co.uk
The Studio, 32 The Calls
Leeds LS2 7EW
tel: 0113 244 9973 fax: 0113 242 3667


Sheffield sheffield@allentod.co.uk
The Studio, 11th Floor, St James House,
Vicar Lane, Sheffield S1 2EX
tel: 0114 241 3440 fax: 0114 241 3441

www.allentod.co.uk


NOTES
Do not scale from this Drawing
It is the Contractor's responsibility to check all governing dimensions and verify all dimensions on site before commencing any work or making any shop drawings
This drawing to be read in conjunction with structural, mechanical and electrical drawings and other relevant information and any discrepancies are to be reported to the Architect
Work and materials to be in accordance with the Building Regulations and to comply with relevant British Standards
This drawing is the copyright of Allen Tod Architecture Limited and should not be reproduced in whole or in part without their written permission



NORTH - WEST TO FIELDS

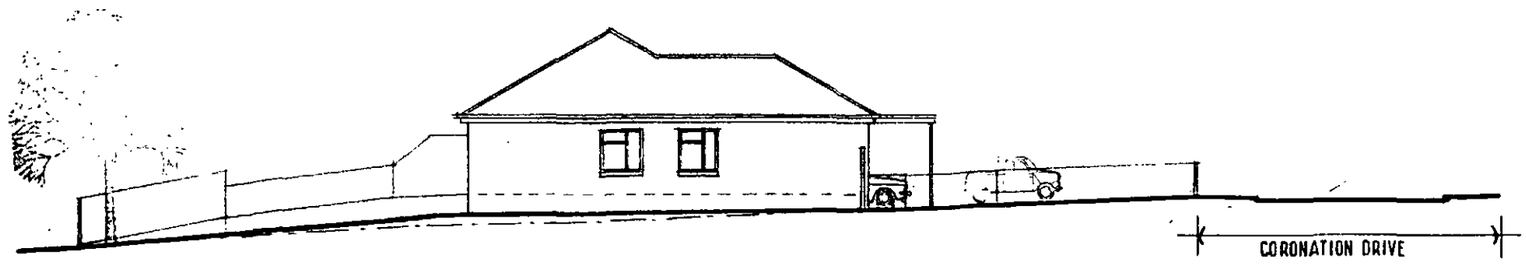

SOUTH - WEST ELEVATION OF PLOT 2

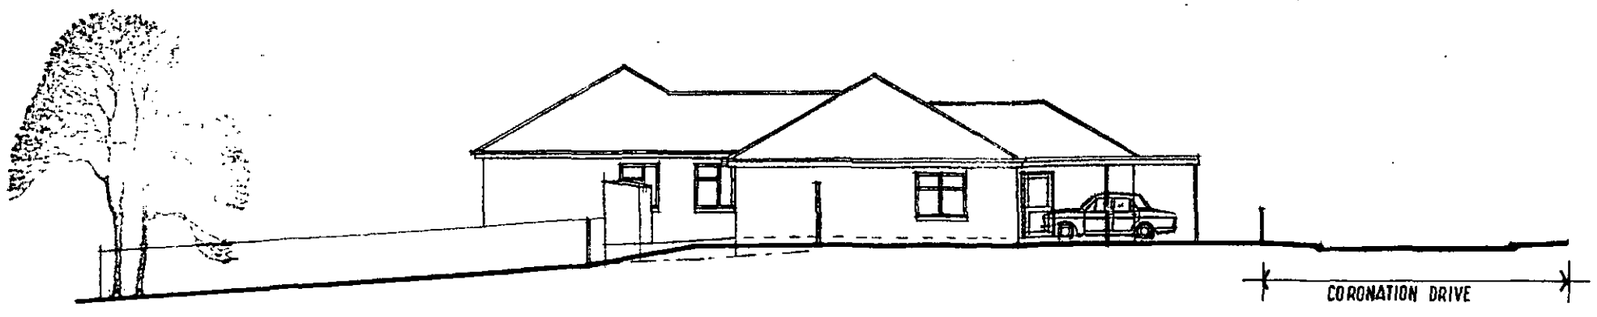

SOUTH - WEST ELEVATION OF PLOT 1

SEP 2008

rev:	notes:	date:	by:

allen tod architecture

Leeds leeds@allentod.co.uk
The Studio, 32 The Calls
Leeds LS2 7EW
tel: 0113 244 6673 fax: 0113 242 3687

Sheffield sheffield@allentod.co.uk
The Studio, 11th Floor, St James House,
Vicar Lane, Sheffield S1 2EX
tel: 0114 241 3440 fax: 0114 241 3441

www.allentod.co.uk

project: 8 ARNSLEY BUNGALOWS FOR THE DISABLED PH5
client: YORKSHIRE HOUSING
drawing title: CORONATION DR. BIRDWELL
SITE SECTIONS & ELEVATIONS 2 OF 2
scale @ A3: 1/200 date: AUG. '08
drawn: WTH checked:
job no: ZD0977 drawing no: 104
issue status: revision: