

Do not scale this drawing, verify all dimensions on site.

Truss rafters at 600 ctrs. to conform
to B.S.5268 Part 3.
All structural bracing to be 100x25mm timber.
Calculations for roof trusses to be submitted
for aproval by council before work commences.

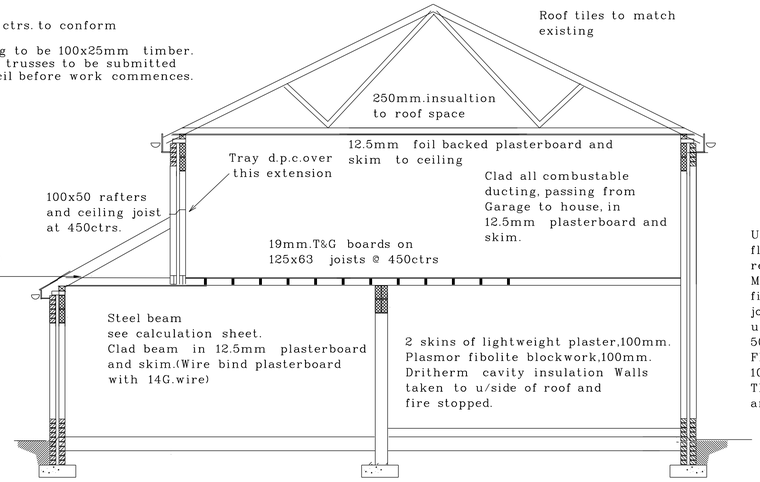


Underside of Bedroom floor over Garage to receive 6mm.Cape Masterboard fixed to joists at 200mm.ctrs. using 50mm.nails. Floor void to have 100mm Kingspan Thermafloor PF70. and 100mm. glassfibre


SECTION

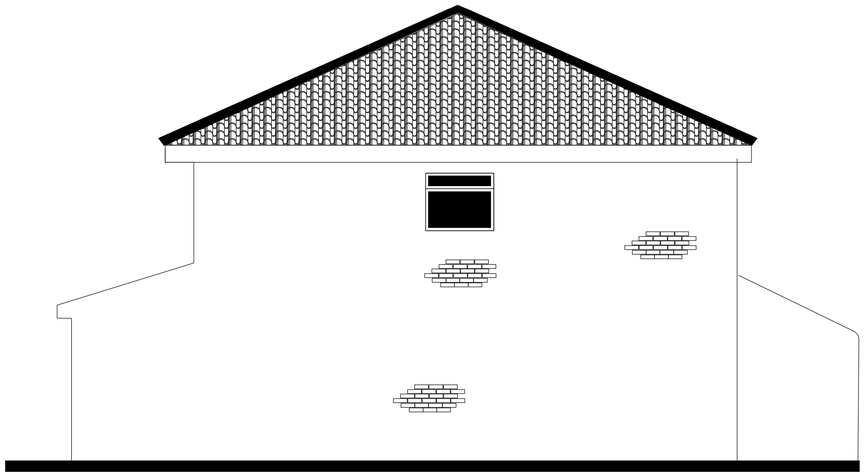


SIDE ELEVATION AS PROPOSED

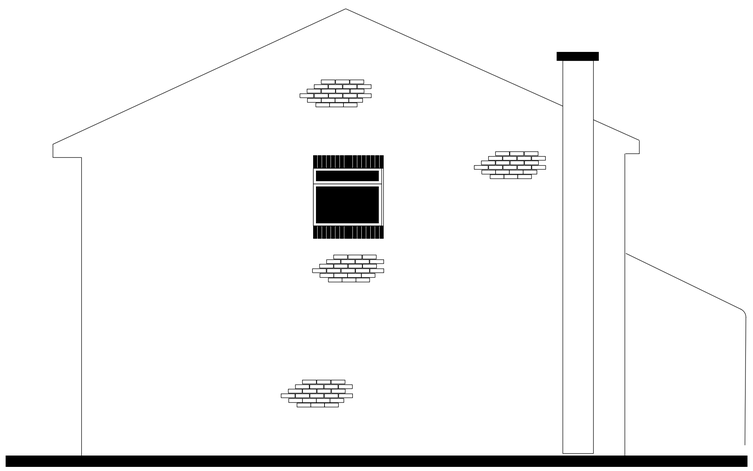

SIDE ELEVATION AS EXISTING

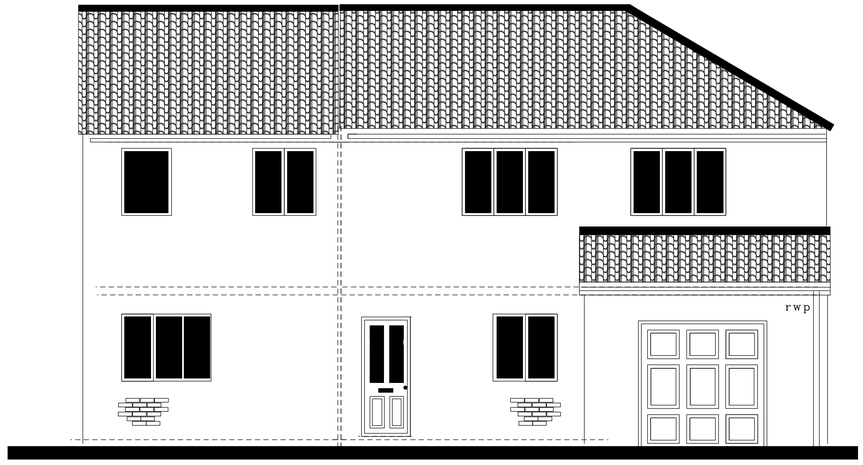


FRONT ELEVATION AS PROPOSED

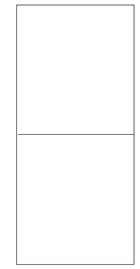

ROOF PLAN AS EXISTING



REAR ELEVATION AS PROPOSED

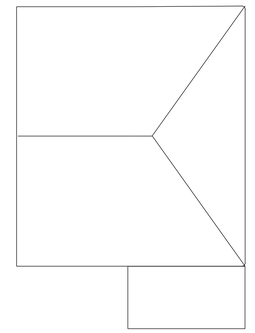

ROOF PLAN AS PROPOSED

Drawing Title

Proposed two storey extension to No 20 Stonegarth,Cudworth

Scale 1:50 1:100	Drawn
	Checked

Drawing Number

1of2

Plans Drawn Tel: Rotherham 829298