

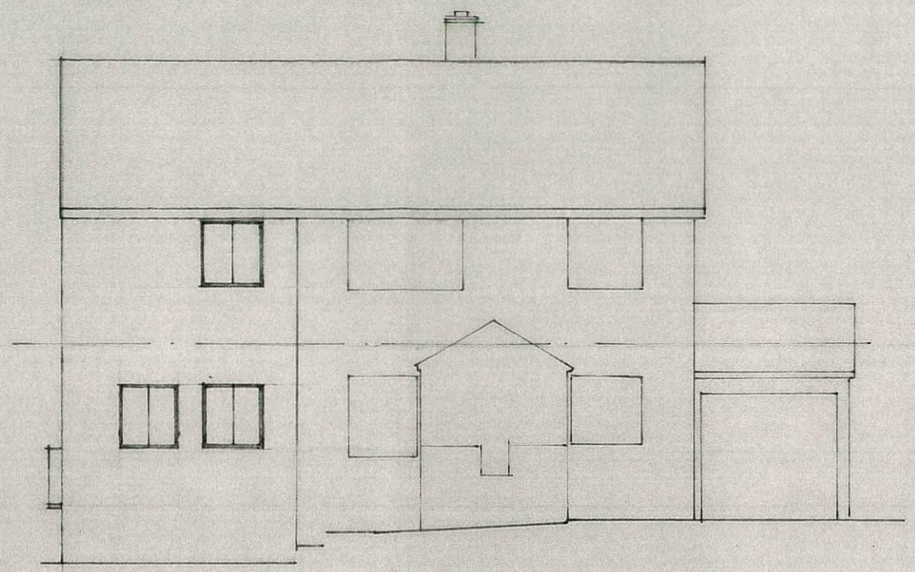


NORTH

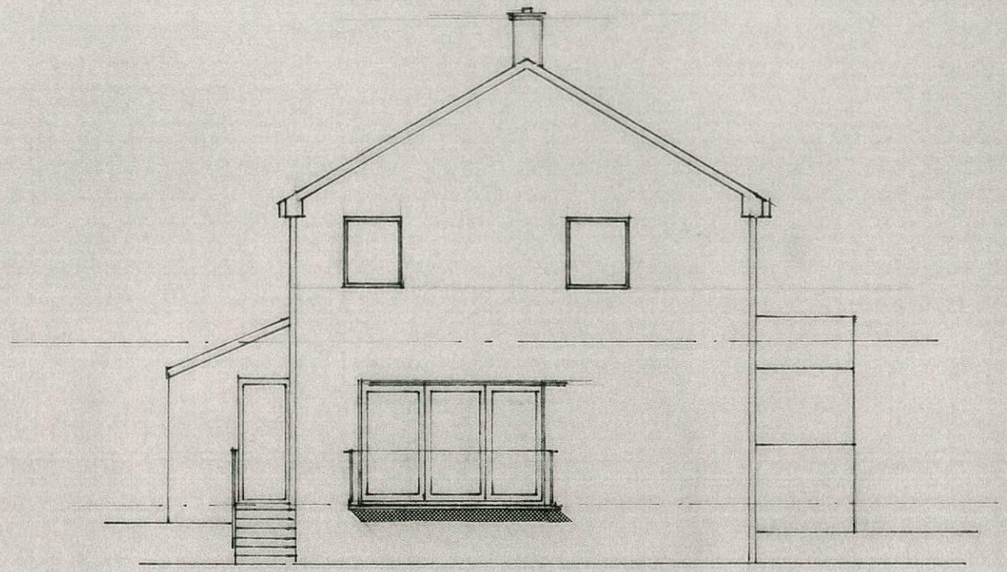

WEST

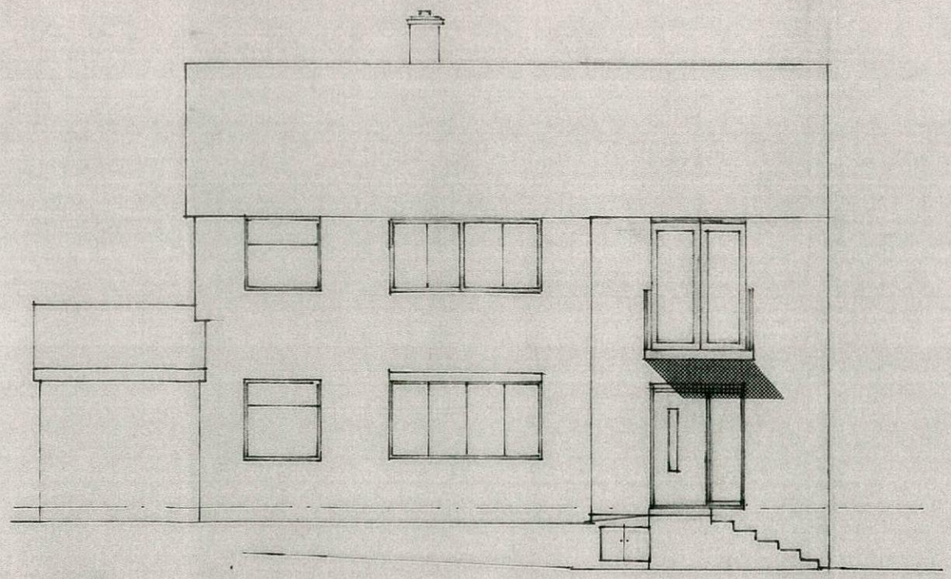

SOUTH

N.B. EAST ELEVATION UNCHANGED





EXTENSION No 20 HALL ROYD LANE SILKSTONE COMMON S754PL ELEVATIONS SCALE 1:100 DRG A6 7/20
SITE LAYOUT

Michael A. Clynch
Architect, Town Planner, Property Consultant
DIP.ARCH. DIP. T.P. A.R.I.B.A. F.R.S.A.

14 Huddersfield Road, Ingbirchworth, Penistone
Sheffield S36 7GF

Tel: 01226 766308

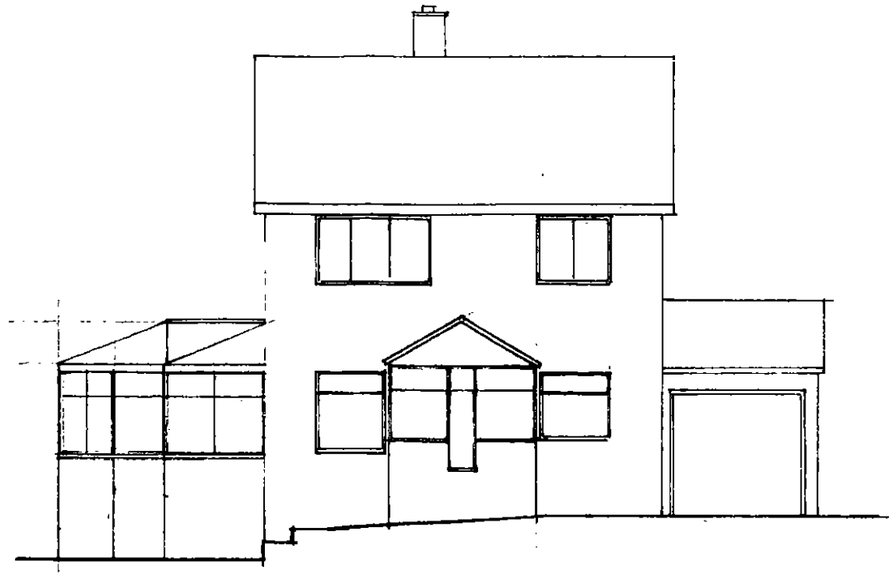


NORTH




WEST

0 1 2 3 4 5 M

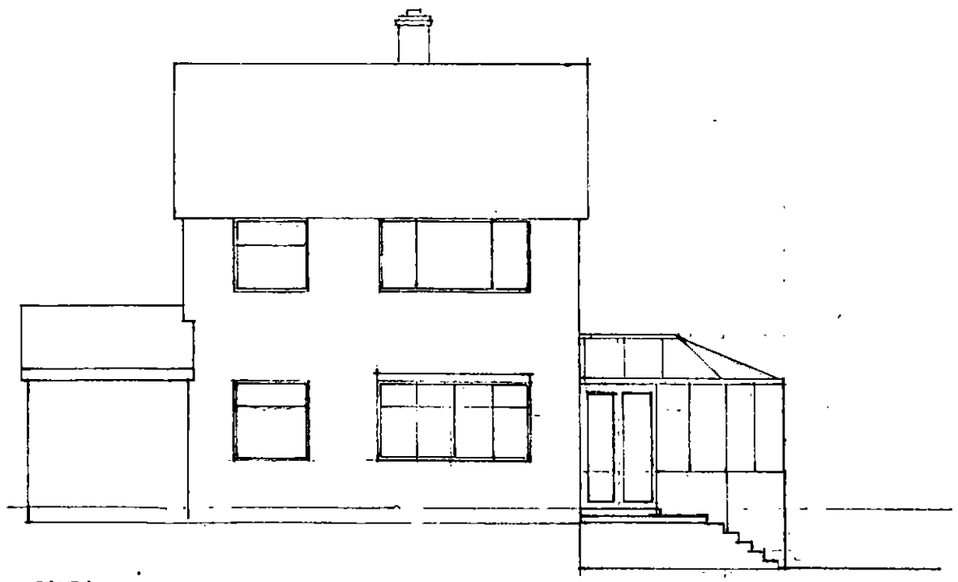

SOUTH

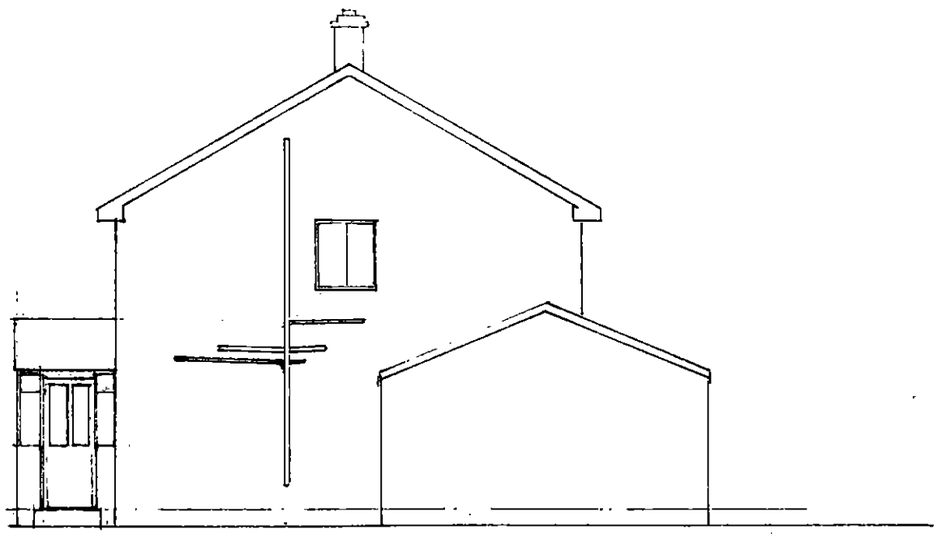


EAST

Nº 20 HALL ROYD LANE SILKSTONE COMMON S75 4PL EXISTING ELEVATIONS SCALE 1:100 DRG A3 7/2020.

Michael A. Clynch
Architect, Town Planner, Property Consultant
DIP.ARCH. DIP. T.P. A.R.I.B.A. F.R.S.A.

14 Huddersfield Road, Ingbirchworth, Penistone
Sheffield S36 7GF

Tel: 01226 766308

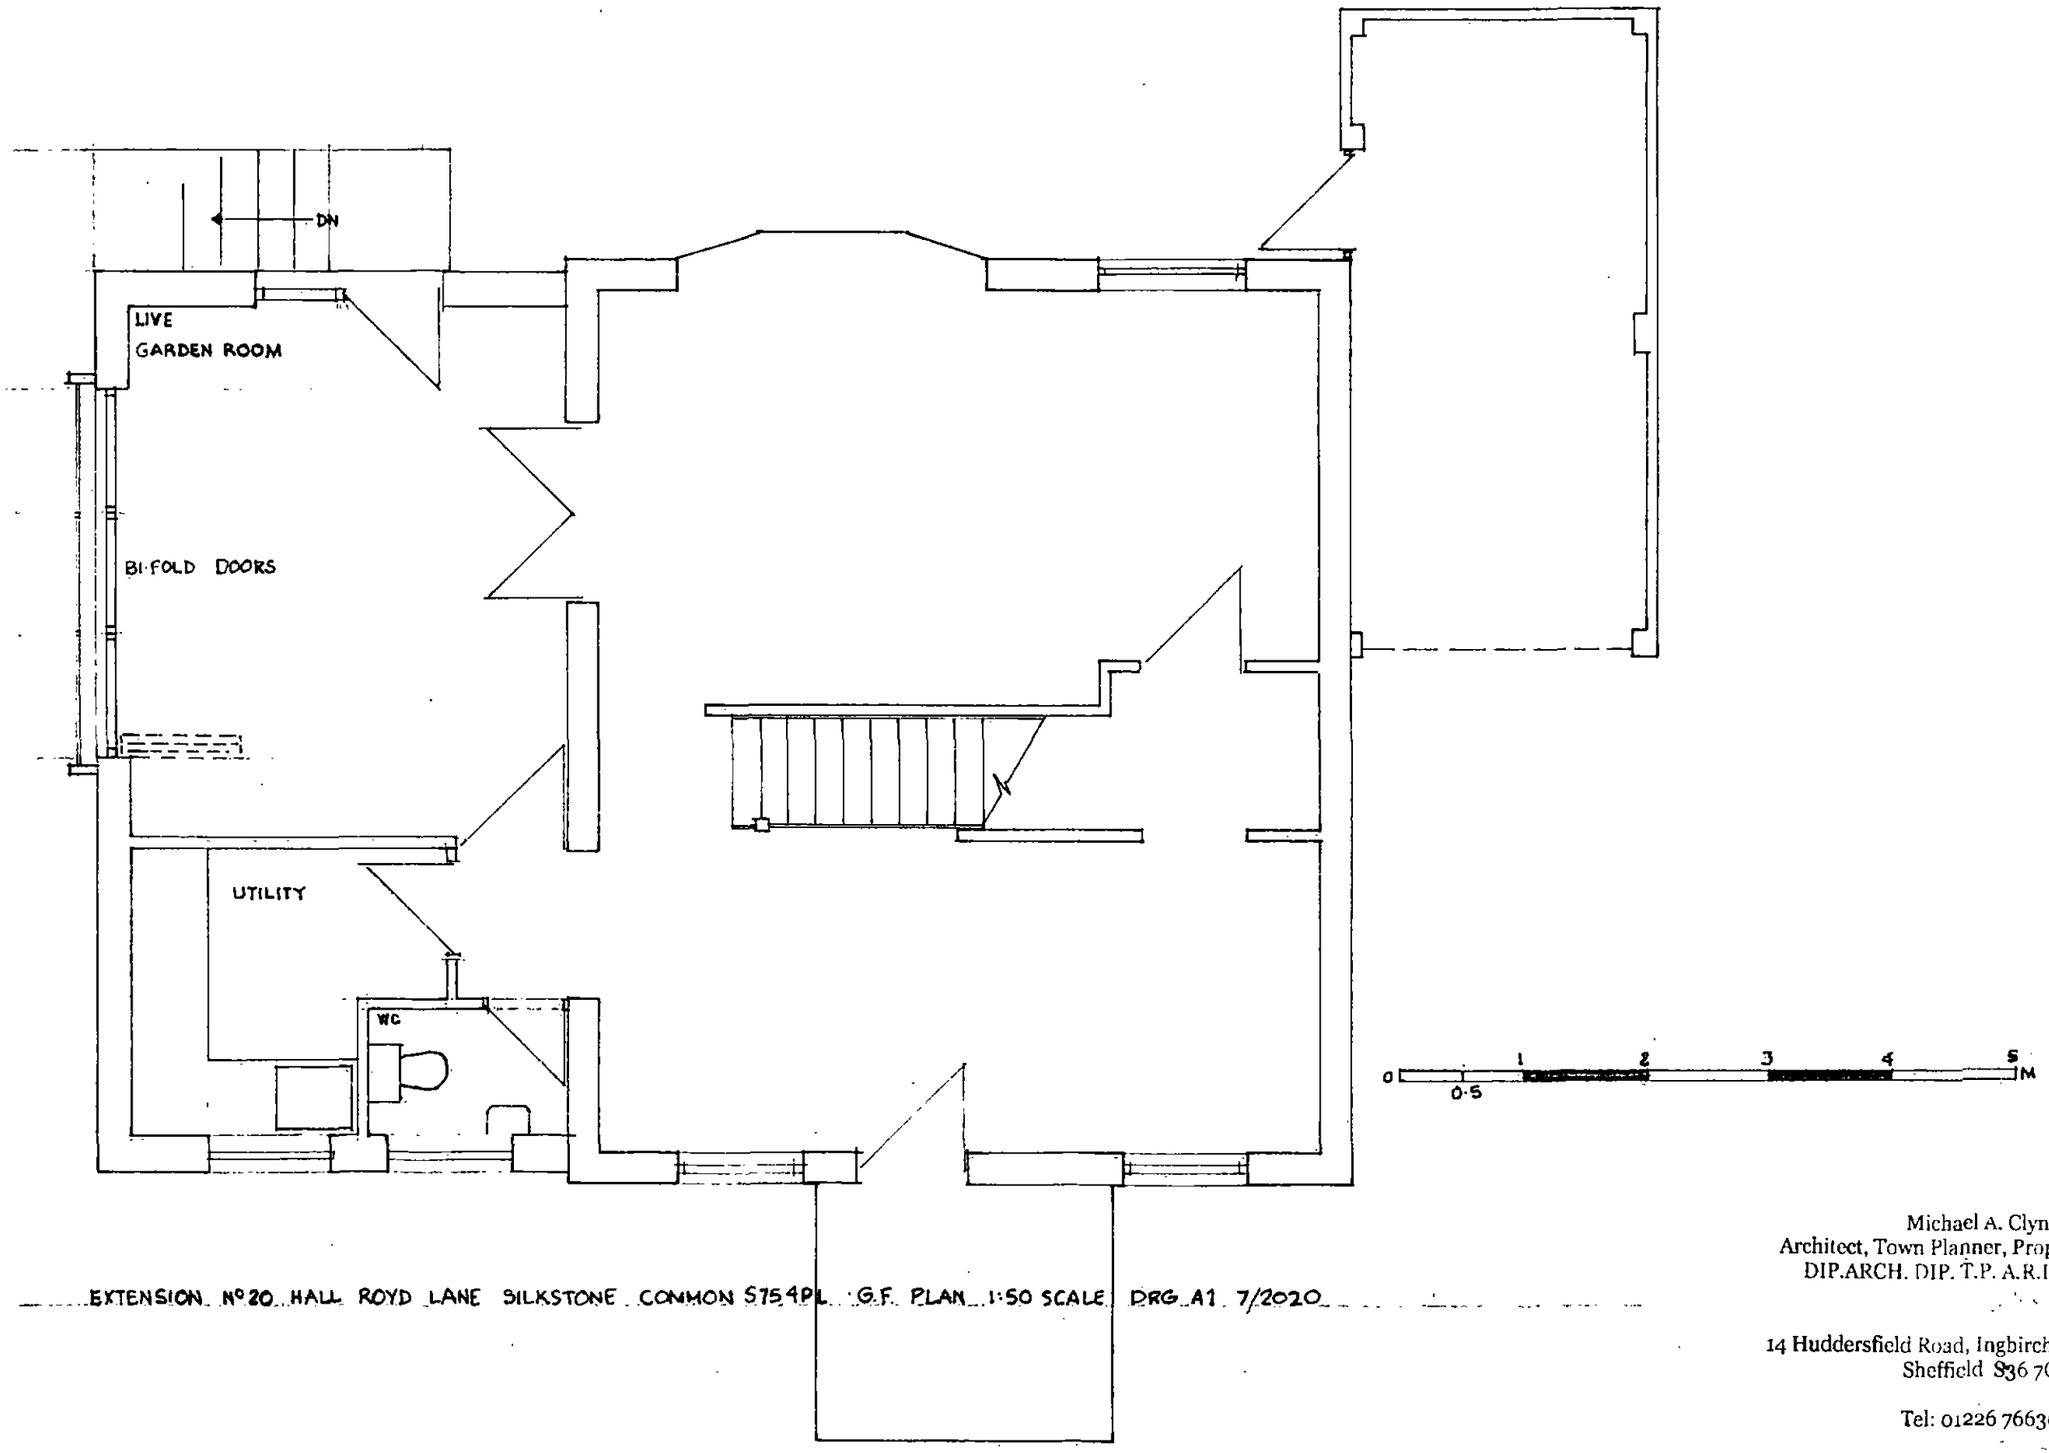



EXTENSION Nº20 HALL ROYD LANE SILKSTONE COMMON S754PL G.F. PLAN 1:50 SCALE DRG A1 7/2020

Michael A. Clynch
Architect, Town Planner, Property Consultant
DIP.ARCH. DIP. T.P. A.R.I.B.A. F.R.S.A.

14 Huddersfield Road, Ingbirchworth, Penistone
Sheffield S36 7GF

Tel: 01226 766308

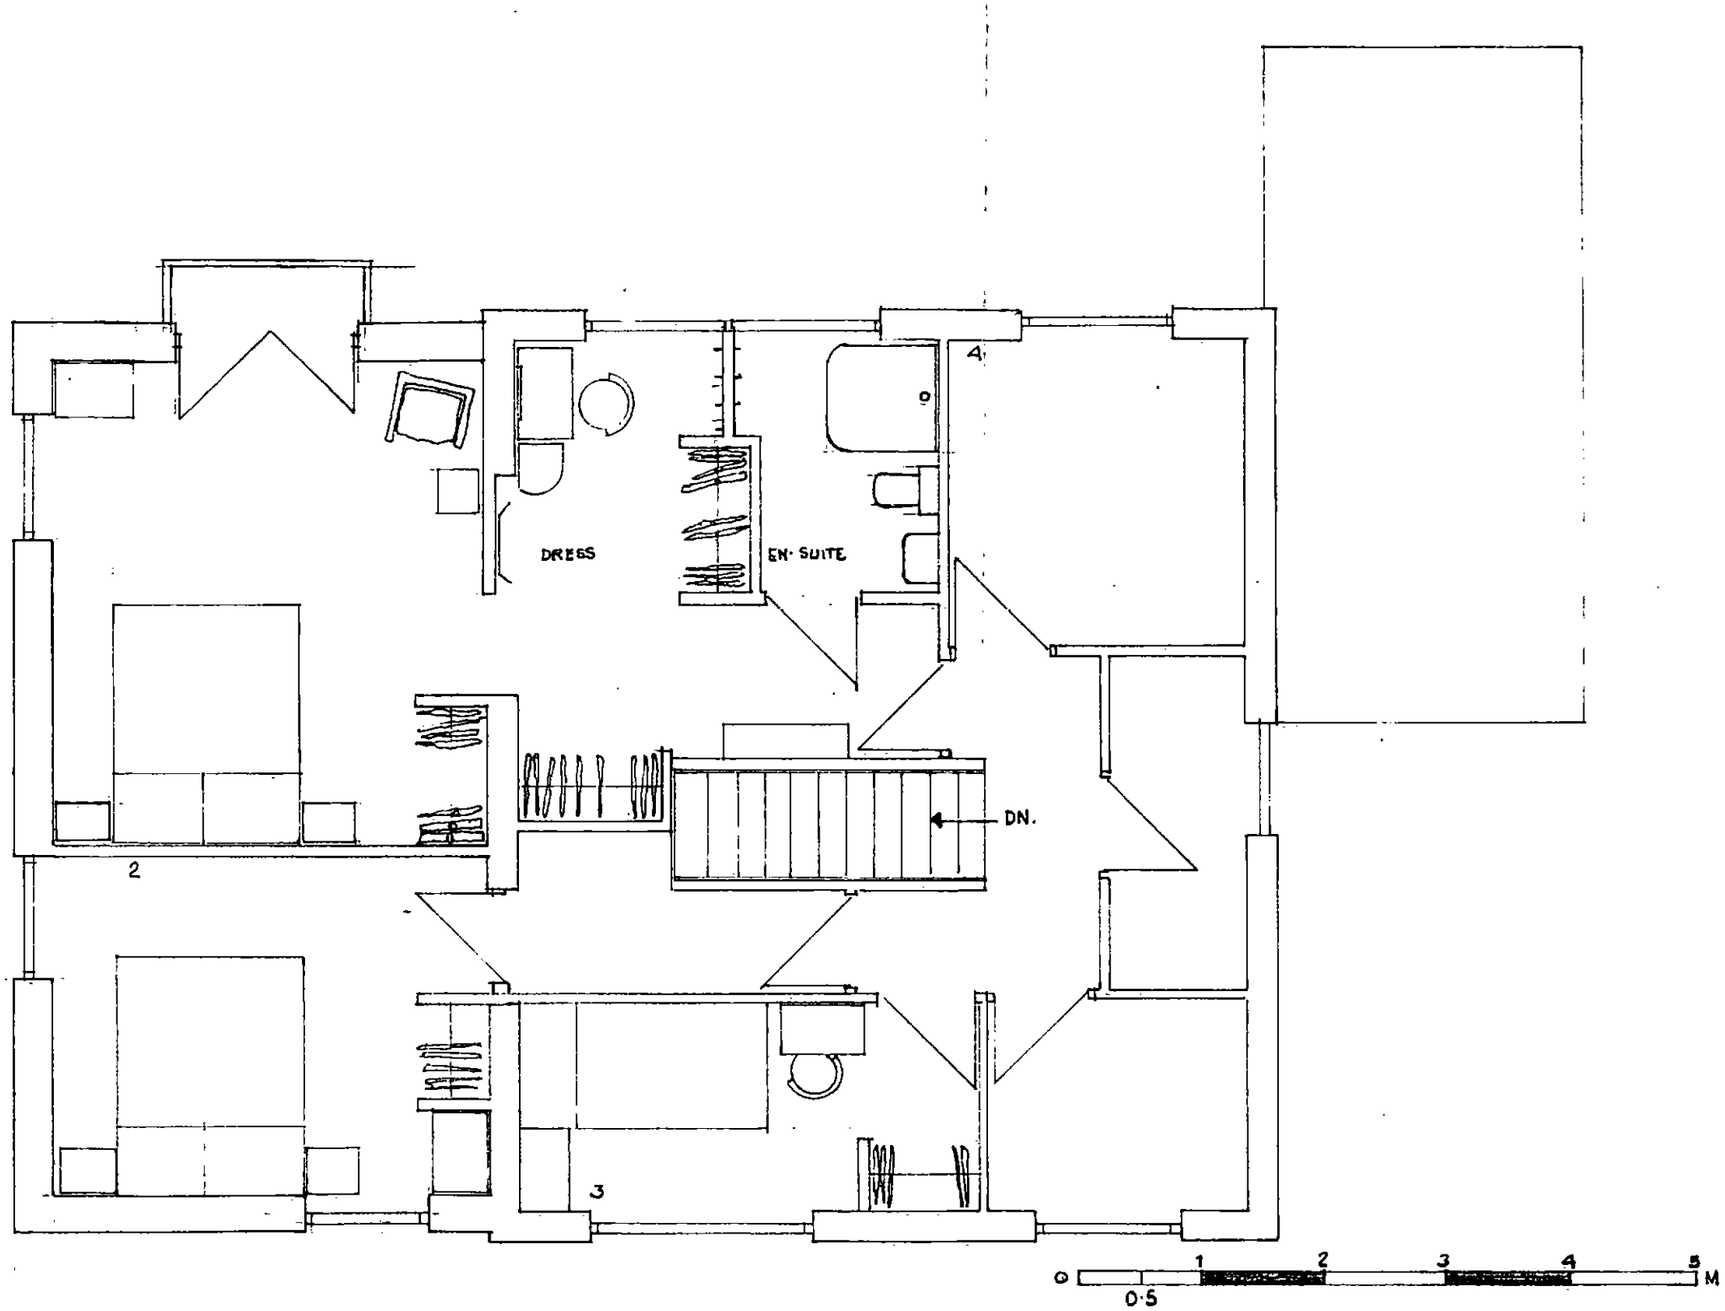



EXTENTION N°20 HALL ROYD LANE SILKSTONE COMMON S75 4PL F.F. PLAN 1:50 SCALE DRG A2 7/2020

Michael A. Clynch
Architect, Town Planner, Property Consultant
DIP.ARCH. DIP. T.P. A.R.I.B.A. F.R.S.A.

14 Huddersfield Road, Ingbirchworth, Penistone
Sheffield S36 7GF

Tel: 01226 766308

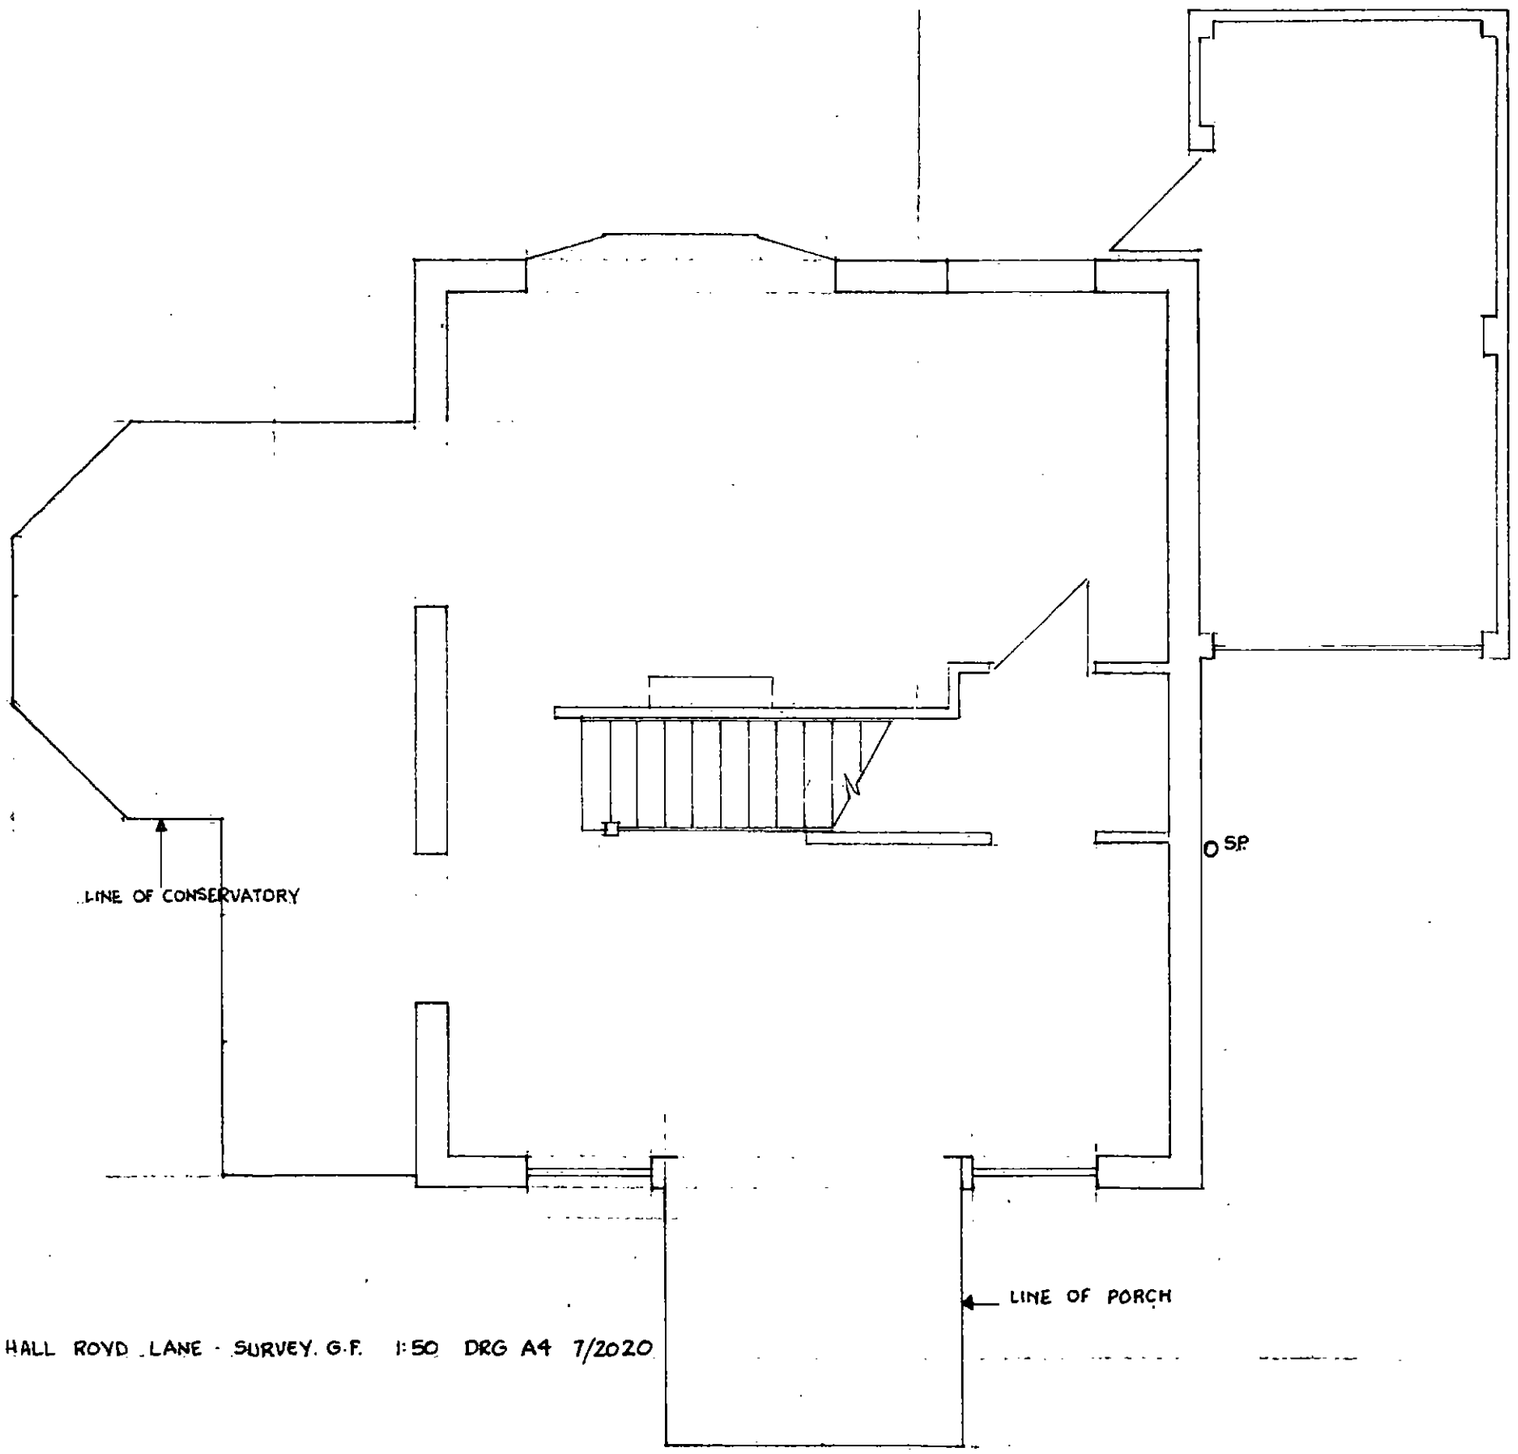



20 HALL ROYD LANE - SURVEY. G.F. 1:50 DRG A4 7/2020

Michael A. Clynch
Architect, Town Planner, Property Consultant
DIP.ARCH. DIP. T.P. A.R.I.B.A. F.R.S.A.

14 Huddersfield Road, Ingbirchworth, Penistone
Sheffield S36 7GF

Tel: 01226 766308

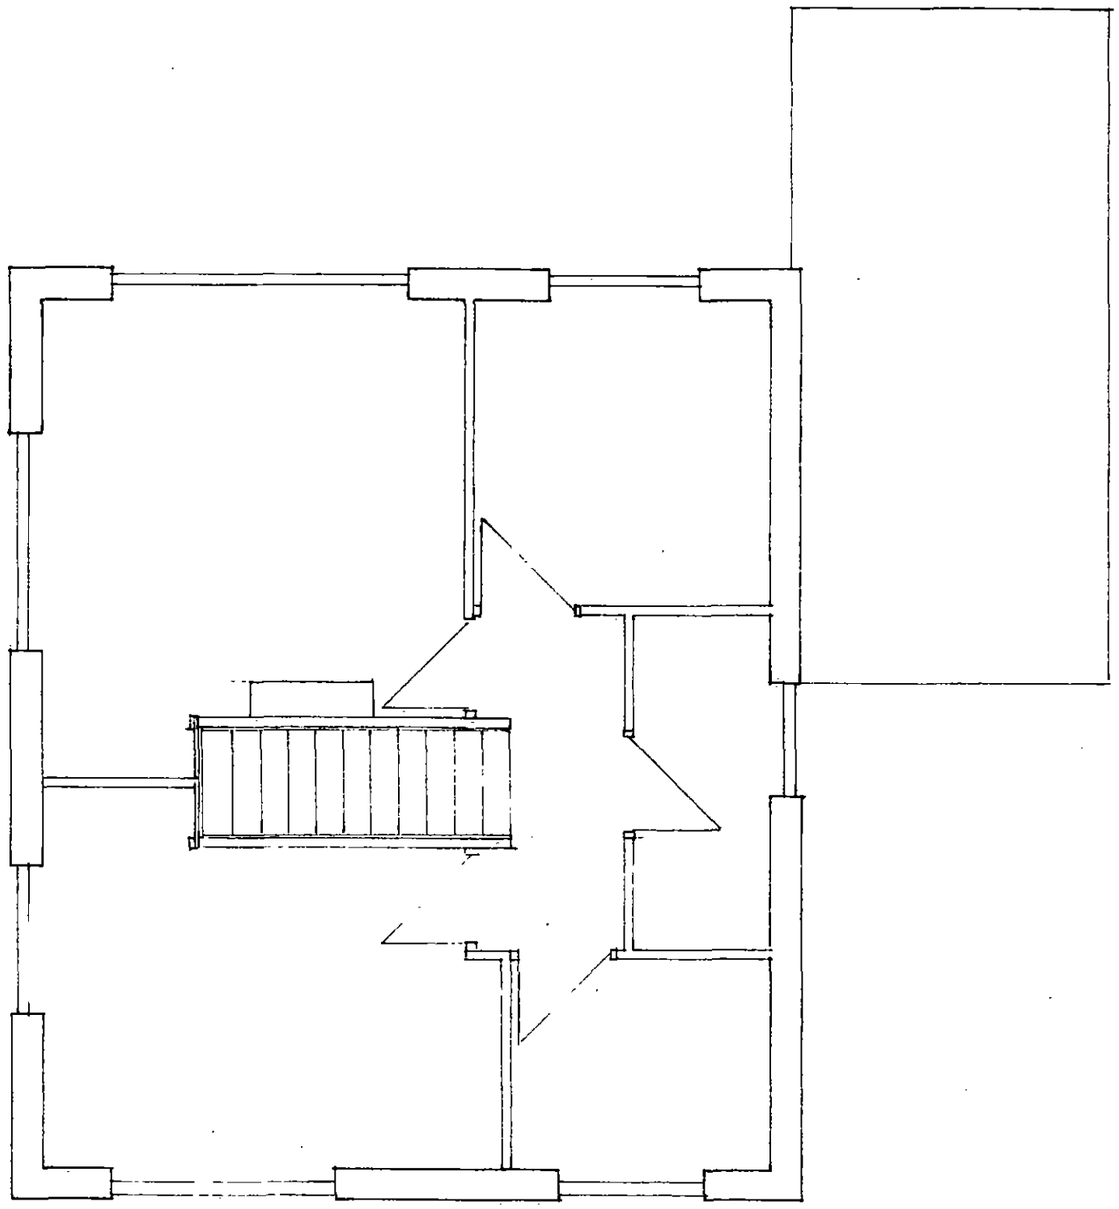

20 HALL ROYD LANE SURVEY F.F. 1:50 DRG A5 7/2020

Michael A. Clynch
Architect, Town Planner, Property Consultant
DIP.ARCH. DIP. T.P. A.R.I.B.A. F.R.S.A.

14 Huddersfield Road, Ingbirchworth, Penistone
Sheffield S36 7GF

Tel: 01226 766308