
© This drawing is the copyright of White Design (UK) Ltd. and cannot be reproduced in any form without express consent of the company. Written dimensions to be checked on site and discrepancies are to be reported prior to commencing work on site.


3 South East Elevation As Proposed Colour
1 : 100

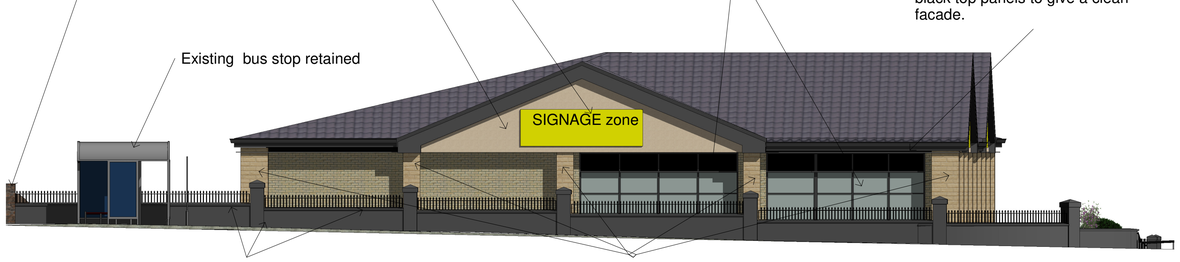


4 West Elevation As Proposed Colour
1 : 100



1 North East Elevation As Proposed Colour
1 : 100

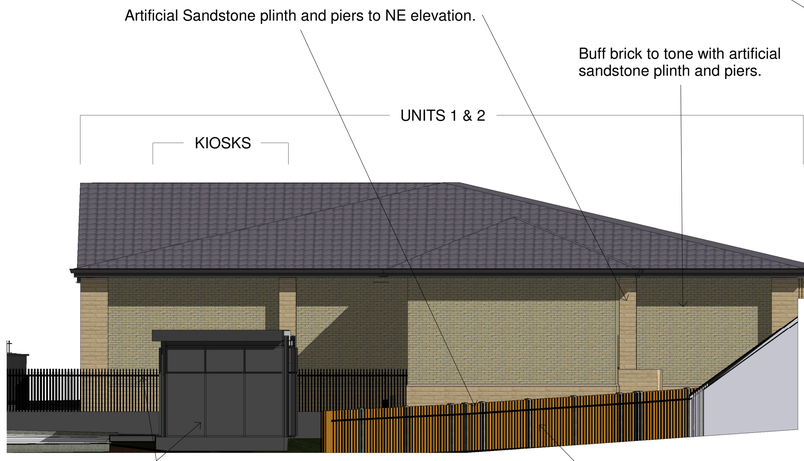

2 North West Elevation As Proposed Colour
1 : 100

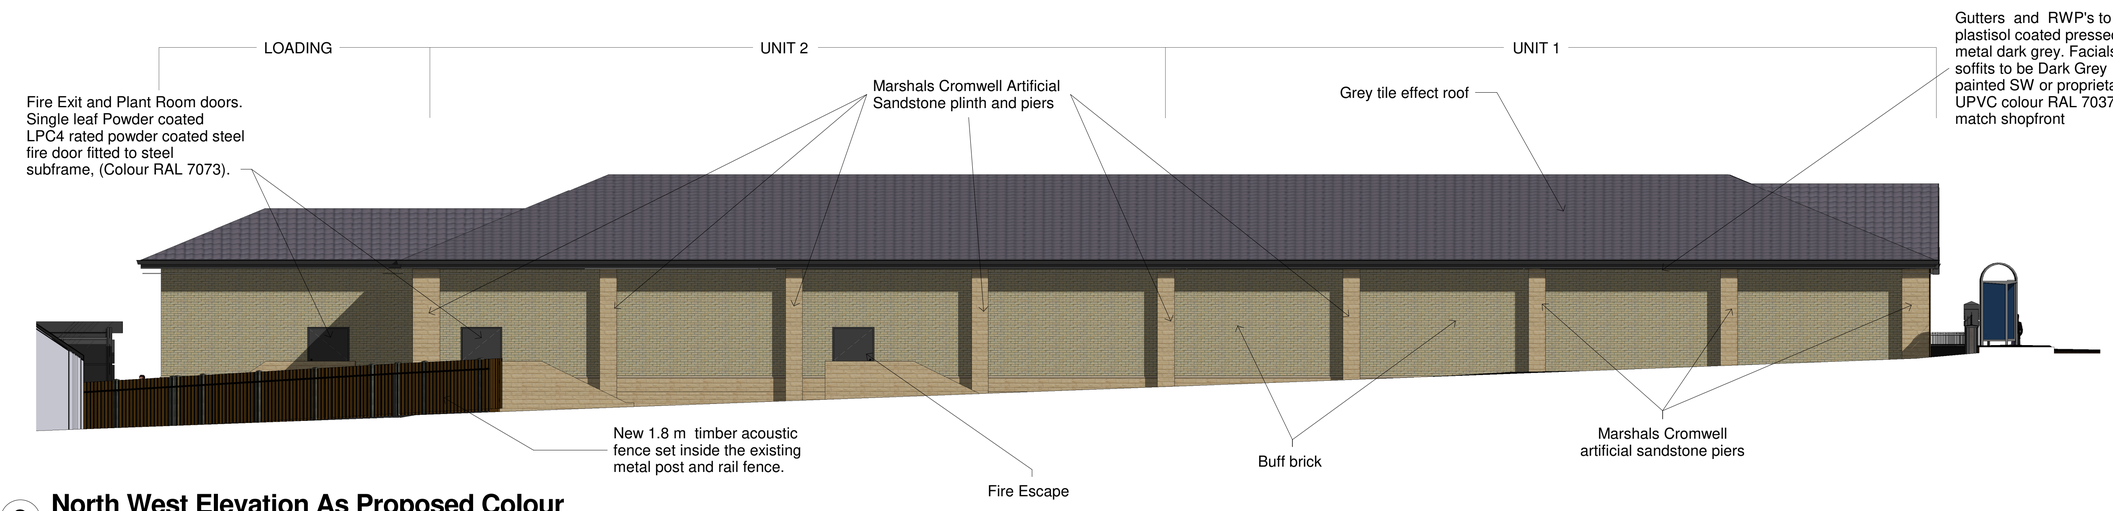

0 5 10
Meters

Rev	Date	Drawn	Description
A	27/04/17	AJB	Fire Escape Ammended to suit two units

PLANNING

White Design

Client: RESILIENTI

Project: Hoyland Retail Park

Title: Proposed Elevations - Units 1 & 2

Scales@A1:	Drawn:	Date:	Checked:
1: 100	AJB	27/04/2017 15:31:26	SL

Drawing no: 4345 126 Rev: A

The White House, 24a St Andrews Road, Sheffield, S11 9AL
T: 0114 226 0255 F: 0114 226 0256
E: office@whitedg.co.uk W: www.whitedg.co.uk