

A	AMENDED TO SUIT PLANNERS COMMENTS	24-02-21	-

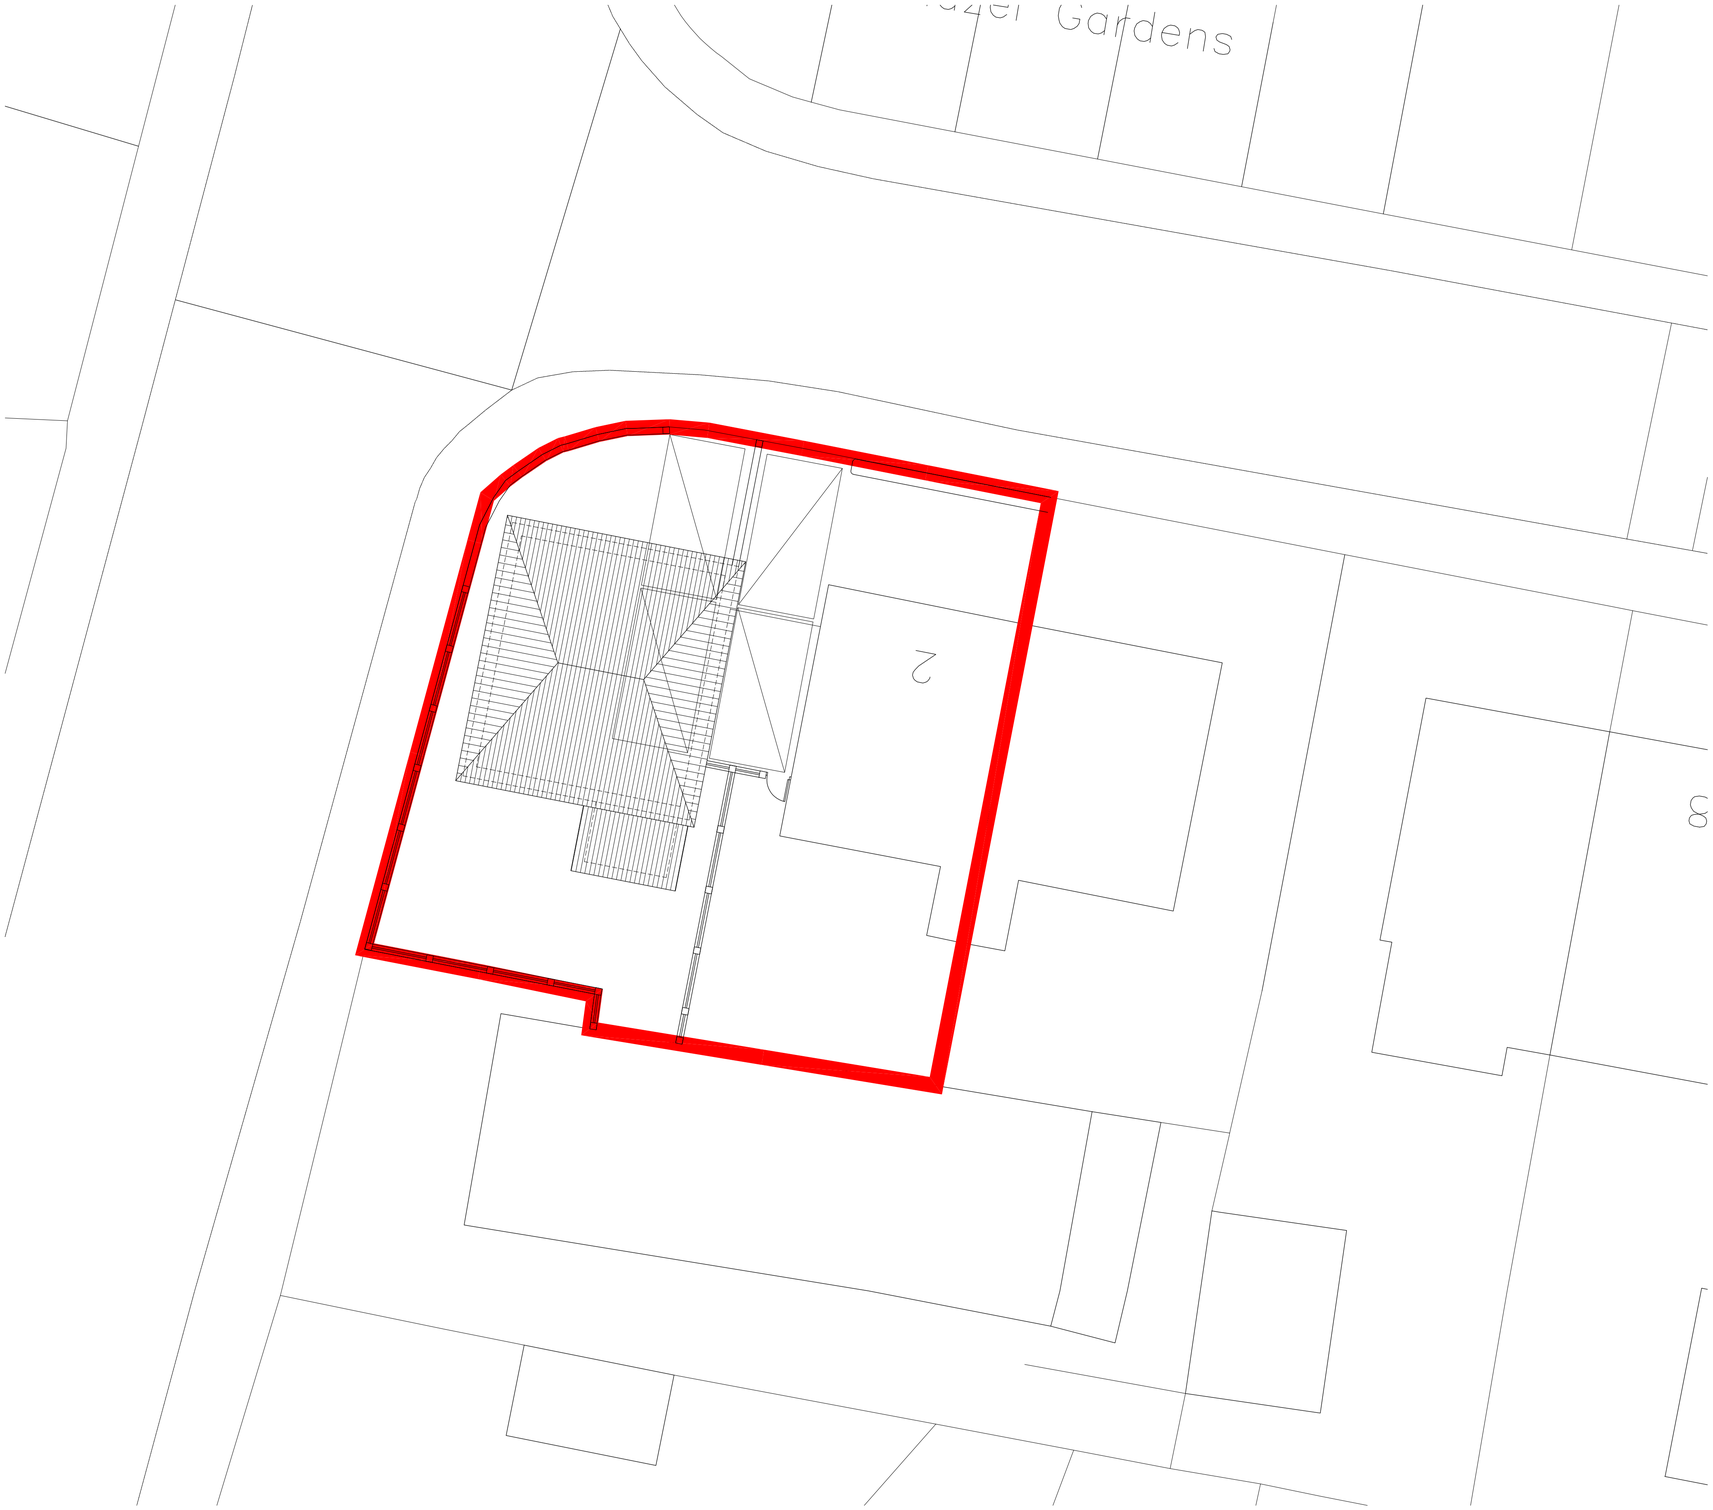

N

PROPOSED SITE PLAN
SCALE 1:100

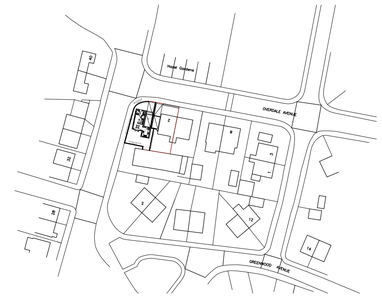

N

PROPOSED SITE LOCATION PLAN
SCALE 1:1250

CODA Bespoke

Coda Studios Ltd
70-71 Cornish Place, Cornish St, Sheffield, S6 3AF
t:0114 279 6003
e:information@codastudios.co.uk

Client	MSS Developments Ltd
Job	Overdale Avenue
Title	Site and Location Plan
Dwg. No.	2985-001

DRAWN	CHECKED	DATE	SCALE	REVISION
LC	AGH	SEPT 20	AS SHOWN @A1	A

© COPYRIGHT EXISTS ON THE DESIGNS AND INFORMATION SHOWN ON THIS DRAWING.The Contractor must verify all dimensions on site before making shop drawings or commencing work of any kind. No dimensions to be scaled from this drawing. Architect to be notified of any discrepancies in dimensions immediately.