


Plots 1-2 Front/Side Elevation
STREET ELEVATION

Plots 3 to 6- Front Elevation

Plot 7- Disabled Bungalow- Front Elevation

Existing Bungalow No.25

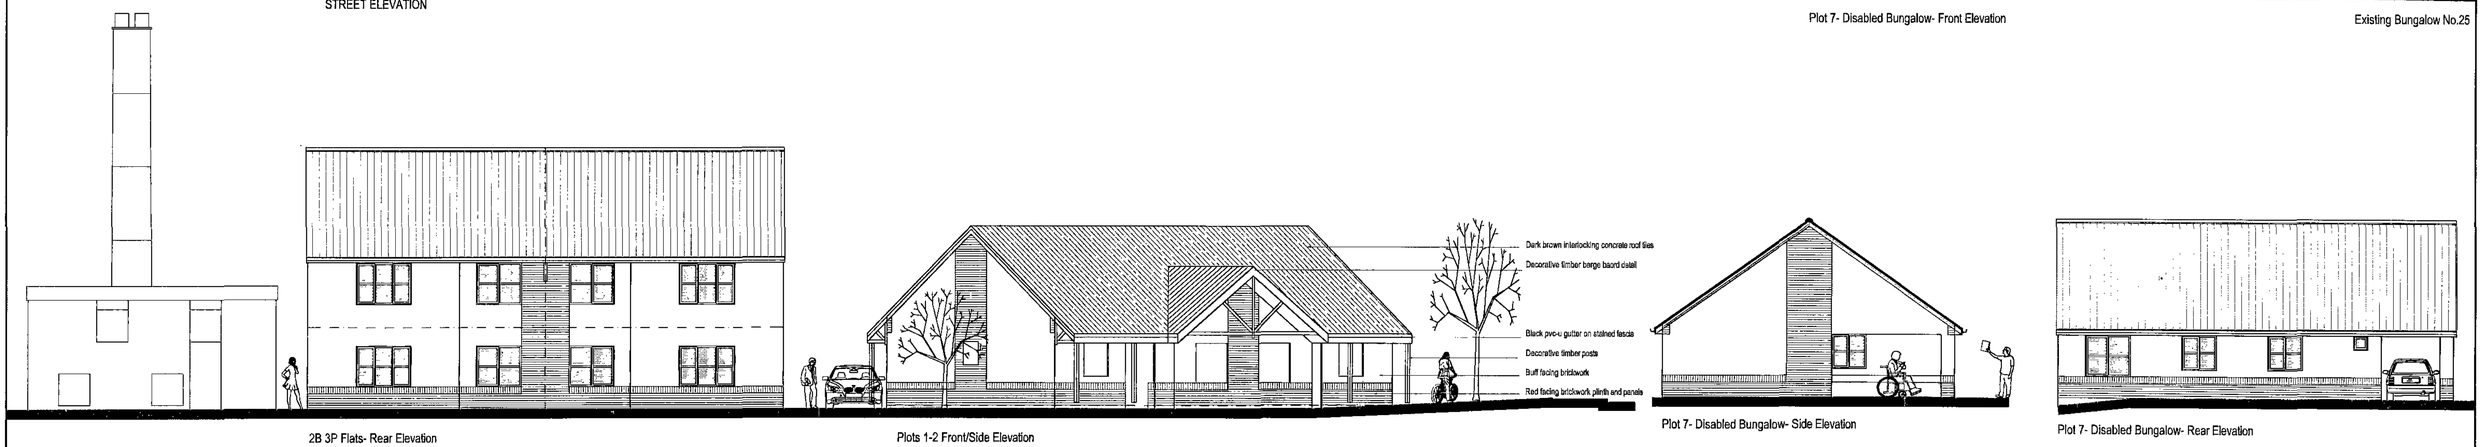


STREET ELEVATION

2B 3P Flats- Rear Elevation

Plots 1-2 Front/Side Elevation

Plot 7- Disabled Bungalow- Side Elevation

Plot 7- Disabled Bungalow- Rear Elevation

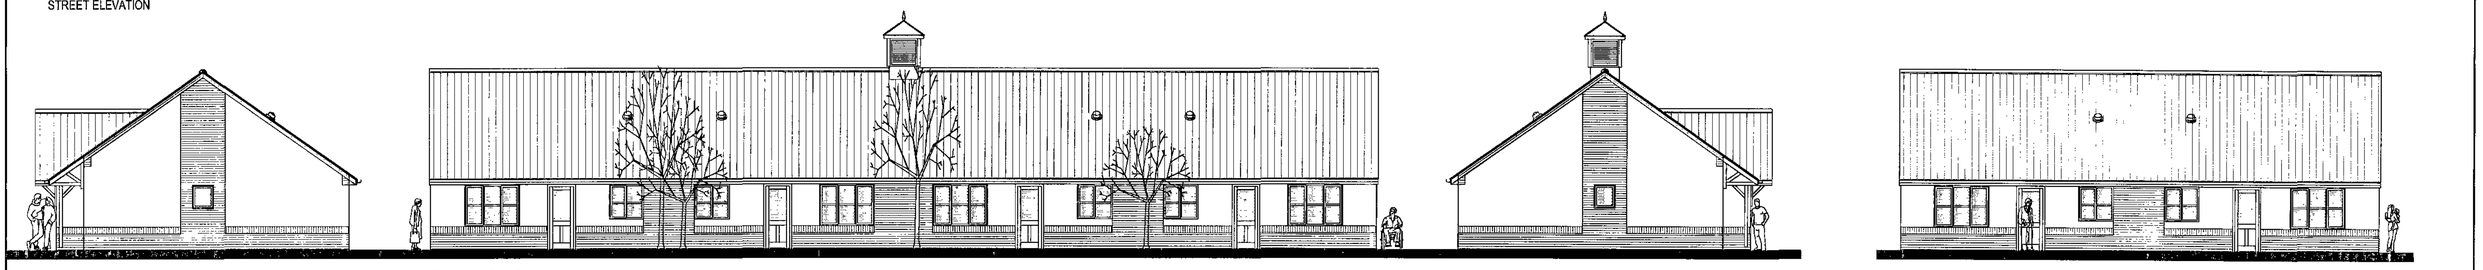


Plots 1-2 - 2B 3P Bungalow- Side Elevation

Plots 3 to 6- Rear Elevation

Plots 2-6- 2B 3P Bungalow- Side Elevation

Plots 1 and 2- Rear Elevation

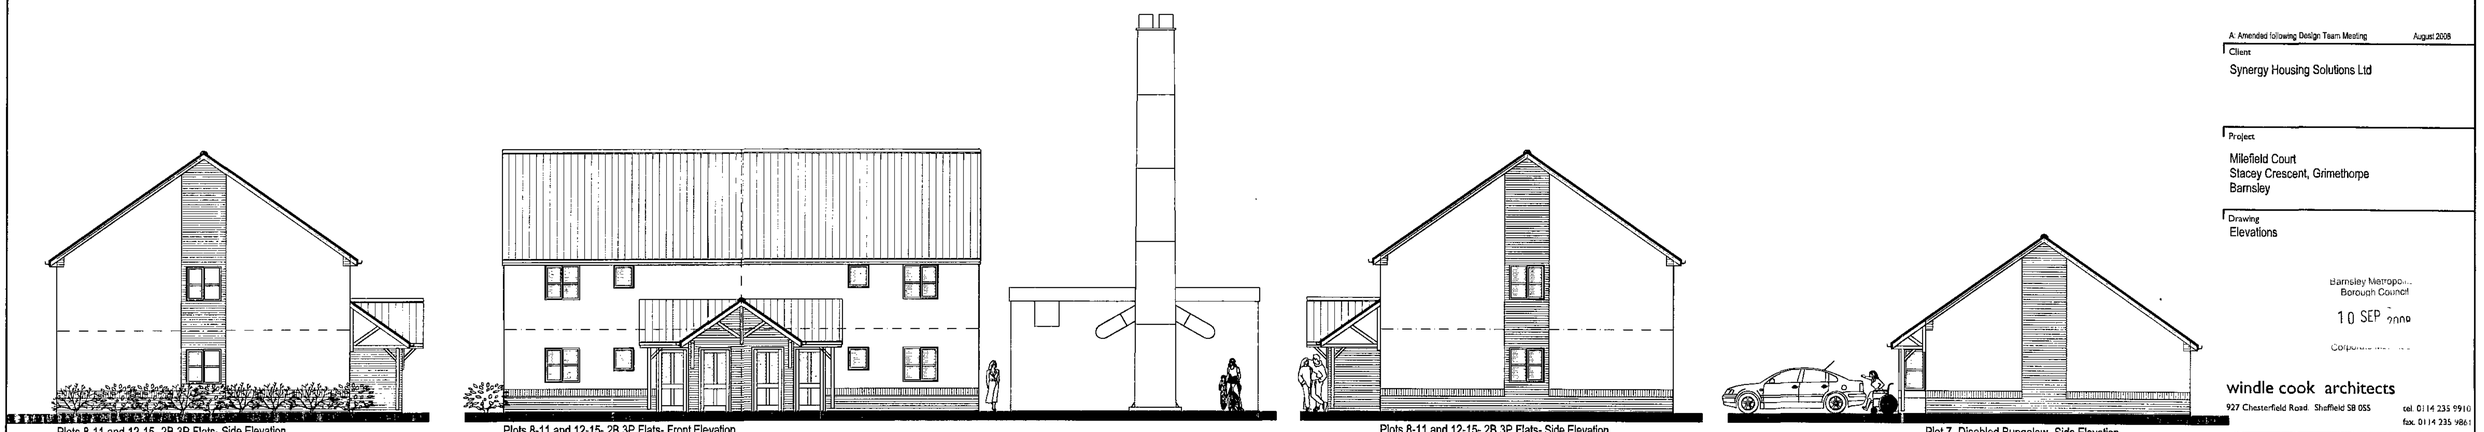

Plots 8-11 and 12-15- 2B 3P Flats- Side Elevation

Plots 8-11 and 12-15- 2B 3P Flats- Front Elevation

Plots 8-11 and 12-15- 2B 3P Flats- Side Elevation

Plot 7- Disabled Bungalow- Side Elevation

A Amended following Design Team Meeting August 2008

Client
Synergy Housing Solutions Ltd


Project
Milefield Court
Stacey Crescent, Grimethorpe
Barnsley

Drawing
Elevations


Barnsley Metropolitan Borough Council
10 SEP 2008
Corporate ...

windle cook architects
927 Chesterfield Road. Sheffield S8 0SS
tel. 0114 235 9910
fax. 0114 235 9861


Drawn by	Date	Scale
MC	July 2008	1:100
Checked by	Drawing No.	Rev.
	08-473-P03	A

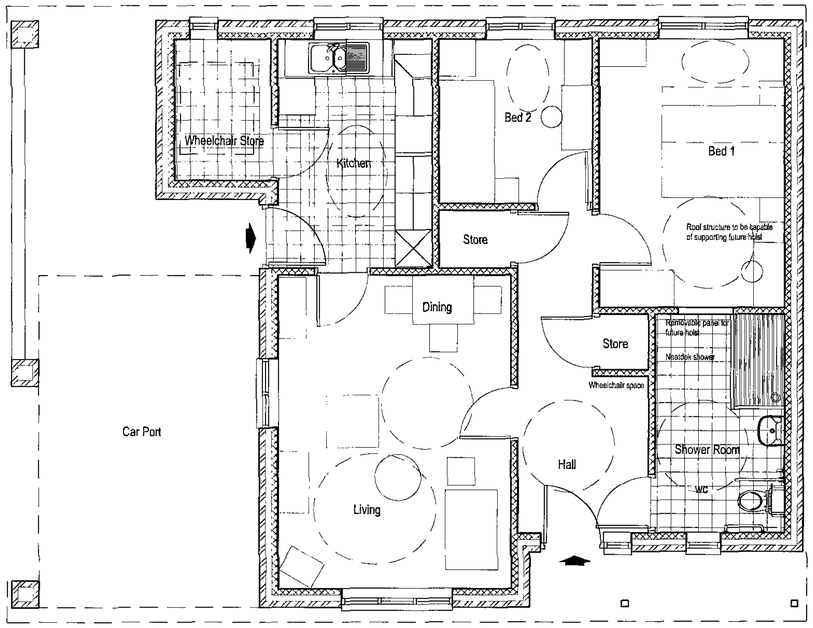


2B 3P Wheelchair Bungalow
Floor Plan- 74.0sq.m

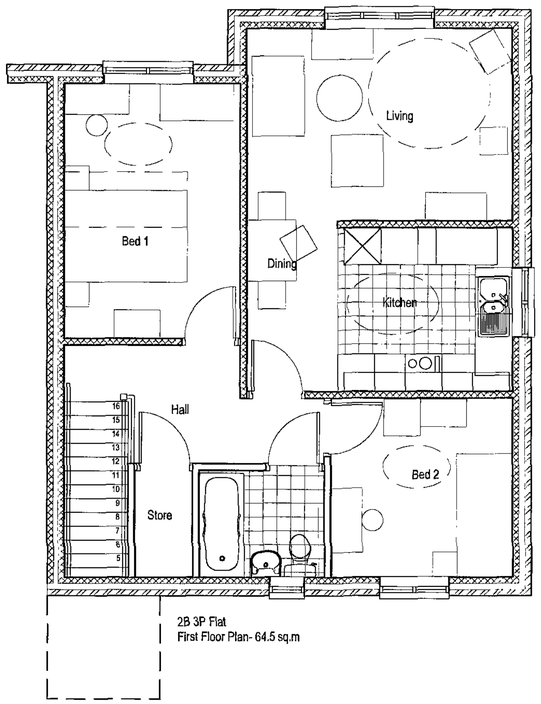

2B 3P Flat
First Floor Plan- 64.5 sq.m

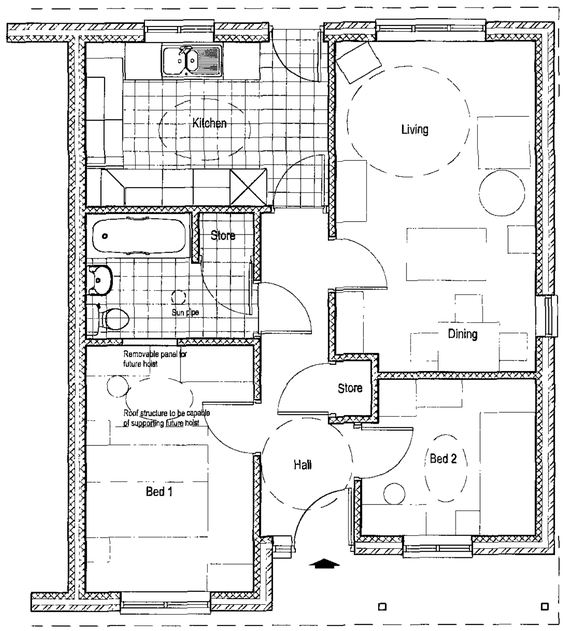

2B 3P Bungalow
Floor Plan- 60.7 sq.m

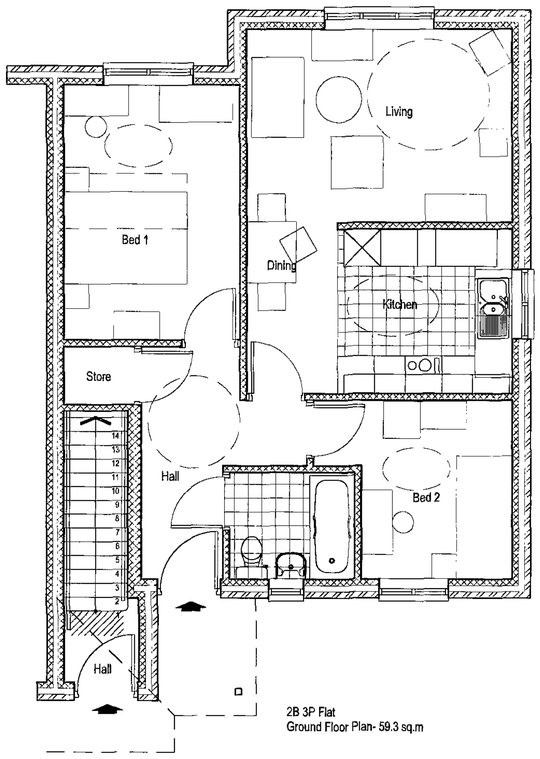

2B 3P Flat
Ground Floor Plan- 59.3 sq.m

A Layouts amended following Design TeamMeeting August 2008

Client
Synergy Housing Solutions Ltd

Project
Milefield Court
Stacey Crescent, Grimethorpe
Barnsley

Drawing
Floor Plans

Barnsley Metropolitan Borough Council
10 SEP 2008

windle cook architects
927 Chesterfield Road. Sheffield S8 0SS
tel. 0114 235 9910
fax. 0114 235 9861

Drawn by	Date	Scale
MC	July 2008	1:50
Checked by	Drawing No.	Rev.
	08-473-P02	A

Existing entrance widened as indicated to improve access for fuel delivery trucks, width of grassed margin reduced.

existing boiler house extended to increase fuel storage capacity, building to be re-roofed.

N.B. the remainder of Milefield Court CANNOT be demolished until a pressurisation unit has been fitted within boiler house to replace the header tanks in the roof void of Milefield Court.

Resurface existing tarmac access and form raised plinth around base of boiler flue to protect from increased traffic flow.


Demolish 900mm high wall between site and tarmacad court

Form Access into new parking court

Existing Electricity Sub Station to be unaffected by the works.



Site Location Plan 1/1250

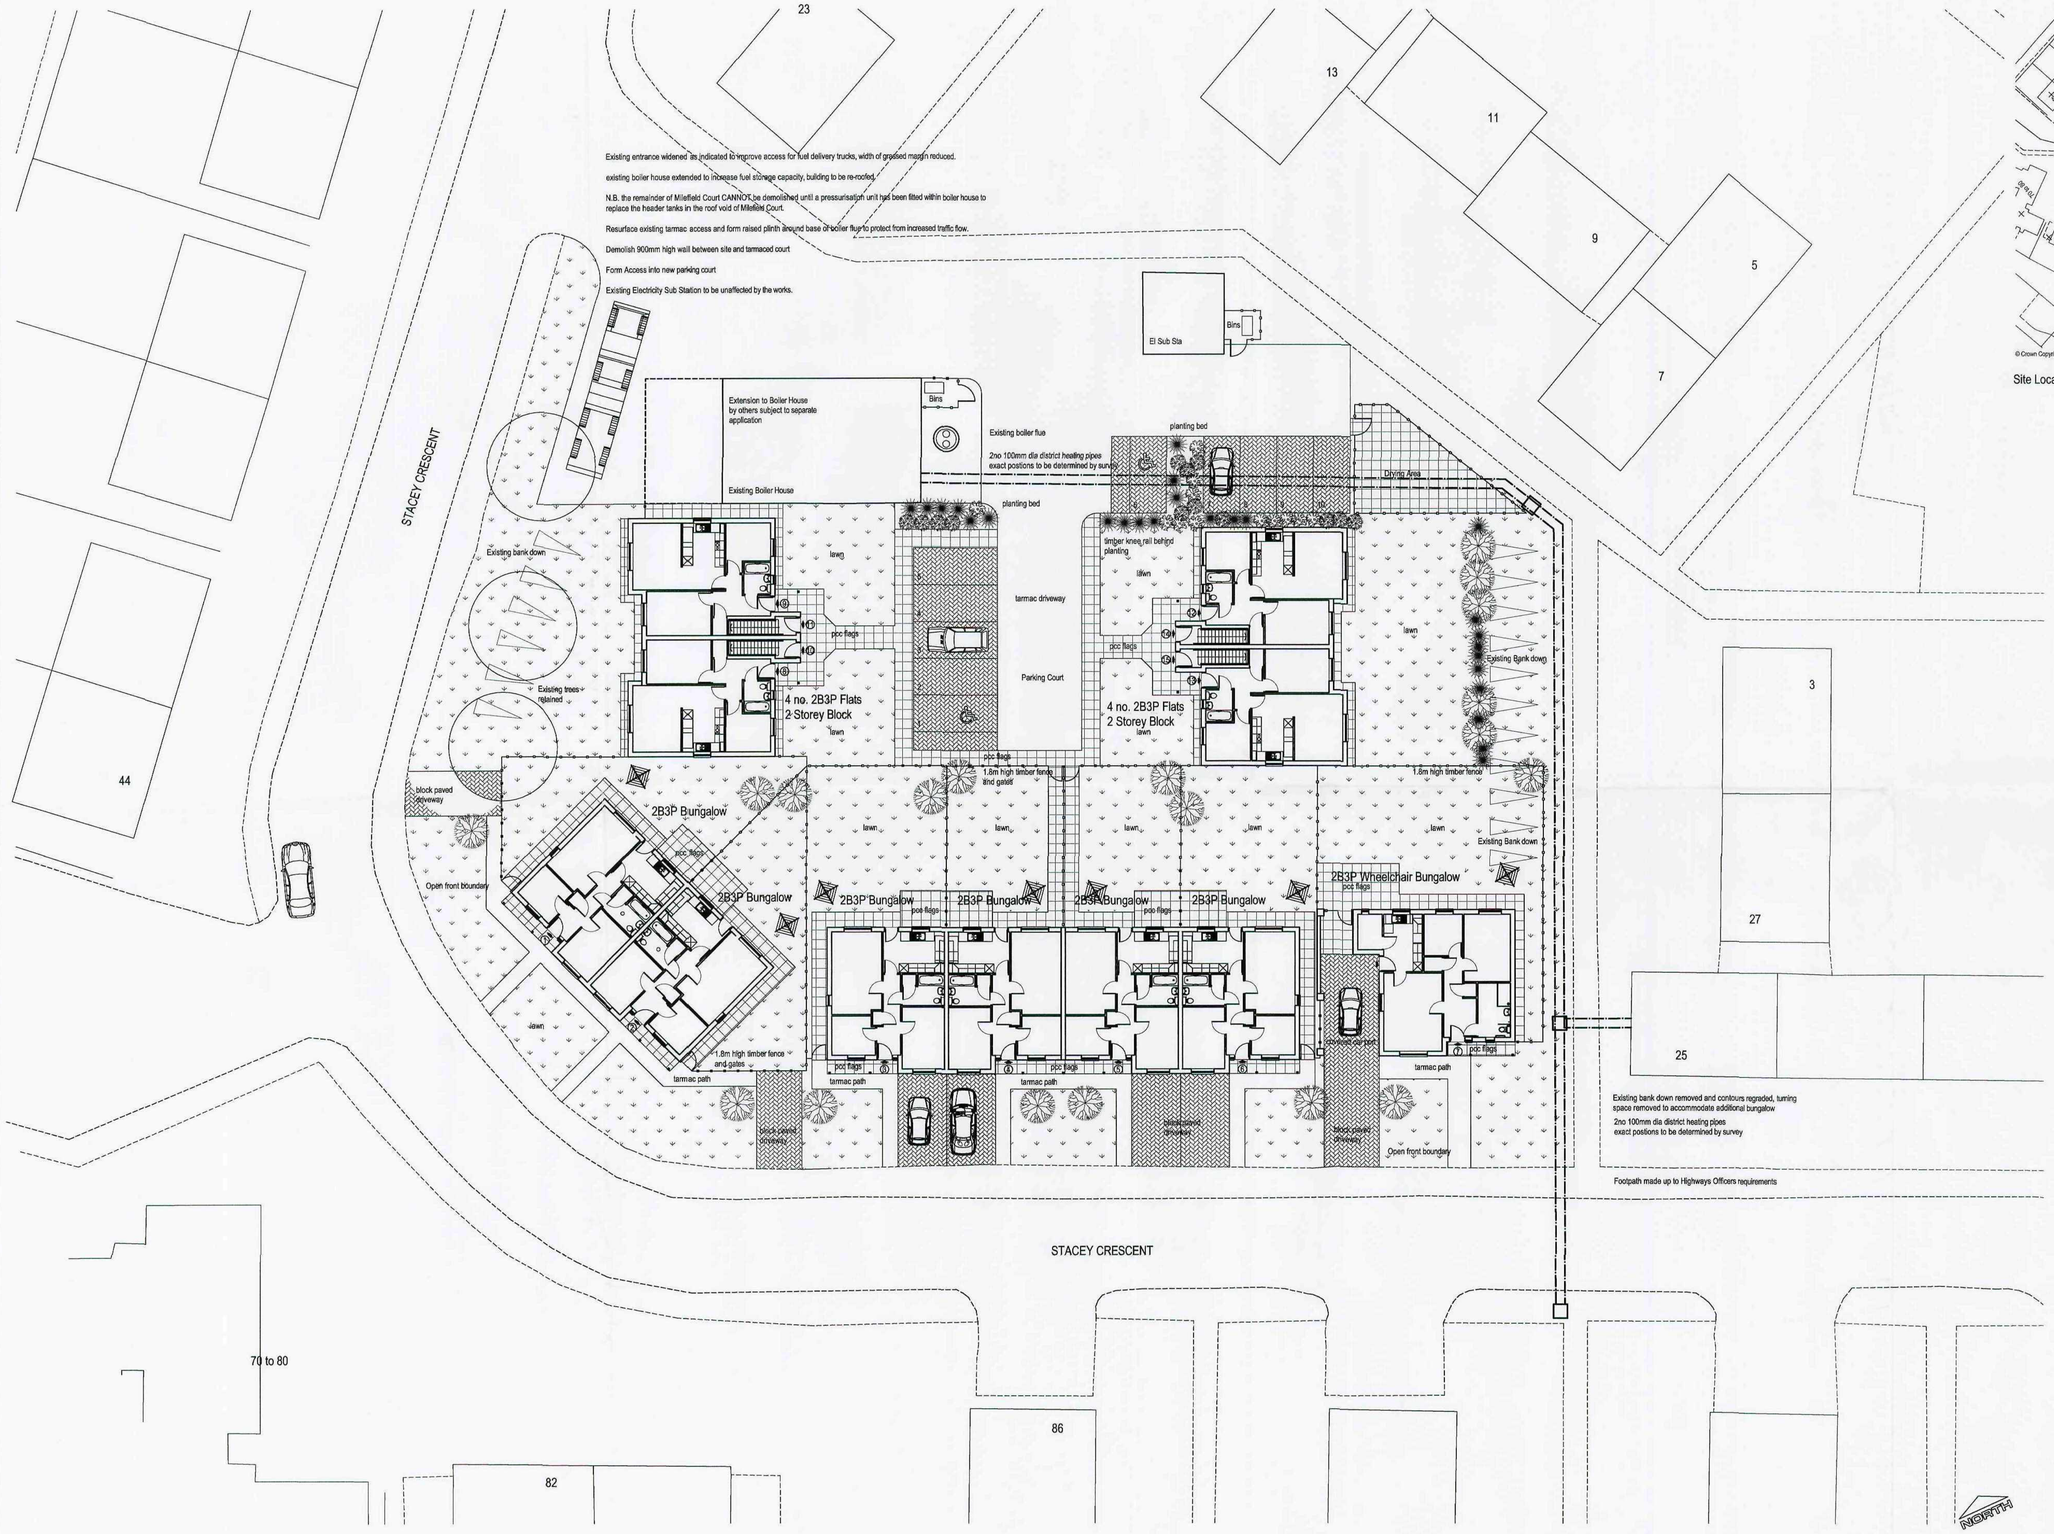

A: Drying and Bin Areas added, floor plans updated August 2008

Client
Synergy Housing Solutions Ltd

Project
Milefield Court
Stacey Crescent, Grimethorpe
Barnsley

Drawing
Site Plan

Barnsley Metropolitan Borough Council
10 SEP 2008

windle cook architects
927 Chesterfield Road. Sheffield S8 0SS
tel. 0114 235 9910
fax. 0114 235 9861

Drawn by	Date	Scale
MC	July 2008	1:200
Checked by	Drawing No.	Rev.
	08-473-P01	A