No.5 Rother Croft, Hoyland, Barnsley




PROPOSED SIDE ELEVATION

PROPOSED REAR ELEVATION


PROPOSED SIDE ELEVATION



EXISTING REAR ELEVATION

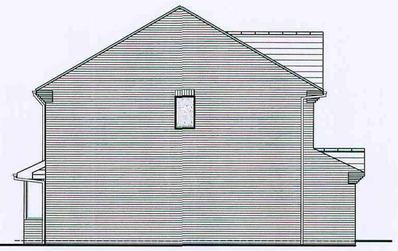


EXISTING SIDE ELEVATION

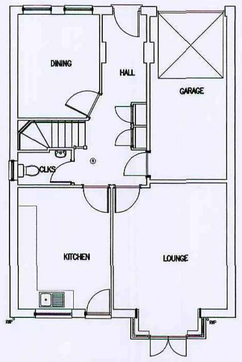


EXISTING GROUND FLOOR PLAN




EXISTING SIDE ELEVATION

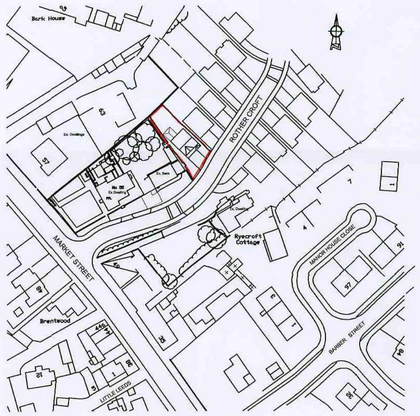

LOCATION PLAN – SCALE 1:1250

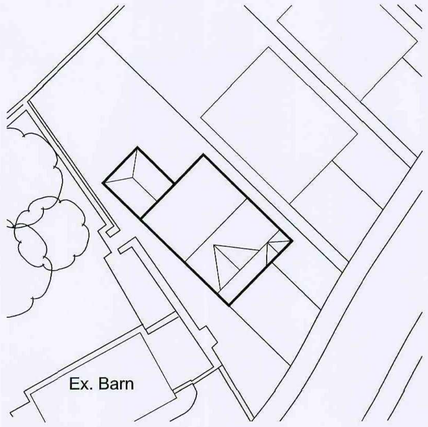

BLOCK PLAN – SCALE 1:250

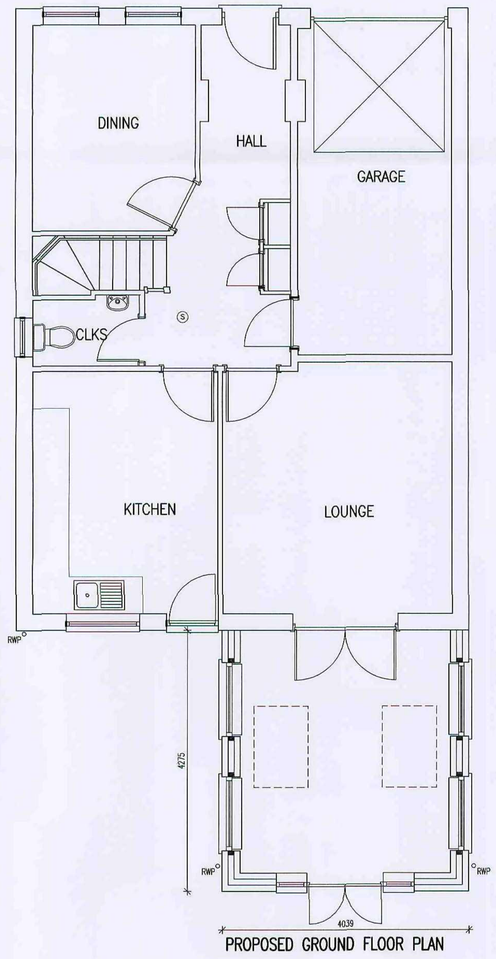

PROPOSED GROUND FLOOR PLAN

20 MAR 2012

Rev:	Description:	Date:

Applicant:
MR & MRS P CARRIE

Drawing Title:
PLANNING DRAWING

Job Title:
Proposed Single Story Rear Extension at
5 Rother Croft
Hoyland
Barnsley
S74 0AF

Scale:	Date:
1:50	March '12

Drawing No:	Rev:
PL/01	–