

Drawing No.	Rev No.
MLS001 -002	




EXISTING FRONT ELEVATION
SCALE 1:100 AT A3

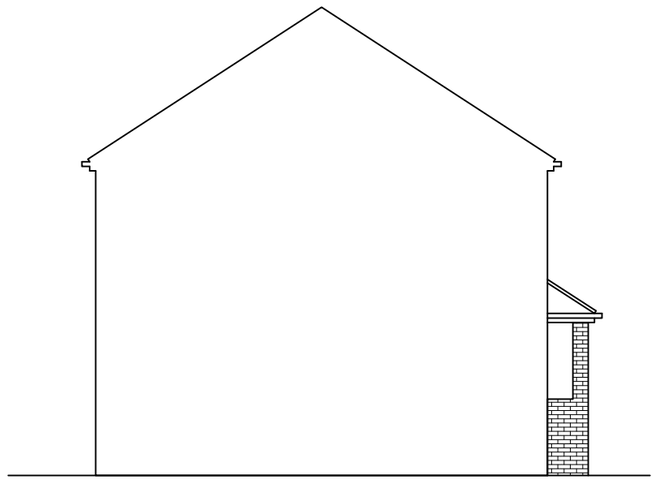

EXISTING END ELEVATION
SCALE 1:100 AT A3

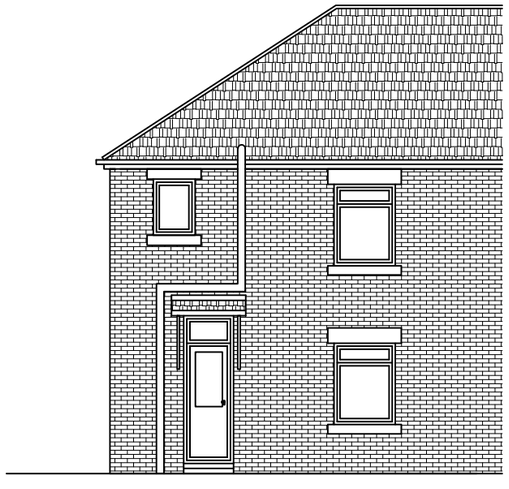

EXISTING REAR ELEVATION
SCALE 1:100 AT A3

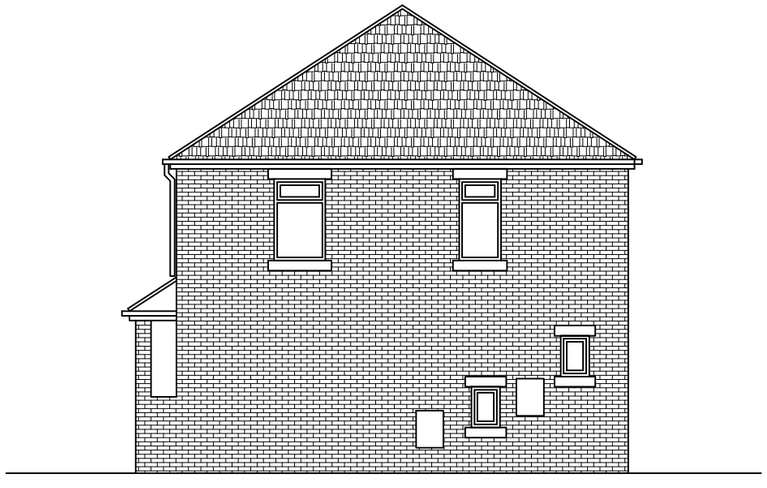

EXISTING END ELEVATION
SCALE 1:100 AT A3

DO NOT SCALE: Contractor to check all dimensions and report any omissions or errors

NOTES

Rev	Description	By	Chk	App	Date

JRB DESIGNS Ltd
1 Saville Road
Cudworth
Barnsley
S72 8LT
Tel: 01226 383542
Fax: 01226 380078
Mob: 07970 541192
Email: john@jrbdesigns.co.uk

This drawing is copyright. © jrbdesigns Ltd.

Client
MR. L SHARMAN &
MISS S GRAY

Drawing Title
EXISTING ELEVATIONS

Address
39 EAST STREET
DARFIELD
BARNSLEY
S73 9AE

Project Title:
PROPOSED TWO STOREY SIDE & SINGLE REAR EXTENSION

Purpose of Issue:
PLANNING

Drawing Status
FIRST ISSUE

Scale at A3	Drawn By	Date		
AS SHOWN	JRB	07/01/2019		
Checked By	Date	Approved By	Date	
	07/01/2019		07/01/2019	
Project No.	Drawing No.		Revision	
MLS001	002		-	

APPROVAL [X] INFORMATION [ ] TENDER [ ] CONTRACT [ ] CONSTRUCTION [ ]