



WEST ELEVATION

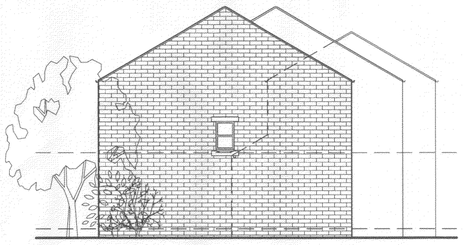


SOUTH ELEVATION

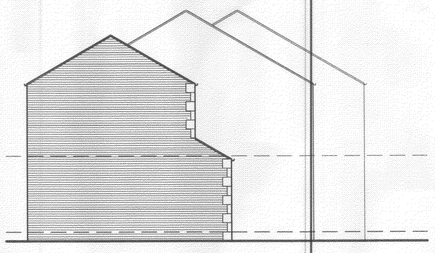

~~FRONT~~ NORTH ELEVATION




EAST ELEVATION

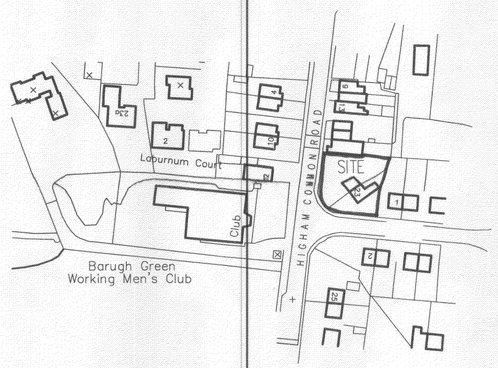


LOCATION PLAN

SCALE 1:1250

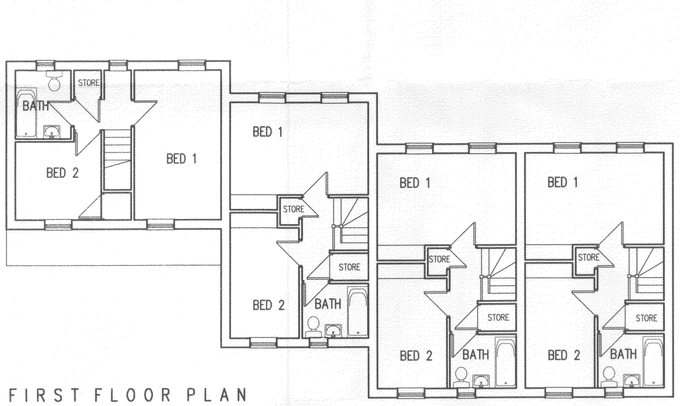

FIRST FLOOR PLAN

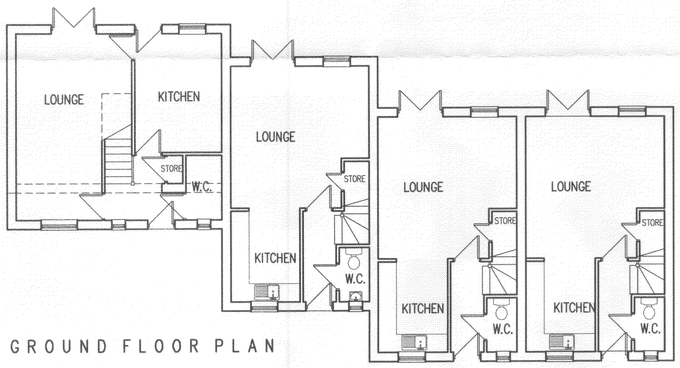

GROUND FLOOR PLAN



SITE PLAN

SCALE 1:200

ALL SUBJECT TO SITE SURVEY AND LOCAL AUTHORITY APROVALS.

White Agus Partnership
128B, NEW ROAD,
STAINCROSS,
BARNSLEY.
S75 8PP
PHONE/FAX. 01226 208482
E mail: agus@btinternet.com
CHARTERED SURVEYORS AND BUILDING DESIGN CONSULTANTS

Project.	Client.	
REDEVELOPMET OF LAND AT 21-23 HIGHAM COMMON ROAD BARUGH GREEN, BARNSLEY	MR A. BOOTH	
Drawing Title. PLANS AND ELEVATIONS	Date. OCT 2008	Scale. 1:100 @ A1
	Ref. 08–078	Dwg. No. 01 / Rev.

Date	Suffix	Description	Date	Suffix	Description