



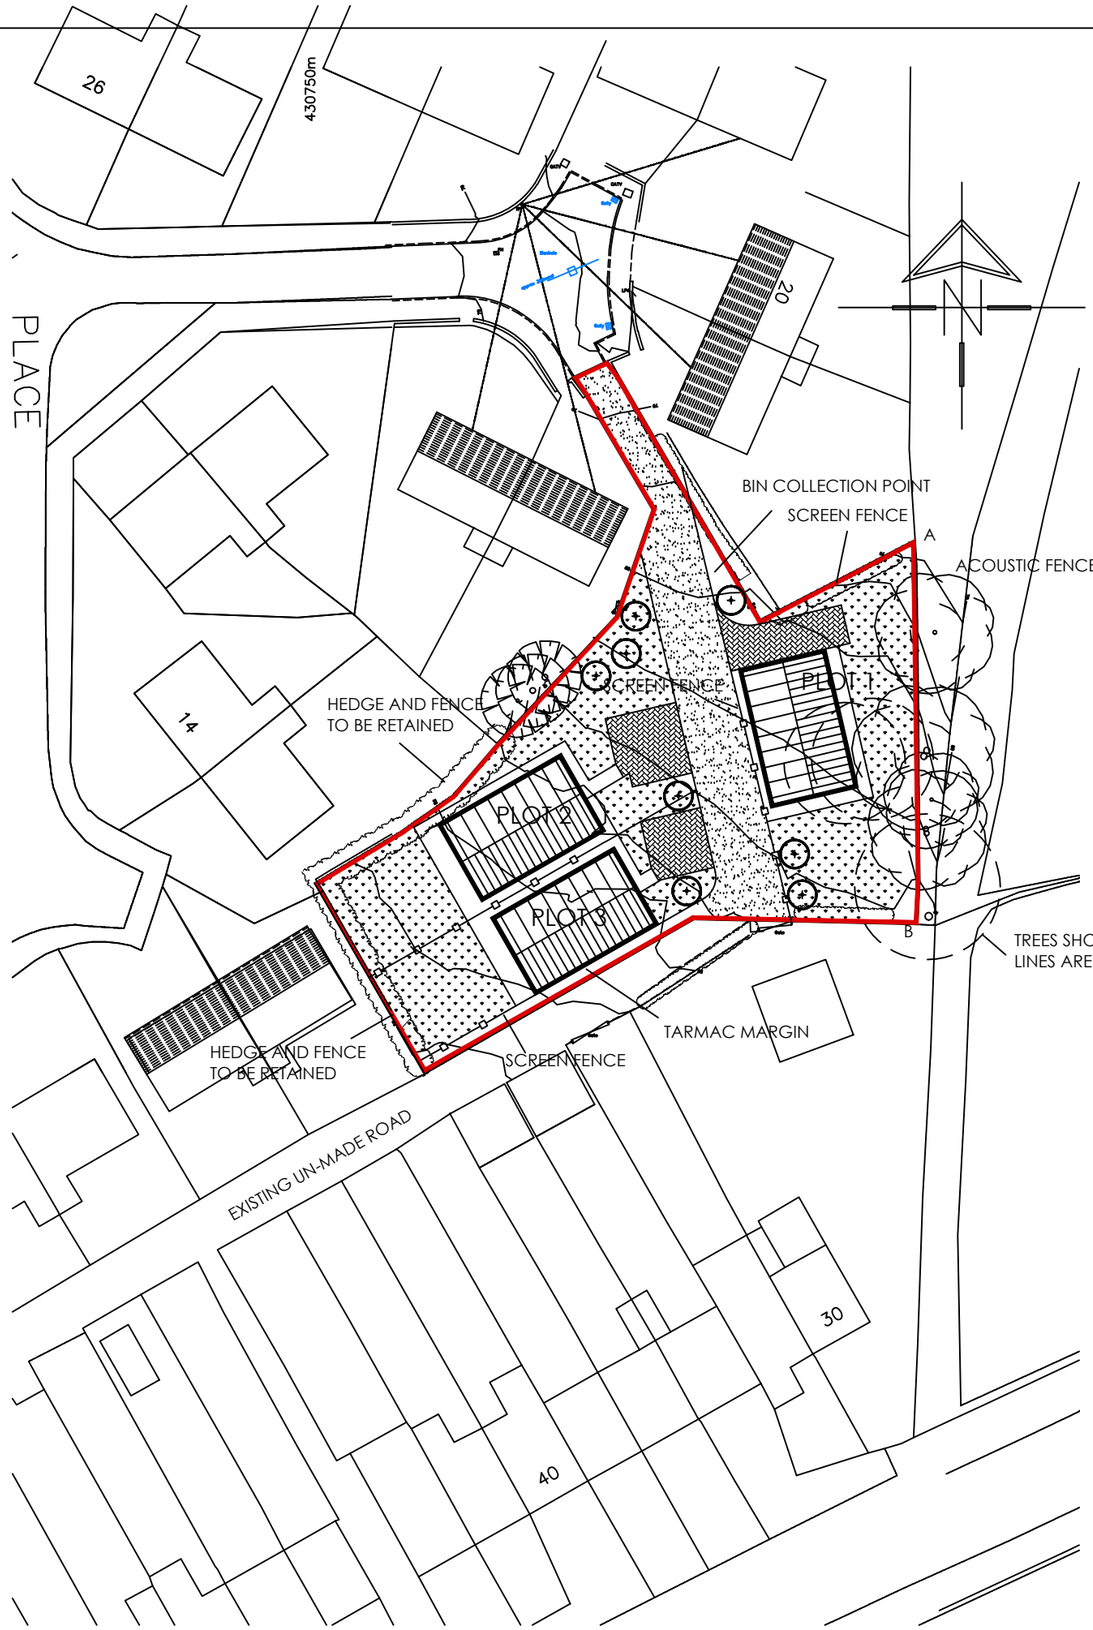

LOCATION PLAN
SCALE 1:1250

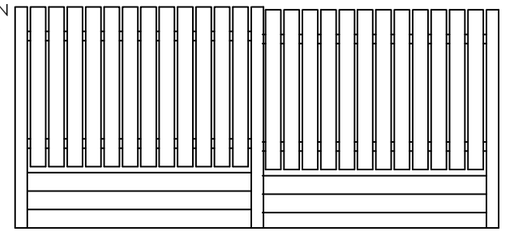

CONC POSTS

125X25MM DARK STAINED TIMBER FENCING AND RAILS

CONC GRAVEL BOARDS

SCREEN FENCE
1800MM HIGH

White Agus PARTNERSHIP
8 MORSTON BUSINESS PARK,
WHALEY ROAD, BARUGH GREEN,
BARNSLEY.
S75 1HQ
Phone: 01226 208482
Fax: 01226 283030
Email: info@whiteaguspartnership.co.uk
Web: www.whiteaguspartnership.co.uk
ARCHITECTURAL SERVICES AND SURVEYORS

Project. RESIDENTIAL DEVELOPMENT LAND AT LYNTON PLACE BARNSLEY	Client. ABS
Drawing Title. SITE PLAN	Date. JAN 2017 / Scale. 1:500 @ A3
	Ref. 16–118 / Dwg. No. 01 / Rev. B

Date	Suffix	Description	Date	Suffix	Description
11–05–17	A	UPDATED FOR PLANNING APPLICATION			
18–05–17	B	LOCATION PLAN ADDED			